


01 Proposed West Elevation  
Scale 1:100


02 Proposed East Elevation  
Scale 1:100

03 Proposed South Elevation  
Scale 1:100


04 Proposed North Elevation  
Scale 1:100

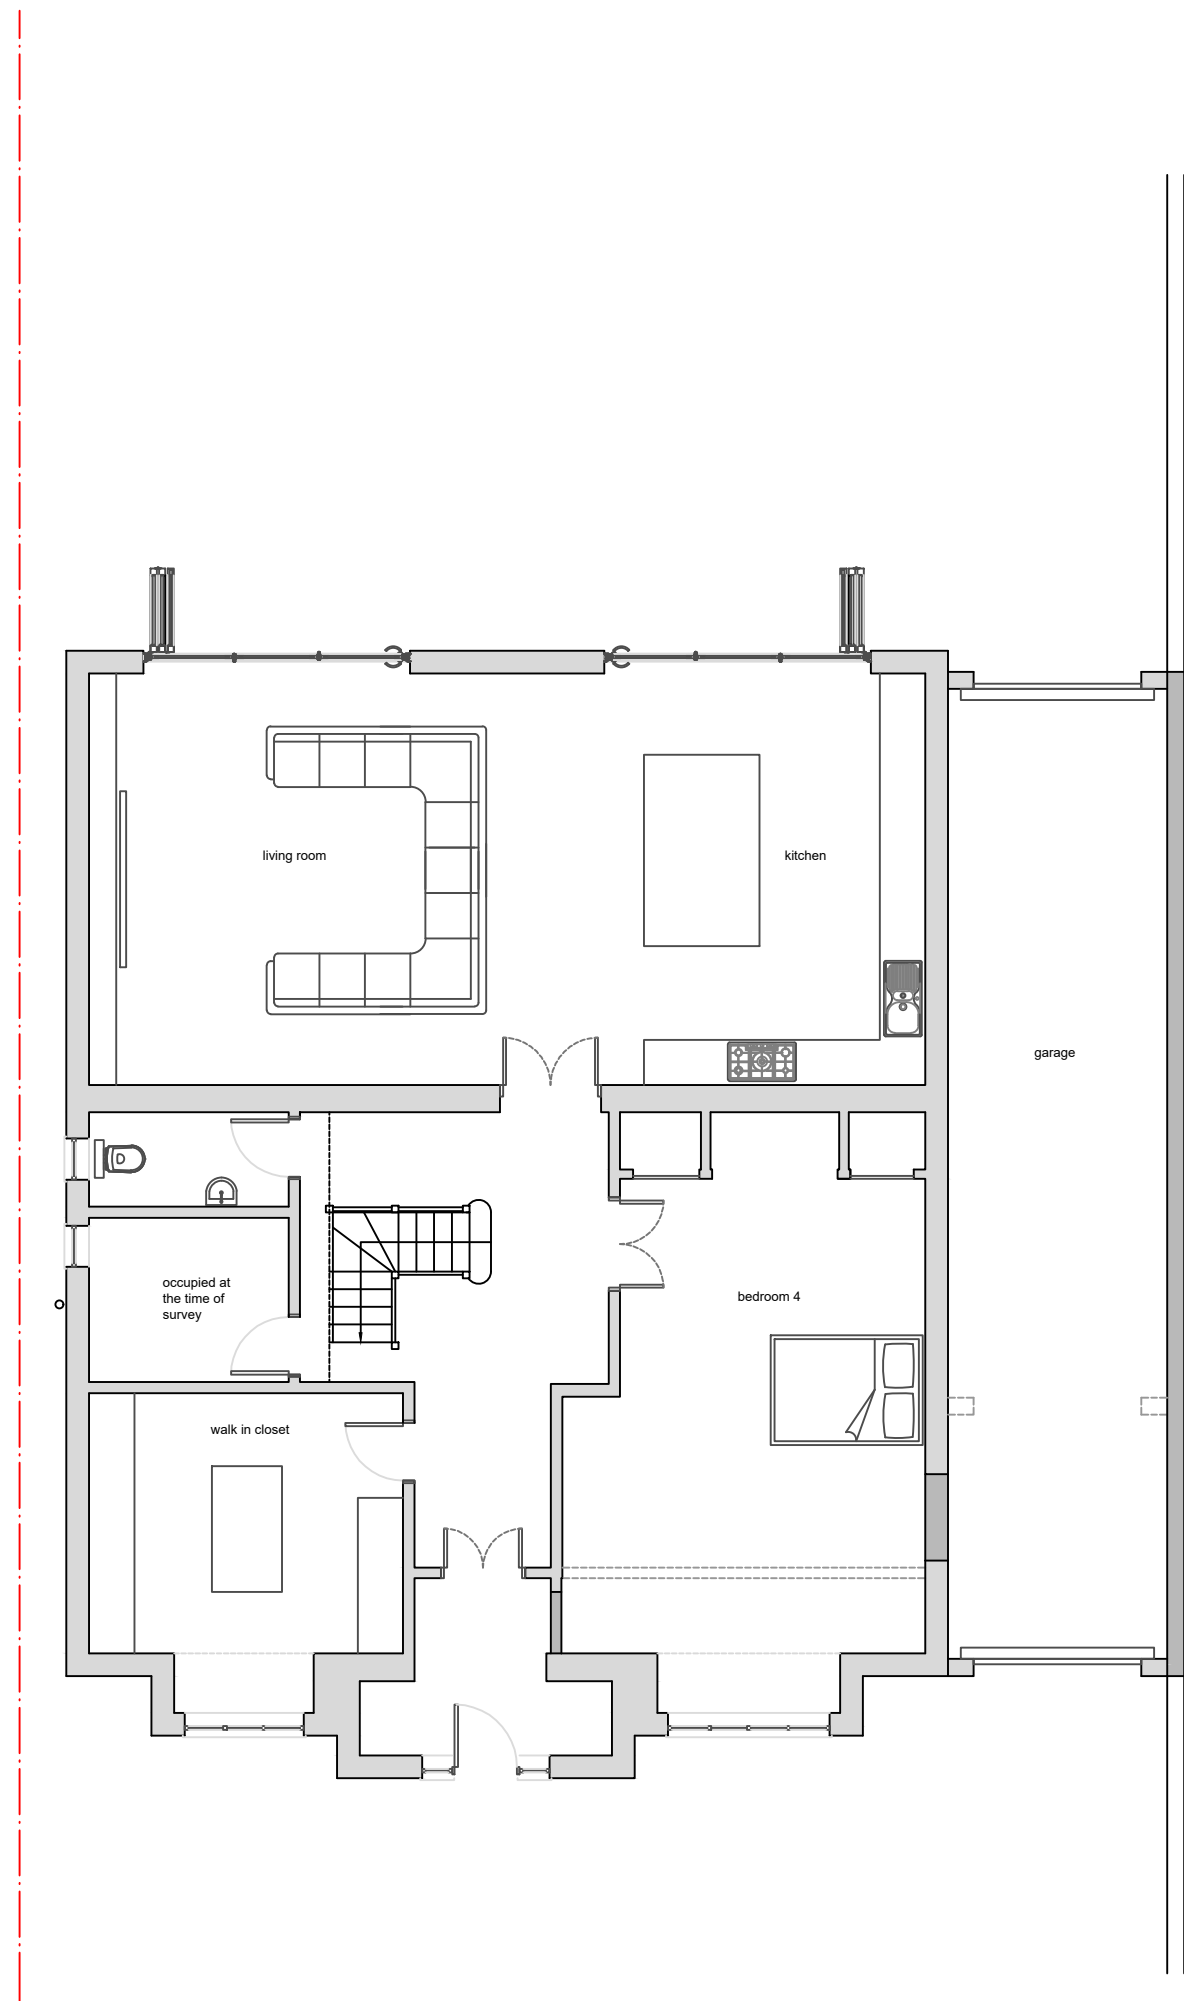


05 Proposed Ground Floor Plan  
Scale 1:100

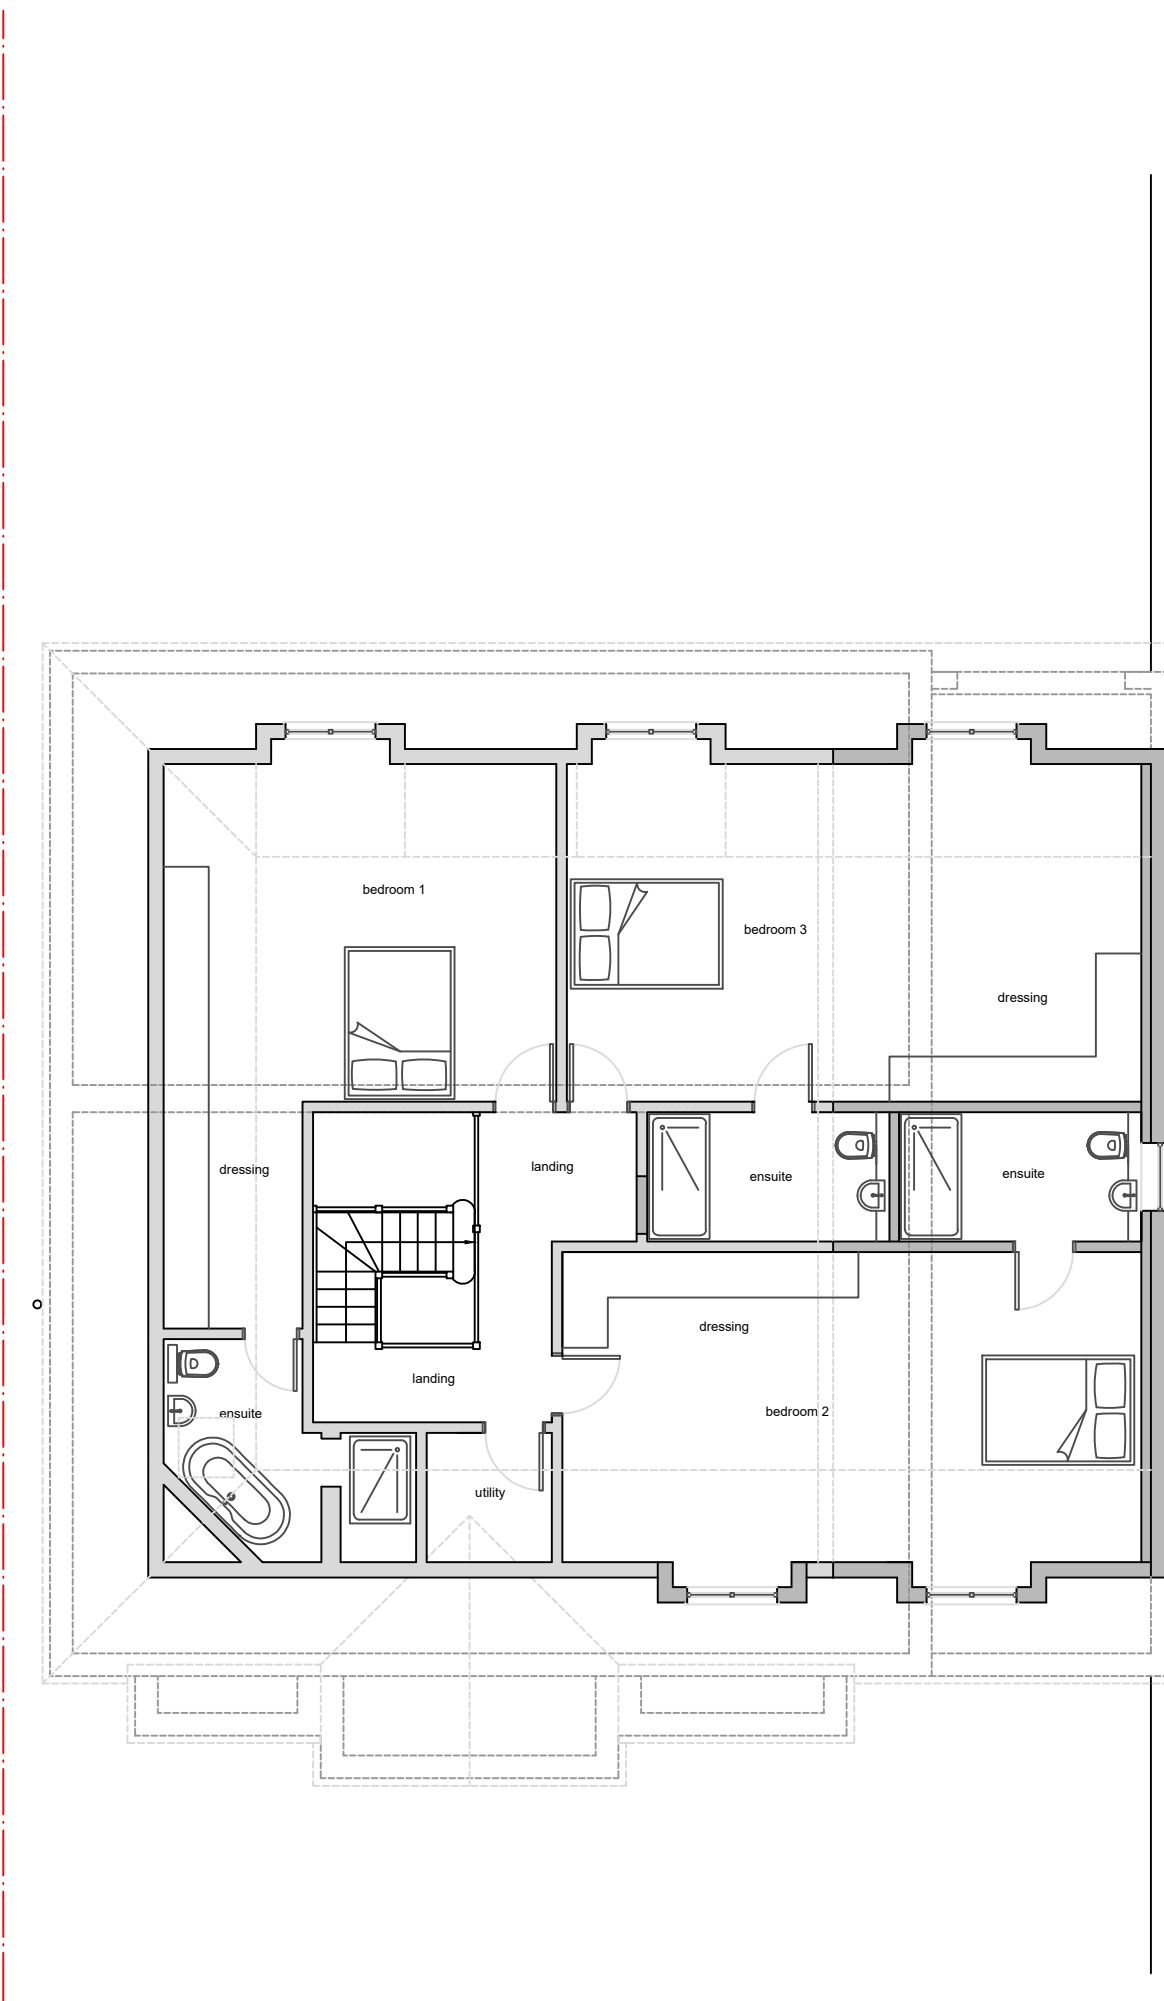

06 Proposed First Floor Plan  
Scale 1:100

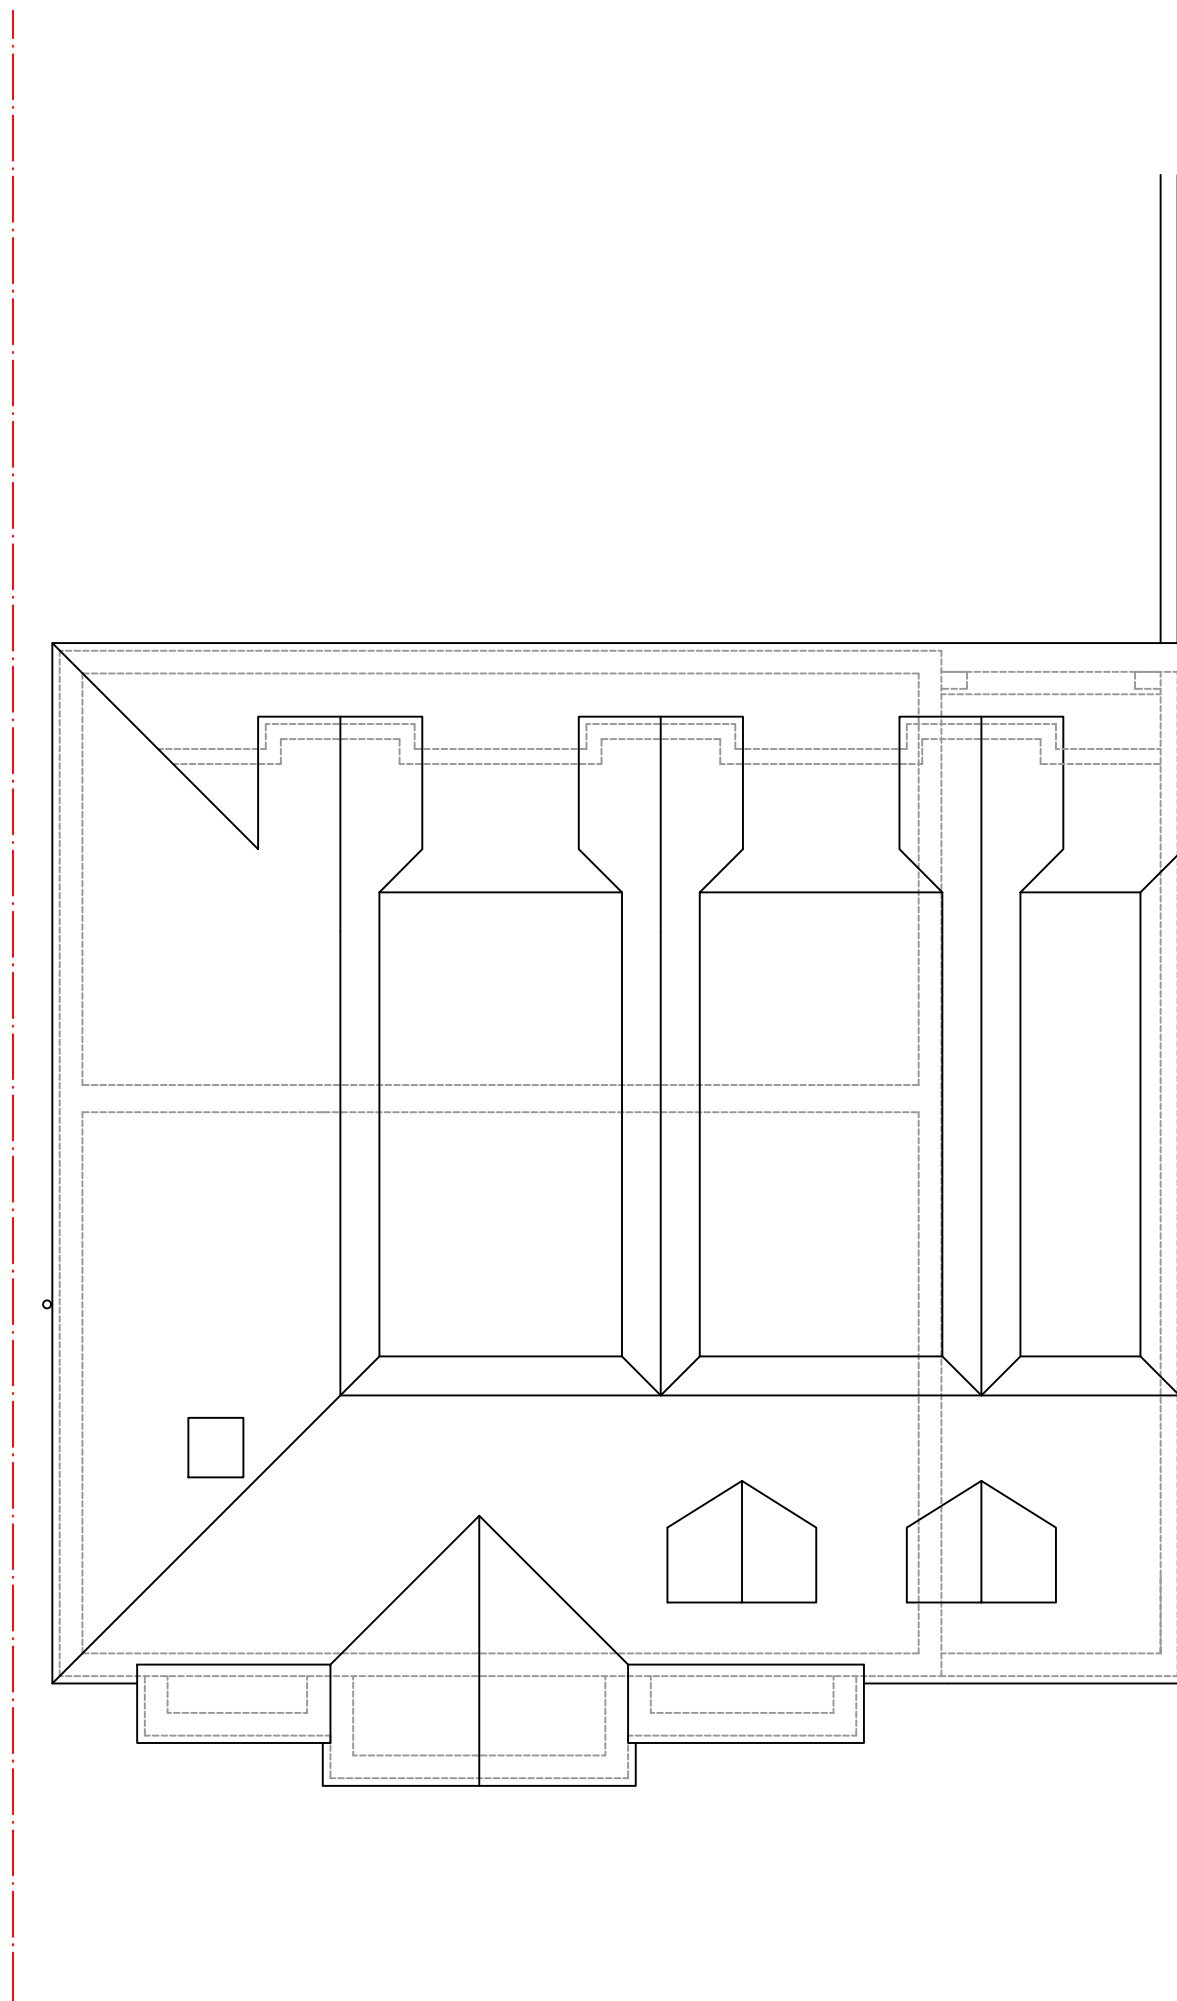

07 Proposed Roof Plan  
Scale 1:100

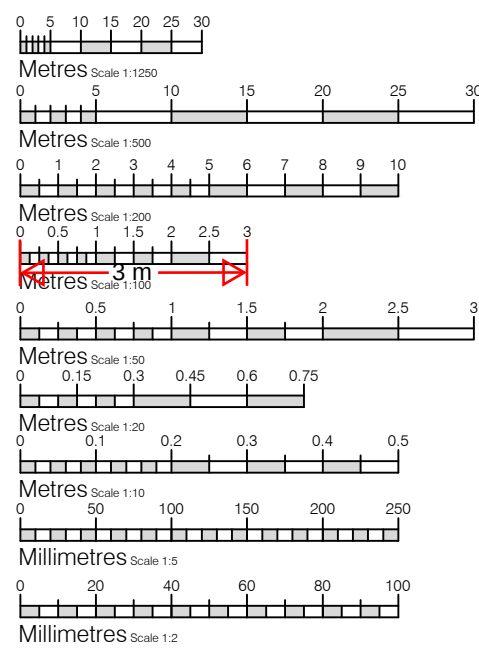

Notice  
The responsibility for setting-out of site and buildings rest solely with the contractors  
Drawings to be read in conjunction with Structural Engineers drawings  
Report immediately to JAT-Surv Ltd any apparent discrepancies

Rev Date Initial Notes  
Client  
**Martin**  
Project  
**5 Lewis Road, Istead Rise, Kent, DA13 9JQ**

Drawing Title  
**Proposed Floor Plans and Elevations**

| Drawn       | Paper Size  | Scale | Date   |
|-------------|-------------|-------|--------|
| RT          | A1          | 1:100 | May 25 |
| Project No. | Drawing No. | Rev   |        |
| 25/0007     | PL02        | -     |        |



Kent - London - South East  
(e) info@JAT-Surv.com  
(w) www.JAT-Surv.com  
(m) 07540 651867  
(t) 01795 536840