



1:50 SCALE (m) @ A1
(1:100 SCALE (m) @ A3)

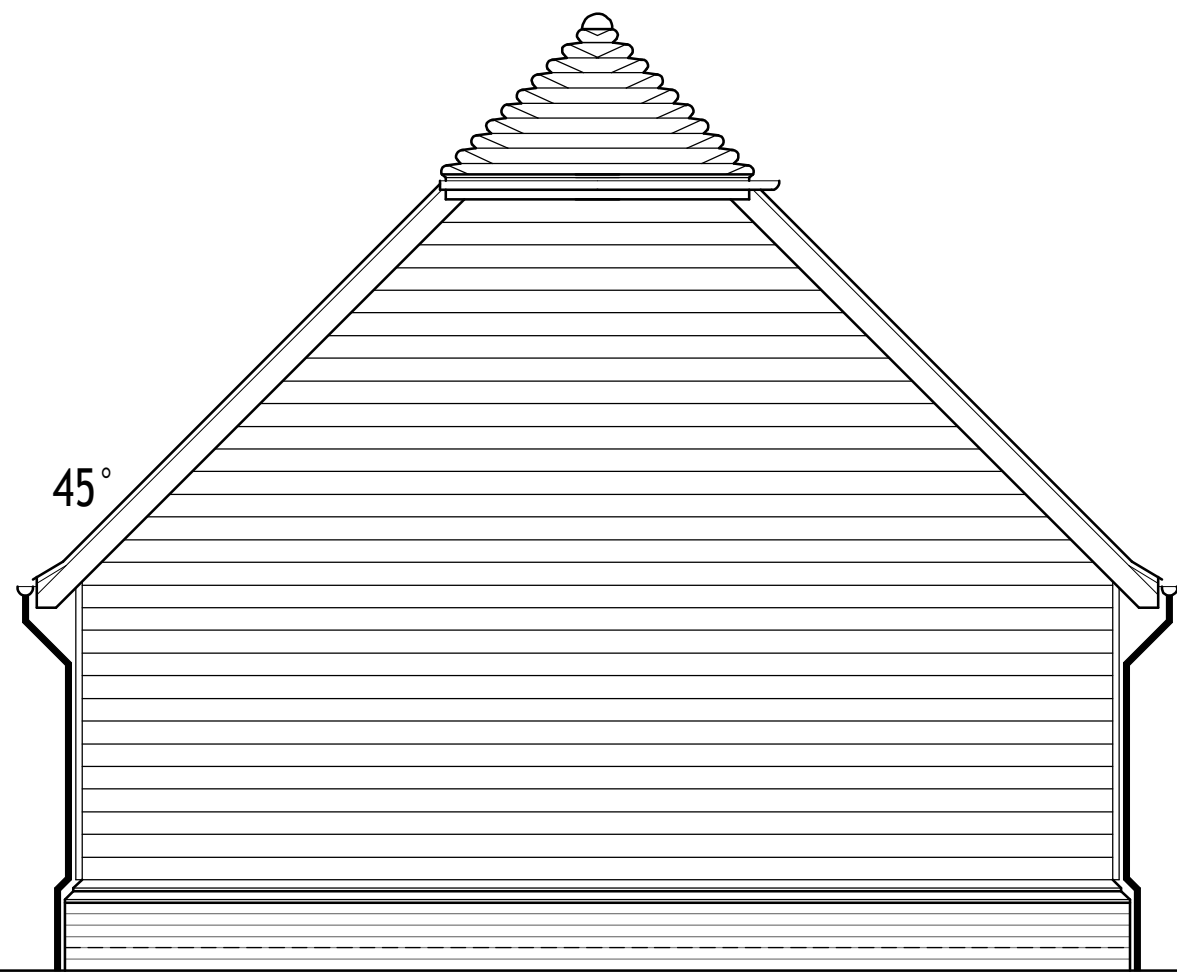

~ SIDE ELEVATION ~

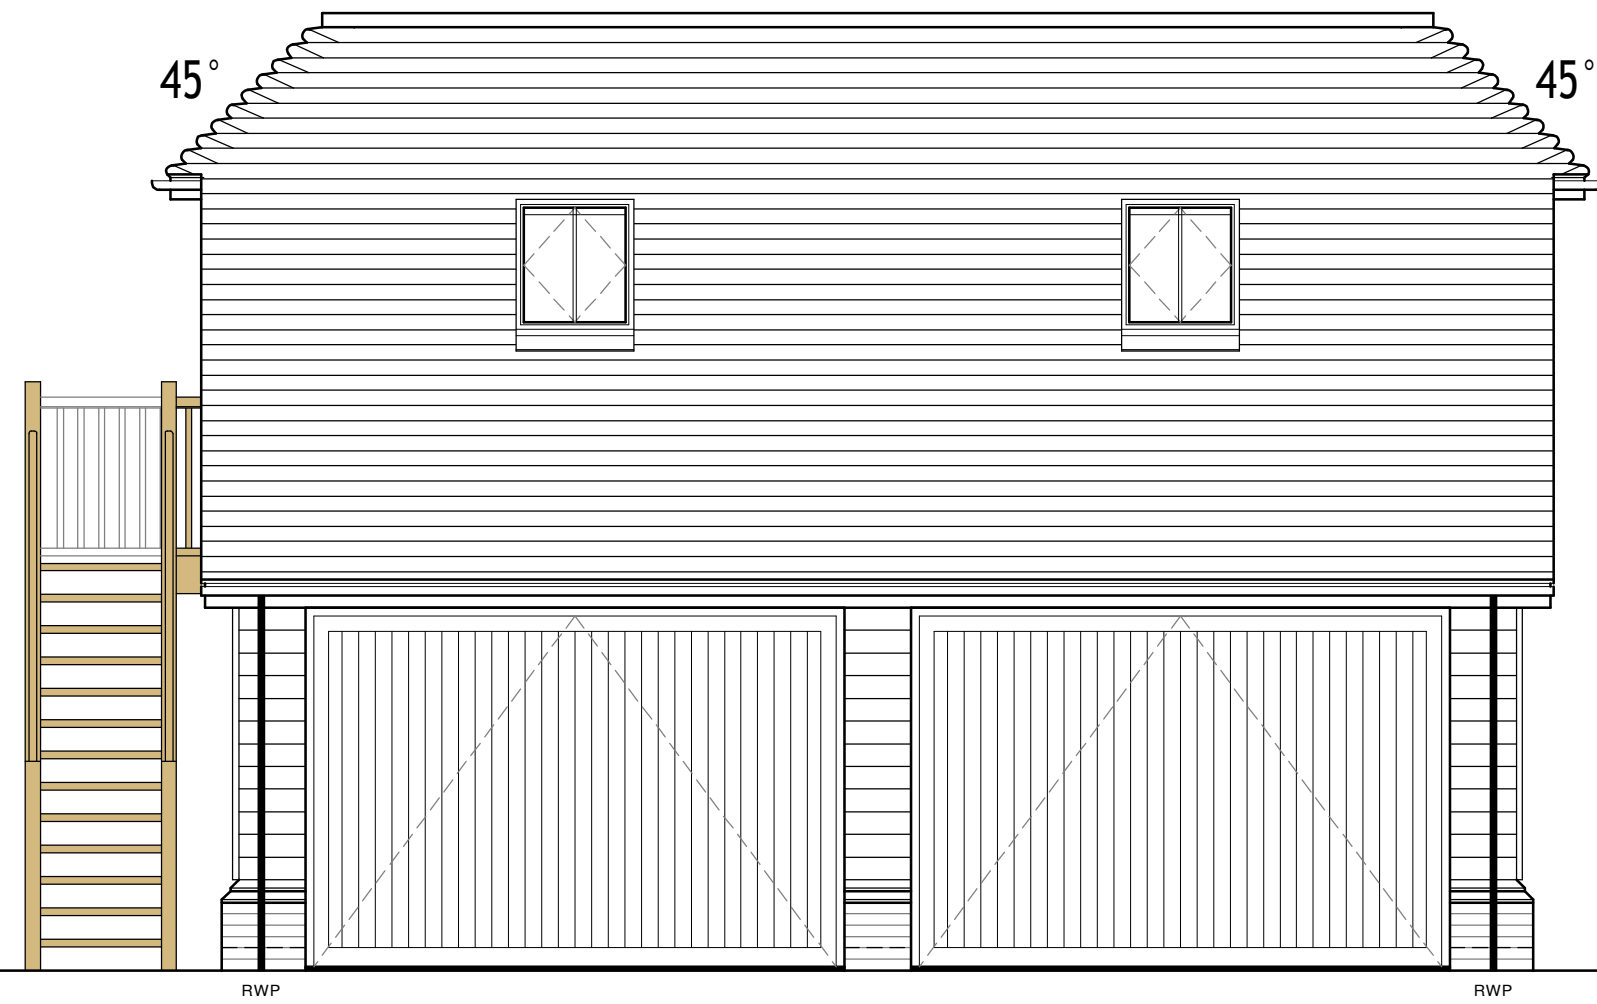


~ FRONT ELEVATION ~




~ SIDE ELEVATION ~




~ REAR ELEVATION ~

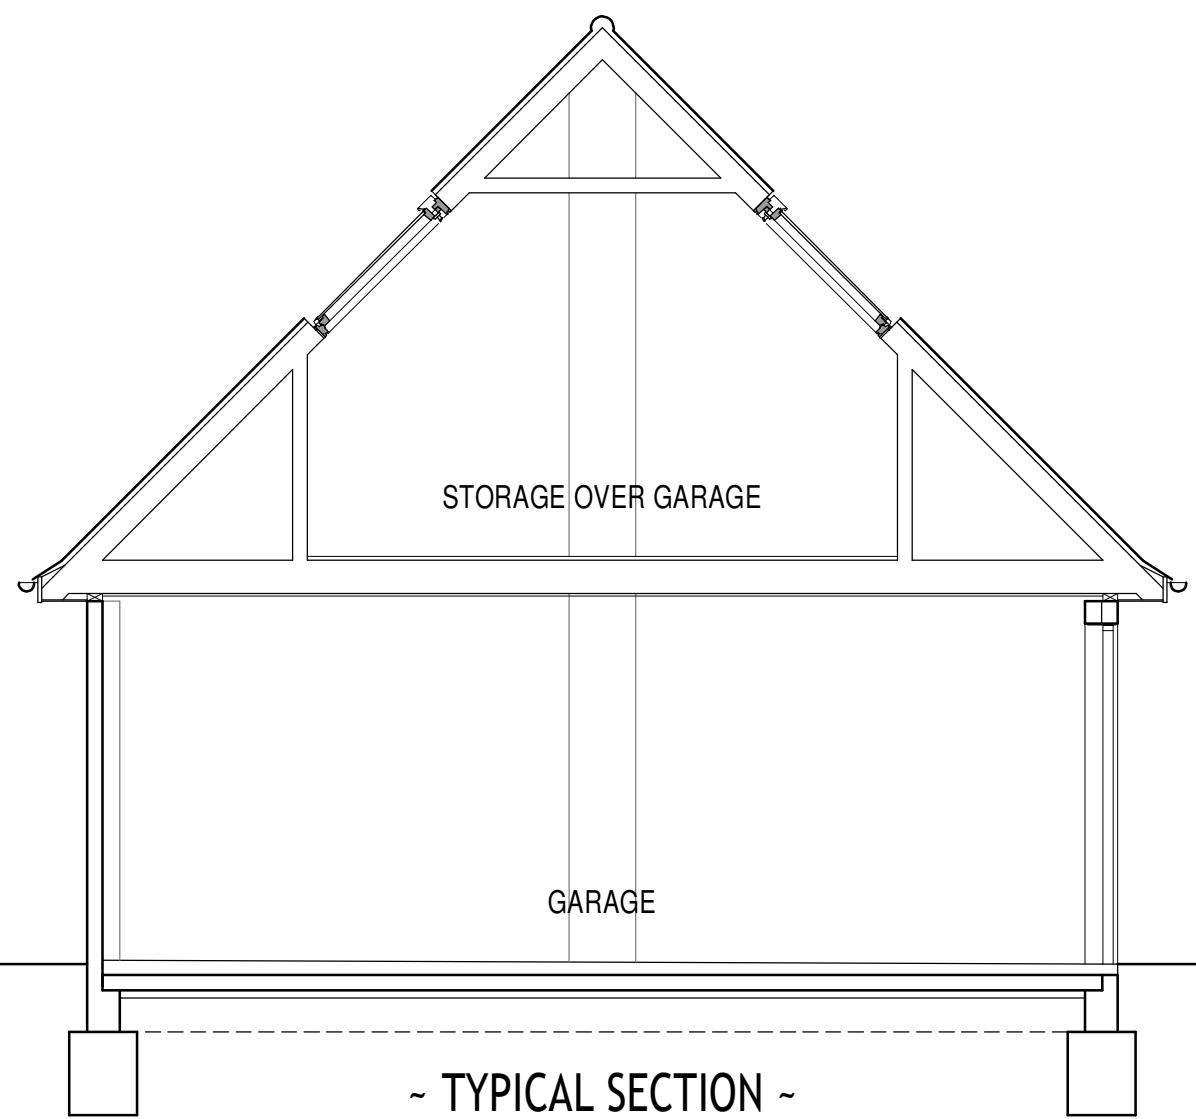

~ TYPICAL SECTION ~

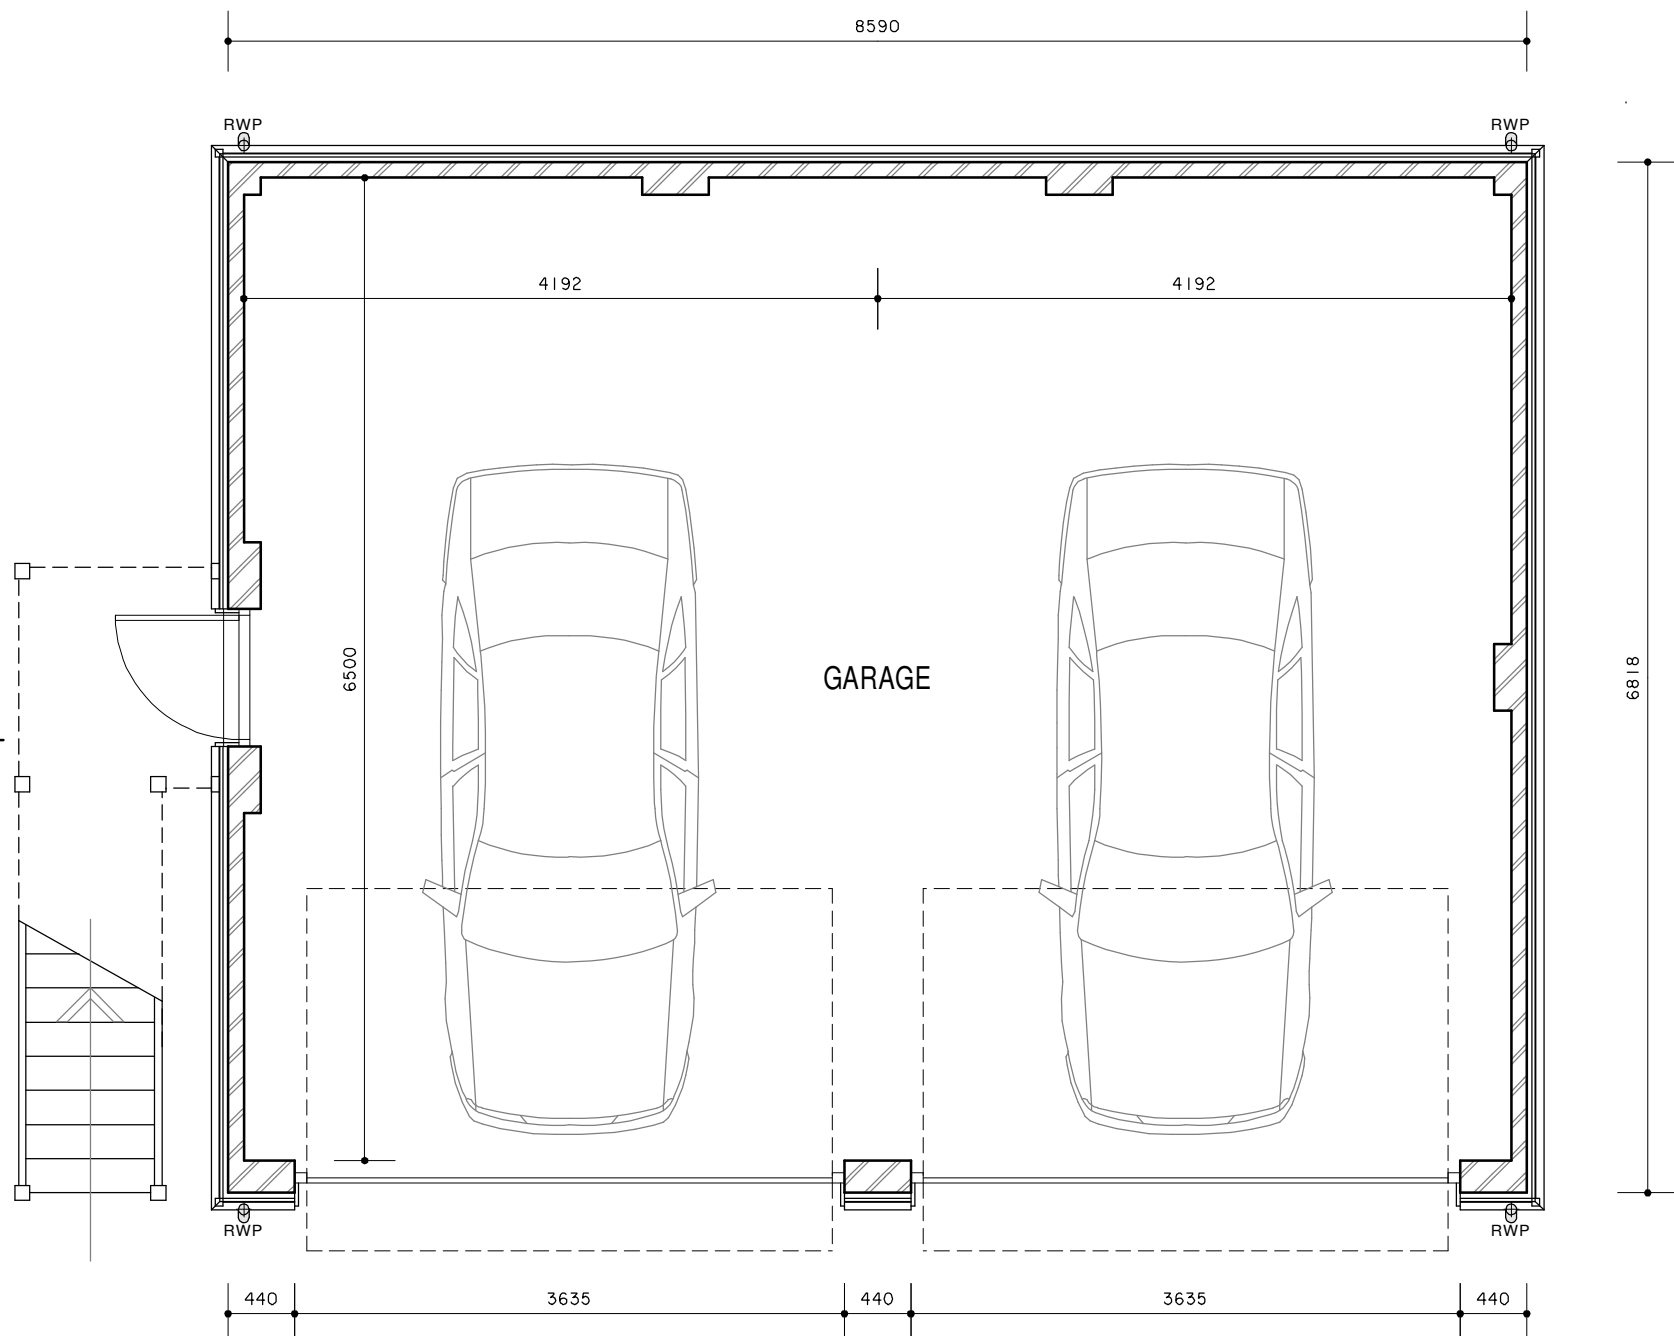

~ GROUND FLOOR PLAN ~

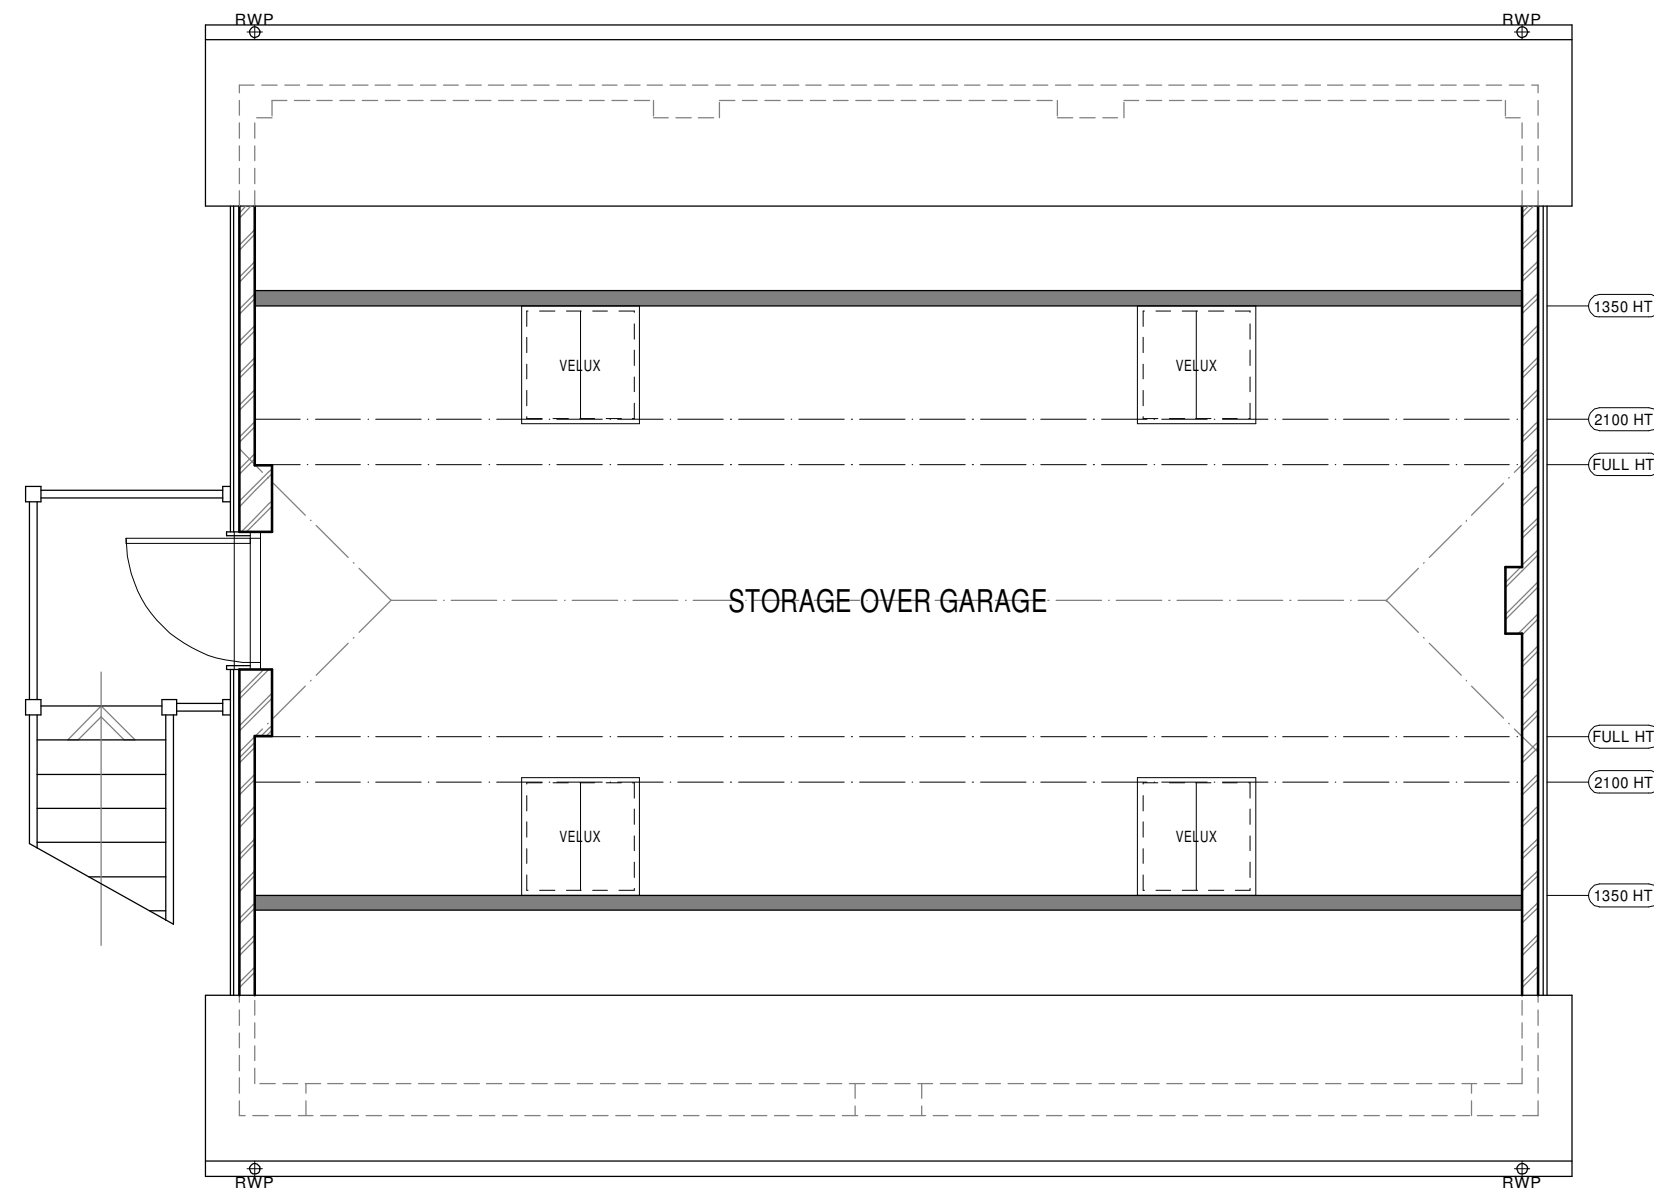

~ FIRST FLOOR PLAN ~

P1	PRELIMINARY ISSUE.	15/05/2025	SDS	PRE
Rev.	Description :	dd/mm/yyyy	By	Issue



PROJECT :
~ LAND AT PEAR TREE LANE ~
~ SHORNE ~
DRAWING TITLE :
~ MERRIEVALE ~
PLANNING DRAWING
DETACHED DOUBLE GARAGE

~ SHAKESPEARE DESIGN SOLUTIONS Ltd. ~
4 Avent Walk Bapchild Sittingbourne Kent ME9 9AZ
t: 01795 425182 m: 07792 173529 w: www.shakespeare-design.co.uk

DATE :
MAY 2025

SCALE :
1:50 @ A1

DRN BY :
SDS

DRAWING No. :
PTLS-DDG-01

REV :
P1

CLIENT :
~ P. & S. HENRY ~

NOTES :
ALL WRITTEN DIMENSIONS TO BE TAKEN IN PREFERENCE TO SCALING THE DRAWING. THE COMPANY RESERVES THE RIGHT TO AMEND THIS PLAN WITHOUT PRIOR NOTICE SUBJECT TO ANY PLANNING / BUILDING CONTROL APPROVAL THAT MAY BE NECESSARY.
COPYRIGHT : SHAKESPEARE DESIGN SOLUTIONS LIMITED OWN THE COPYRIGHT TO THIS DRAWING. WRITTEN CONSENT MUST BE OBTAINED BEFORE THIS DRAWING IS COPIED, IN PART OR WHOLE, OR USED FOR ANY PURPOSE OTHER THAN FOR WHICH IT WAS SUPPLIED.