


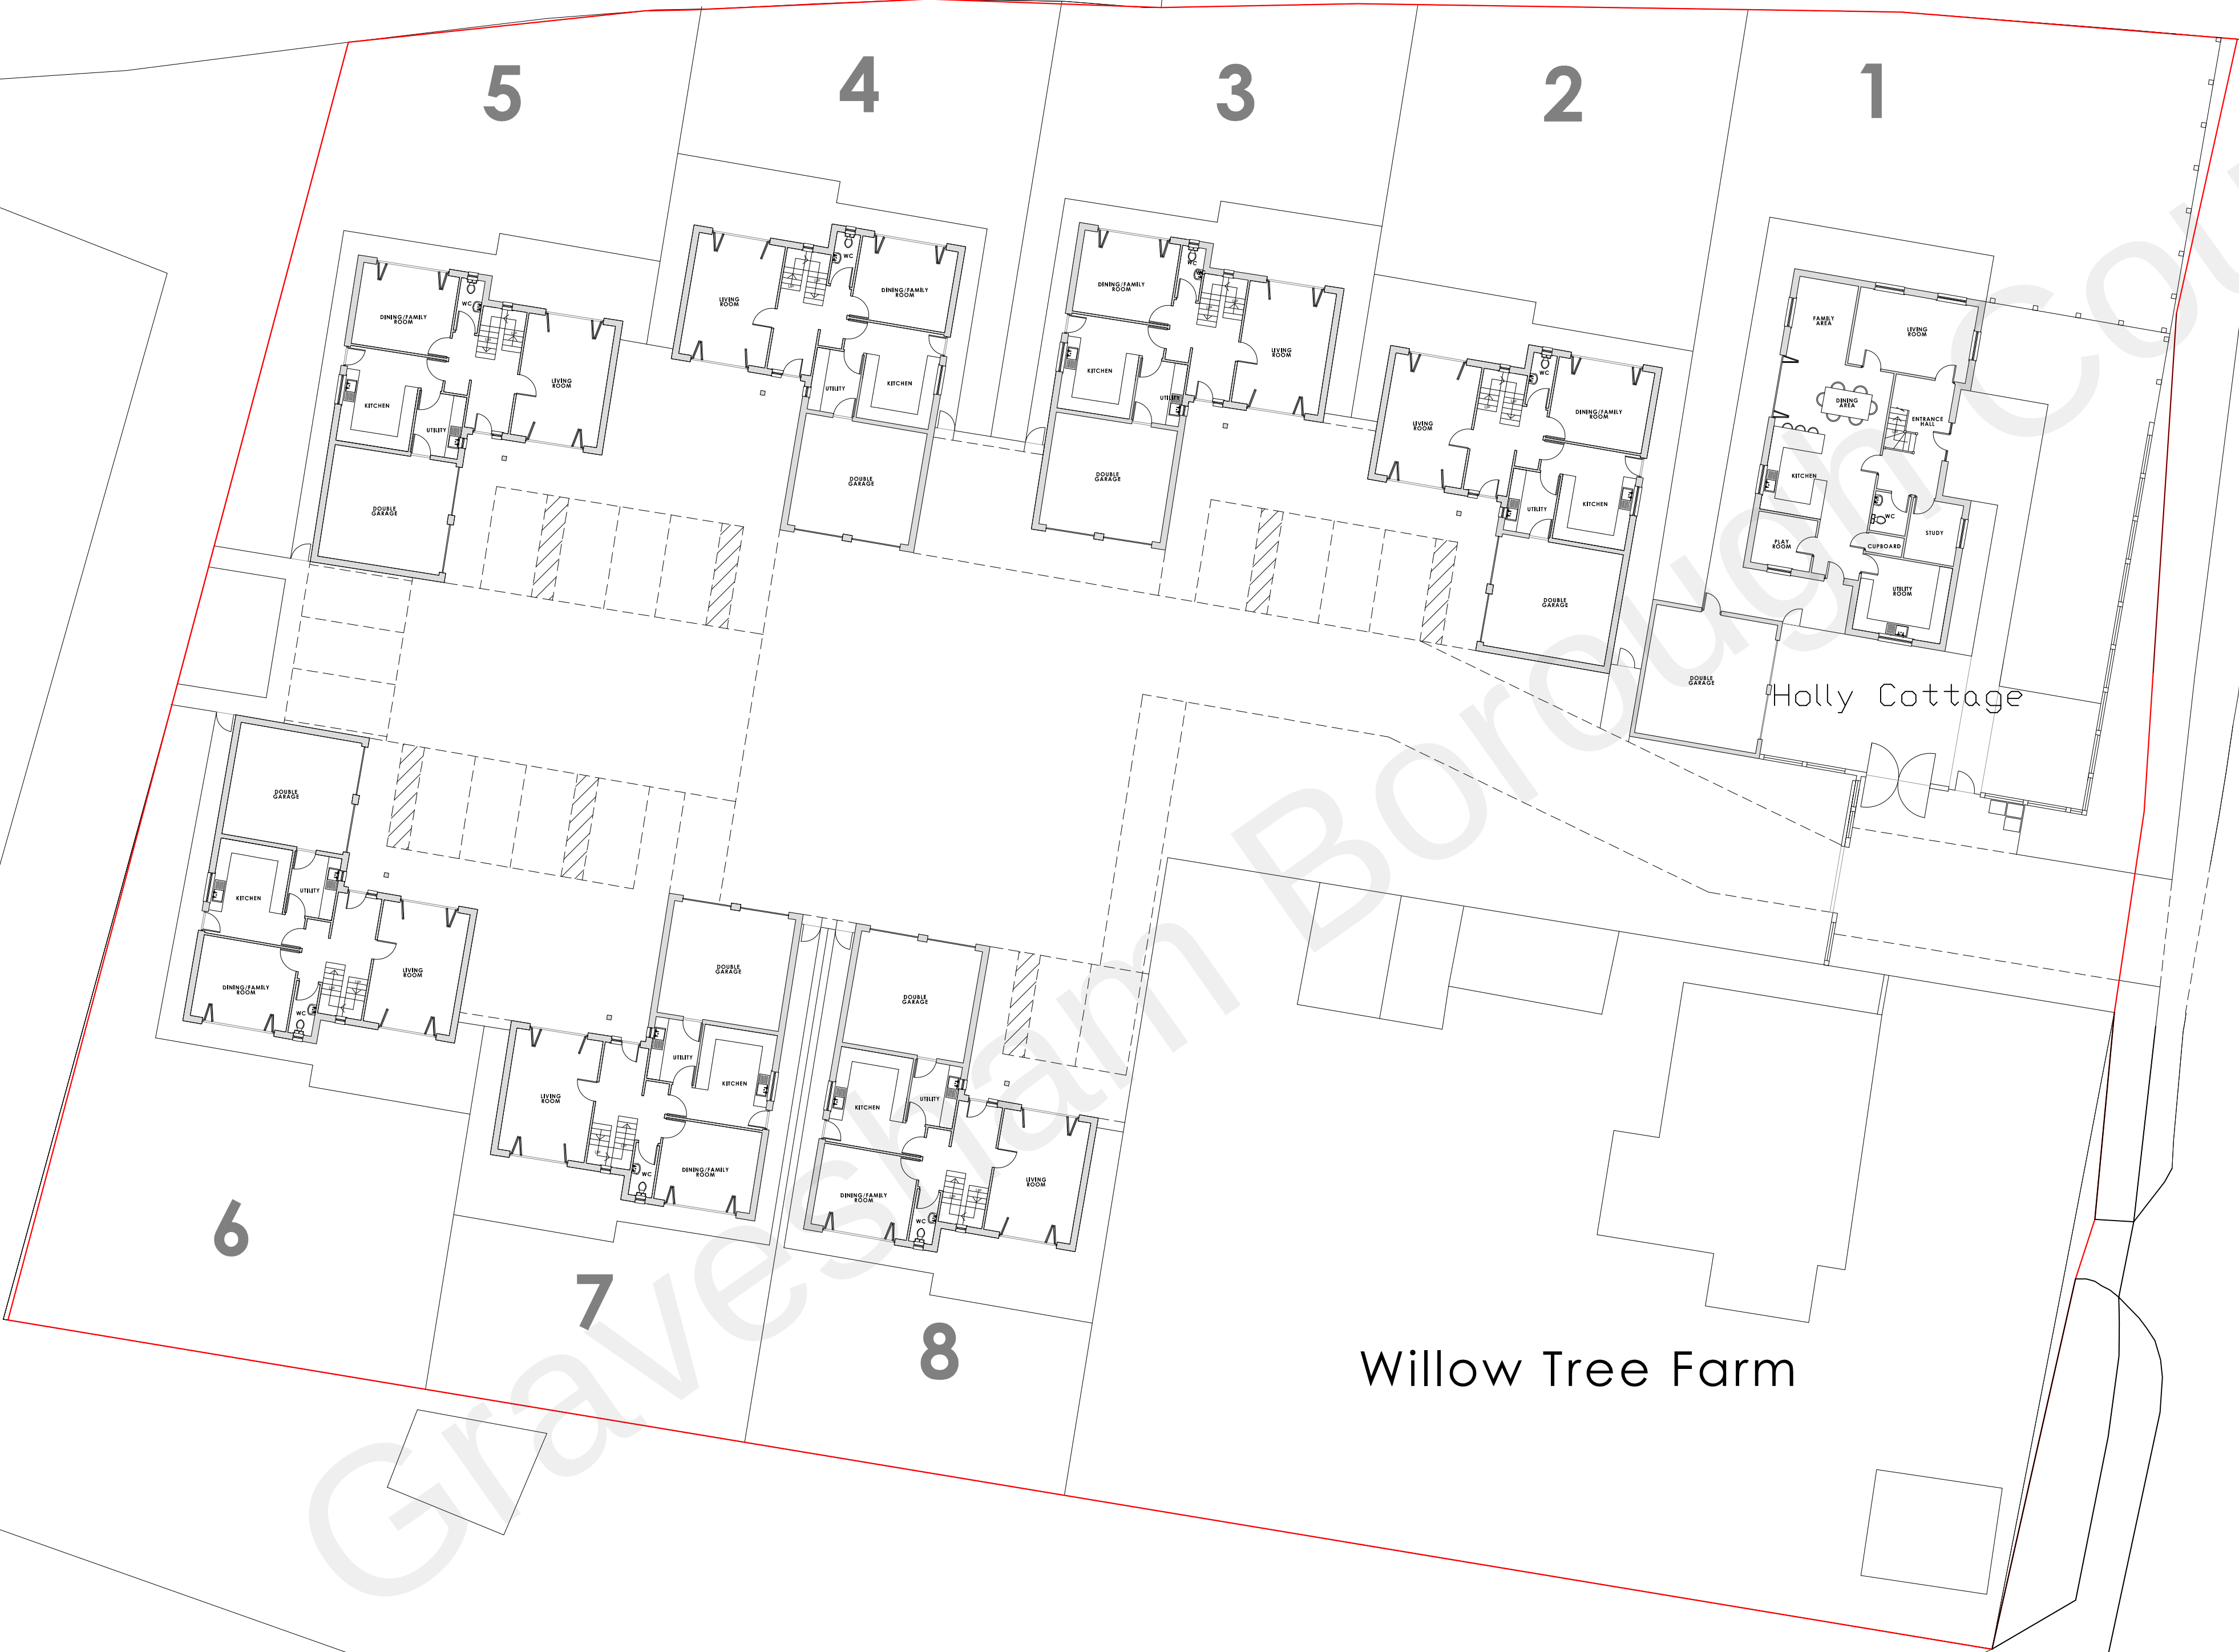

+ 131.1m

DISCLAIMER:
THE INFORMATION PRESENTED IN THIS DOCUMENT IS FOR INFORMATIONAL PURPOSES ONLY AND MAY CONTAIN TECHNICAL INACCURACIES, OMISSIONS AND TYPOGRAPHICAL ERRORS. THE INFORMATION CONTAINED IS SUBJECT TO CHANGE WHICH MAY BE RENDERED INACCURATE FOR MANY REASONS AND MAKES NO REPRESENTATIONS OR WARRANTIES WITH RESPECT TO THE CONTENTS AND ASSUMES NO RESPONSIBILITY FOR ANY INACCURACIES. ALL DETAILS AND DIMENSIONS ARE TO BE CHECKED ON SITE BY DEVELOPER PRIOR TO CONSTRUCTION. DO NOT SCALE FROM THIS DRAWING.

HCD 06

REV DATE DESCRIPTION

GJS DESIGN CONSULTANTS

Client:
GORDON MCQUADE
ARCHITECT

Project:
HOUSING DEVELOPMENT AT HOLLY COTTAGE
WROTHAM ROAD
MEOPHAM, KENT
DA13 0AH

Title:
PROPOSED SITE PLAN GROUND

Date:	05.05.2021	Drawn :	AS
Scale :	1:200 @ A1	Checked :	GS
DWG No :	HCD	Rev :	A

THE COPYRIGHT AND ALL OTHER RIGHTS IN AND RELATING TO THIS PUBLICATION BELONG TO AND ARE THE SOLE PROPERTY OF GJS DESIGN CONSULTANTS LIMITED. ALL RIGHTS ARE RESERVED. NEITHER THE WHOLE NOR ANY PART OF THIS PUBLICATION MAY BE REPRODUCED OR TRANSMITTED IN ANY FORM OR BY ANY MEANS, ELECTRONIC OR MECHANICAL, INCLUDING PHOTOCOPYING AND RECORDING, OR FROM ANY RETRIEVAL SYSTEM WITHOUT THE PRIOR WRITTEN LICENCE FROM THE OWNER. © 2011 GJS DESIGN CONSULTANTS LIMITED