


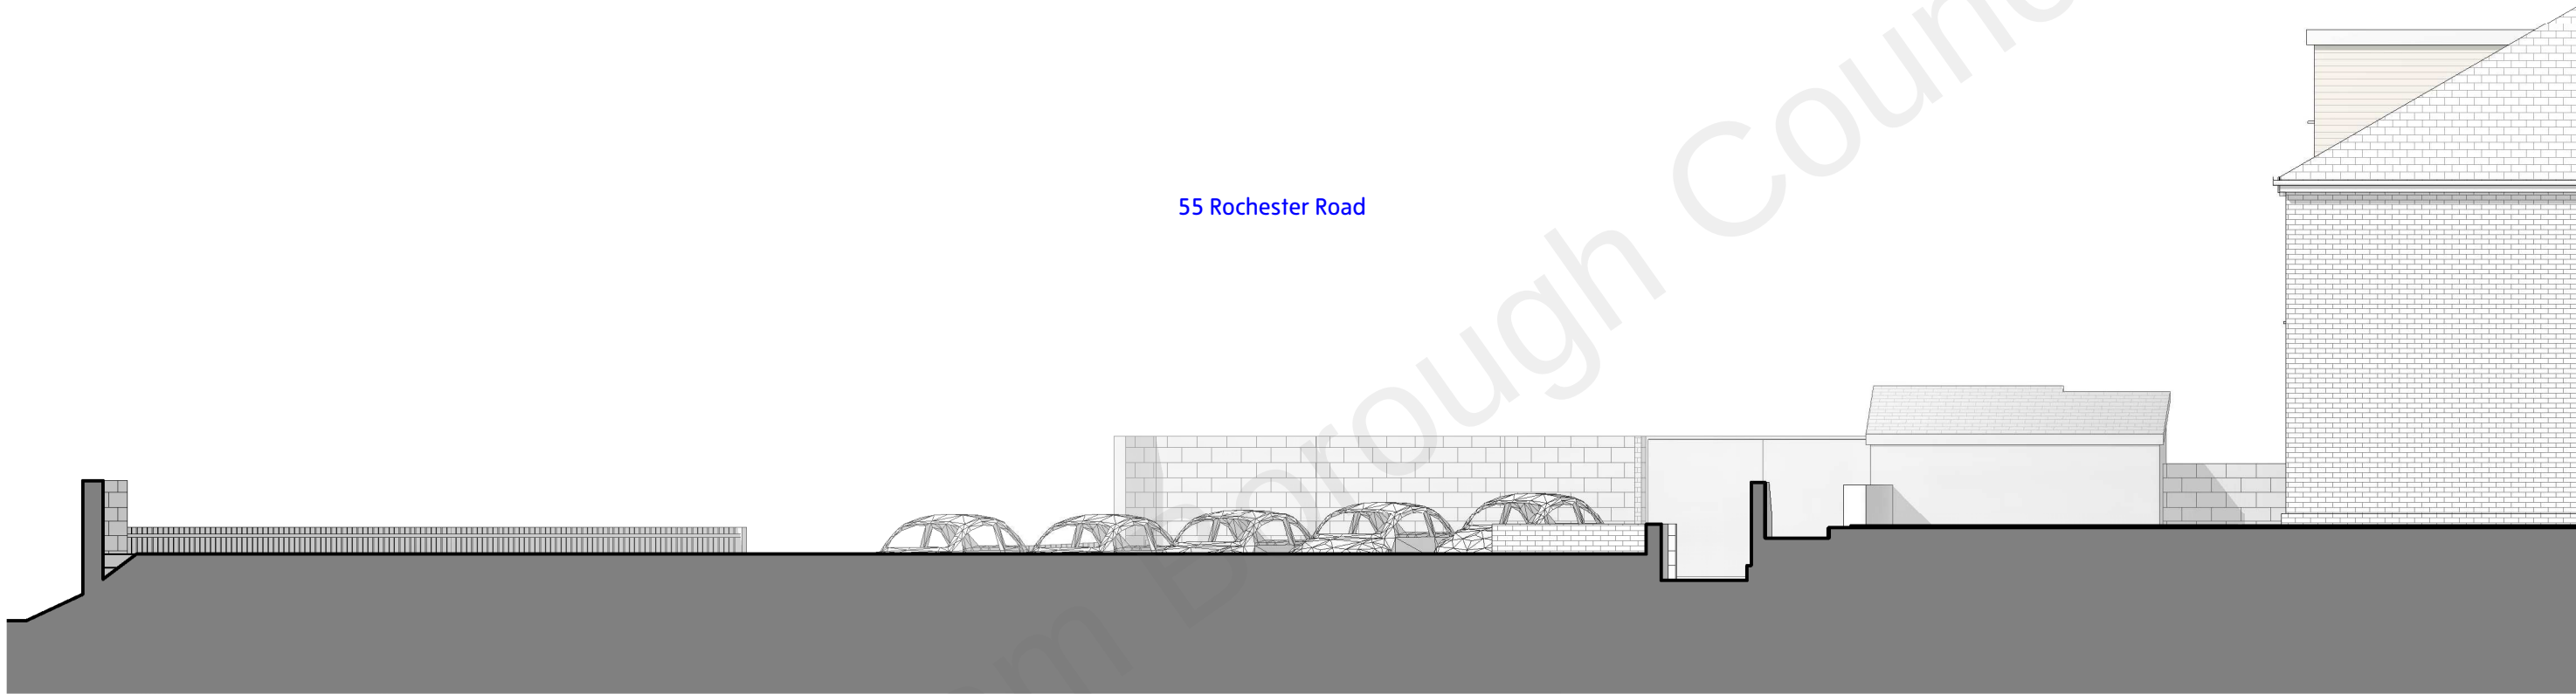

55 Rochester Road

1
021

Existing North Elevation
SCALE: 1 : 100

SEAN PAYNE ARCH DESIGN	Project: 55 Rochester Rd, Gravesend, DA12 2JN			02m4m 1:100 @ A31:50 @ A1 01m2m 1:50 @ A31:25 @ A1	Notes: - Do not scale, use figured dimensions only. - Contractor / fabricator to check dimensions on site prior to any off site manufacturing. - Dimensions are in millimetres unless stated otherwise. - Report all discrepancies, conflicts or errors to architect prior to proceeding. - Refer to structural engineers design for all load bearing elements, bracing, movement joints and below ground drainage. - Refer to mechanical and electrical engineers design for all building services. - All works to comply with relevant British Standards and Building Regulations. - This drawing and design is the property of Sean Payne Arch & Design Limited and is issued under license to the named recipient only. All copyright law protecting design, artistic & literary work contained within this drawing remains.	How to read this drawing: - Demolitions shown in red - Grey fill represent existing buildings, hatched fill represents proposed buildings	Rev.	Description	Date			
	Client: Rds Property Services Ltd	No: 016-P- 021	Rev: G									
	Title: Existing North elevation	Scale: 1 : 100@ A3										
	Status: FOR PLANNING ONLY	Date: NOV 2020										
	www.seanpaynearchdesign.com	info@seanpaynearchdesign.com	+44 (0)704601706									