



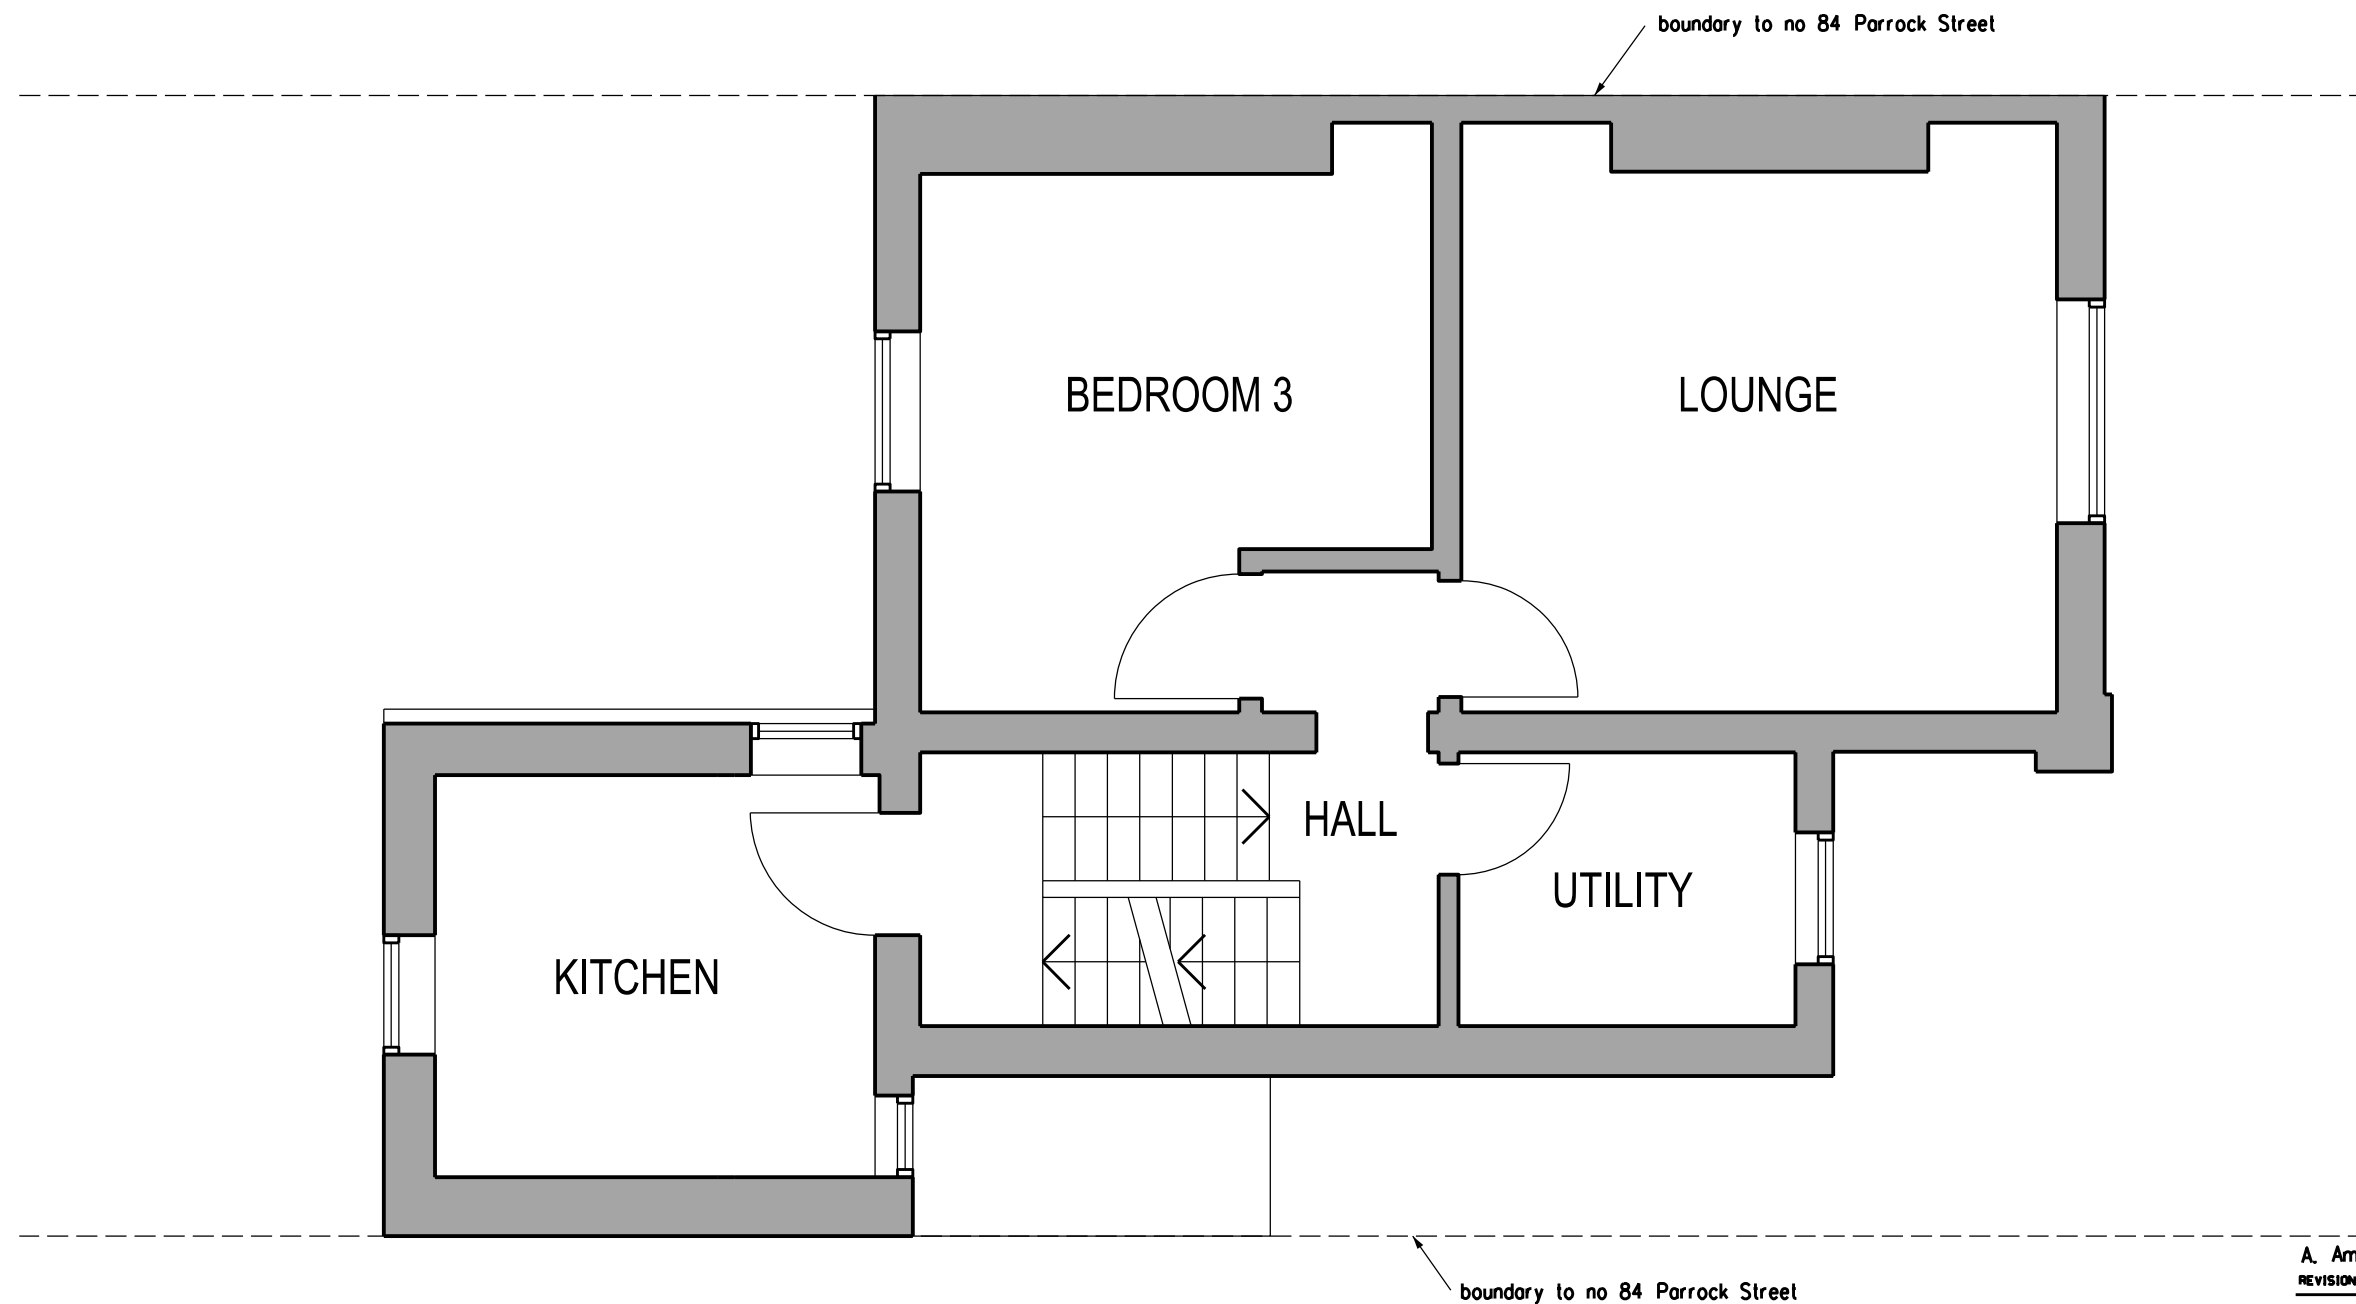

THIS FLOOR TOTAL GROSS FLOOR INTERNAL AREA = 47.2 M2
NET AREAS TO ROOMS
LOUNGE = 14.7 M2
SINGLE BEDROOM 3 = 10.9 M2
KITCHEN = 7.9 M2
UTILITY = 4 M2

 

A. Amended.	30/05/25
REVISION	DATE
ARCHITECT	
TA ARCHITECTS 11 JOYDENS WOOD ROAD BEXLEY KENT DA5 2HS Tel 07905 130591 ta140256@googlemail.com	
JOB	
PROPOSED FLAT CONVERSION AT 84 PARROCK STREET GRAVESEND KENT DA12 1HF	
DRAWING	
PROPOSED FIRST FLOOR PLAN - FLAT 2	
SCALE	DATE
1:50 AT A3	FEB 2025
DRAWING NO.	
PS/16 A	