


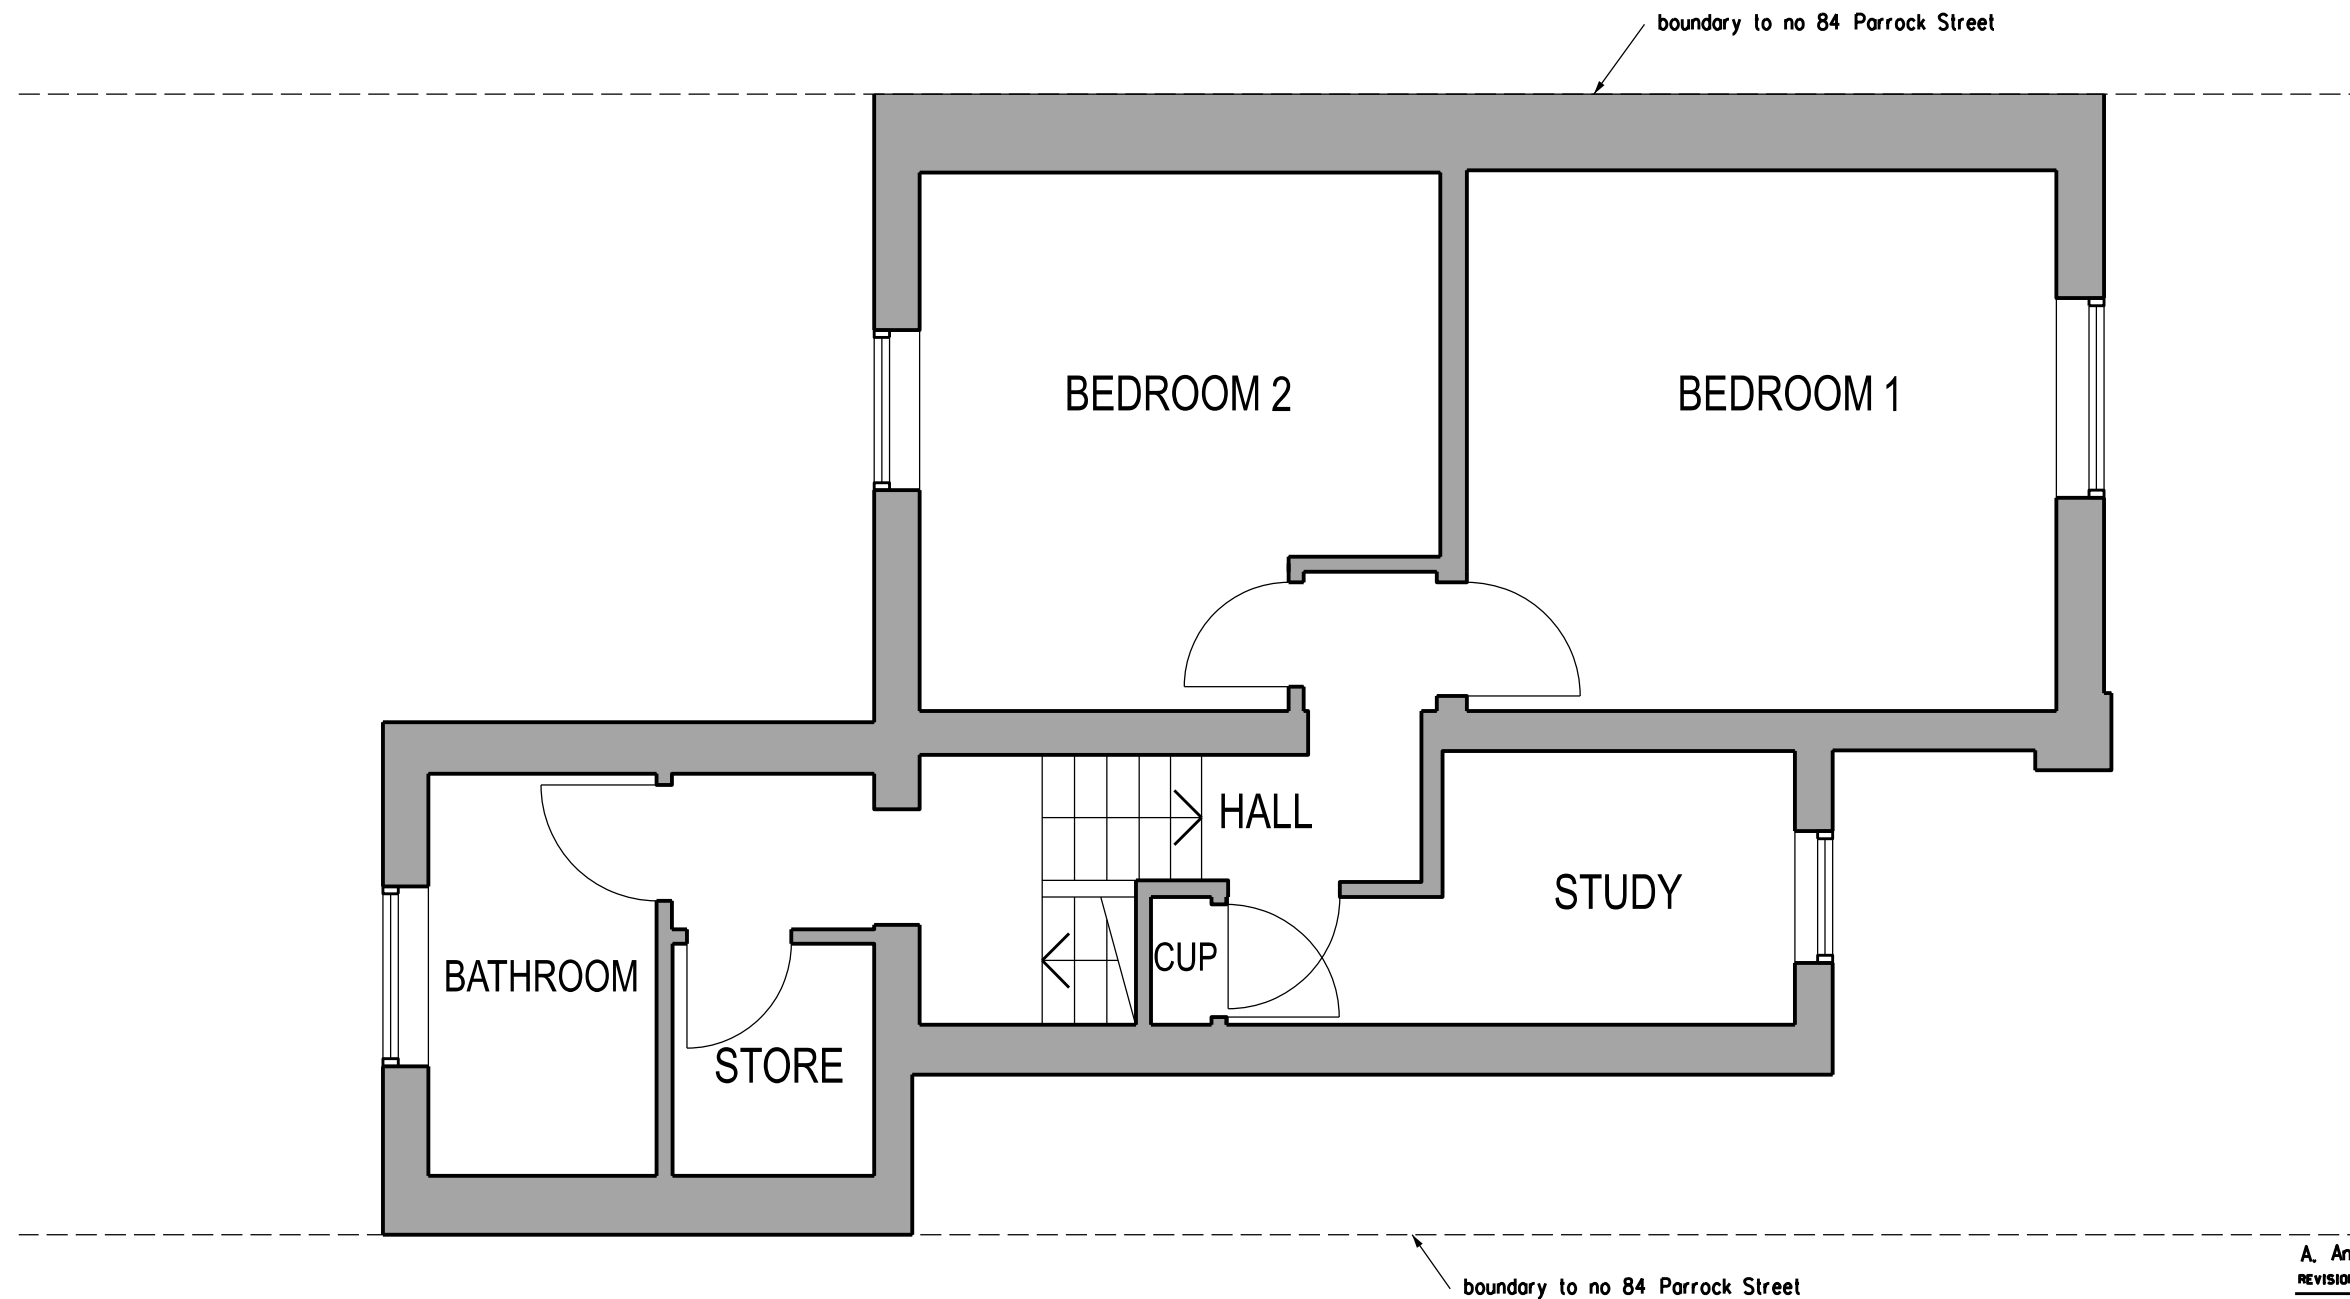

THIS FLOOR TOTAL GROSS FLOOR INTERNAL AREA • 47.1 M2
NET AREAS TO ROOMS
DOUBLE BEDROOM 1 • 13.9 M2
SINGLE BEDROOM 2 • 11.2 M2
BATHROOM • 4 M2
STORE/CUPBDS • 2.5 M2
STUDY • 5.4 M2
SECOND & FIRST TOTAL GROSS FLOOR INTERNAL AREA
• 47.1 M2 + 47.2 M2 = 94.3 M2

0 1 2 3 4 5 metres

A. Amended.	30/05/25
REVISION	DATE
ARCHITECT	
TA ARCHITECTS 11 JOYDENS WOOD ROAD BEXLEY KENT DA5 2HS Tel 07905 130591 ta140256@googlemail.com	
JOB	
PROPOSED FLAT CONVERSION AT 84 PARROCK STREET GRAVESEND KENT DA12 1HF	
DRAWING	
PROPOSED SECOND FLOOR PLAN - FLAT 2	
SCALE	DATE
1:50 AT A3	FEB 2025
DRAWING NO.	
PS/17A	