


The Coach House, 29A Parrock Road, Gravesend, Kent, DA12 1QE

Scale Bar 0 1m

Do not scale from drawing use scale bar

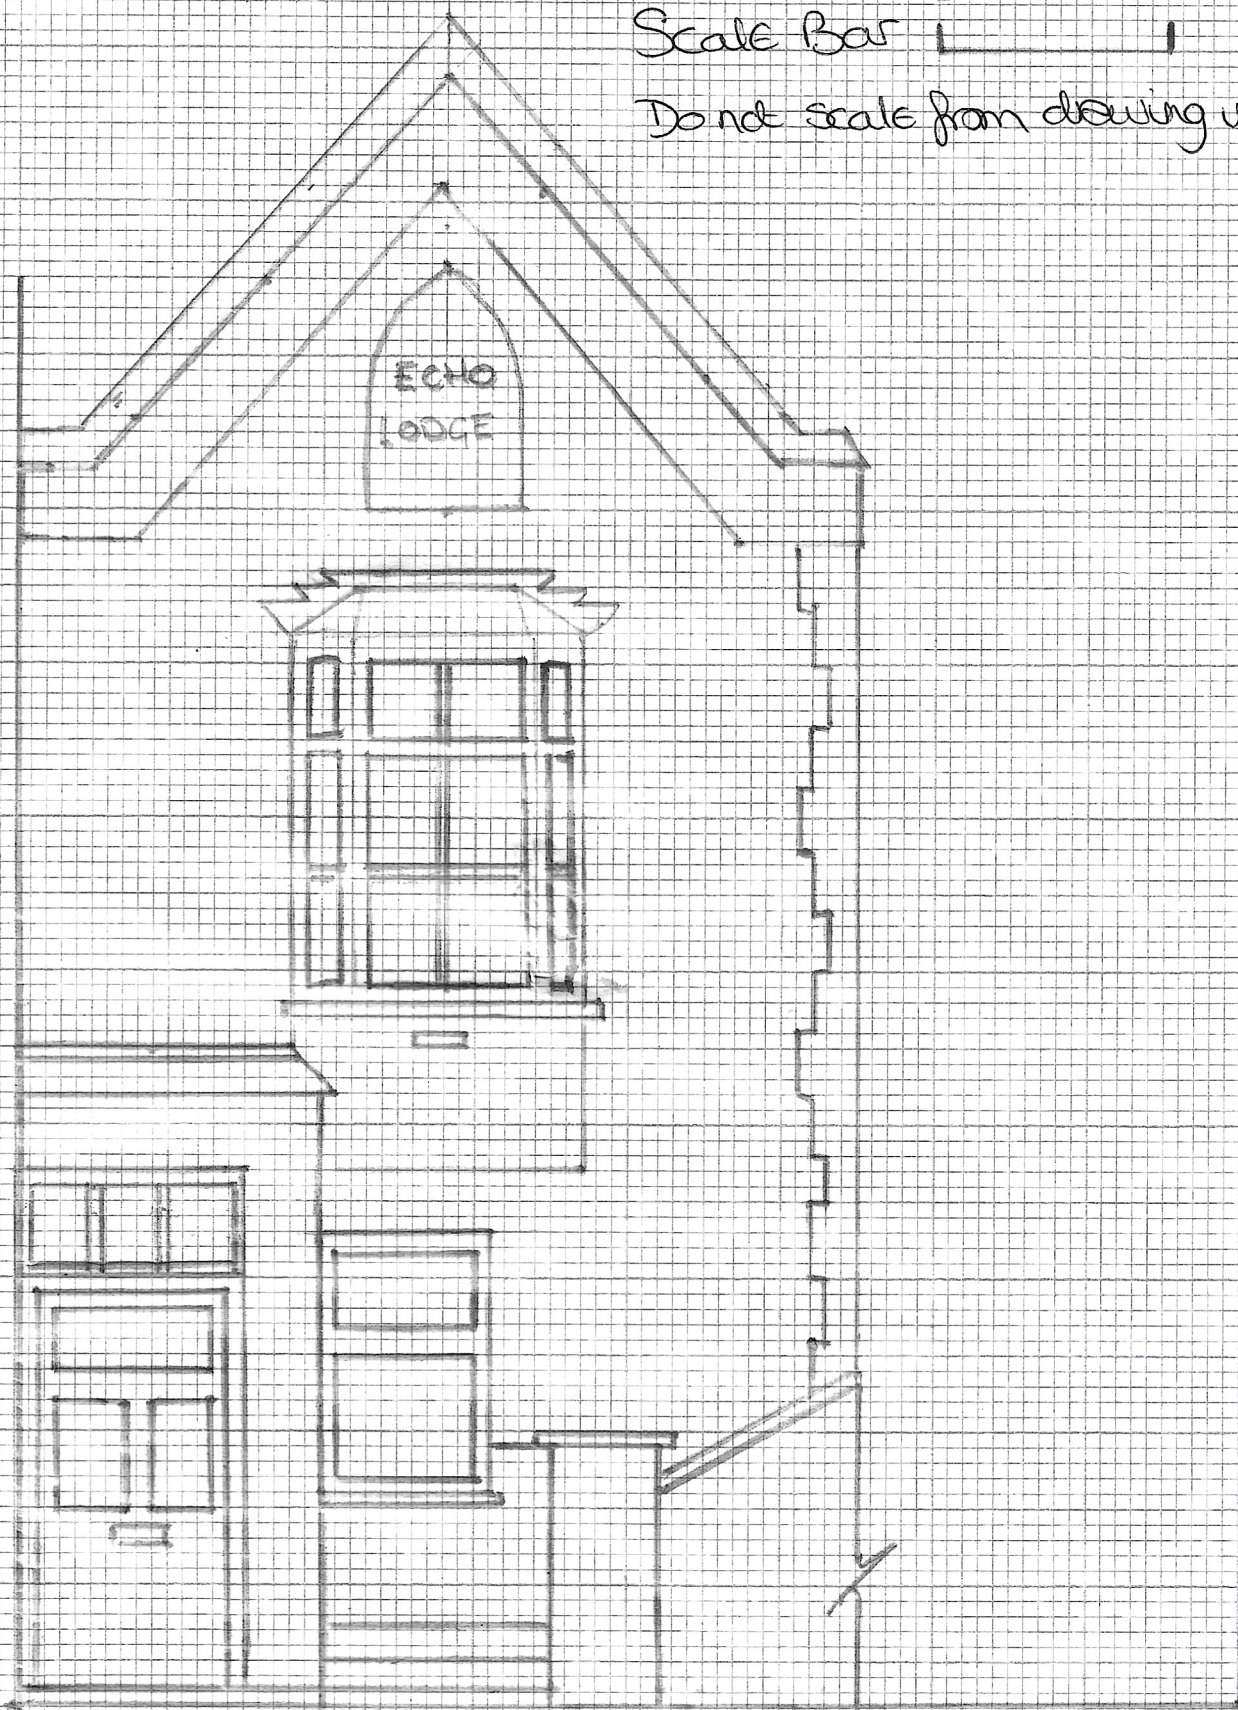

Drawing No: 220126

Proposed and Existing Front Elevation

The proposed replacement window will match the existing window in design, materials, dimensions and detailing.