






SITE PLAN
Scale 1:500

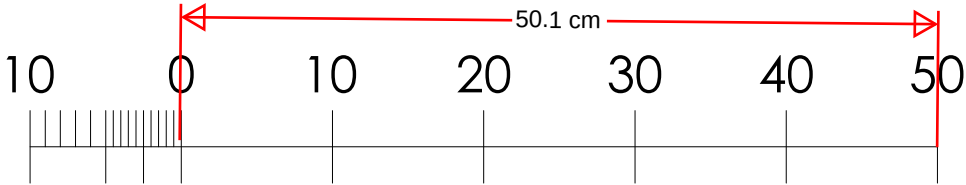

Metres

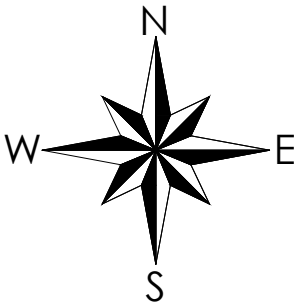

LOCATION PLAN
Scale 1:1250

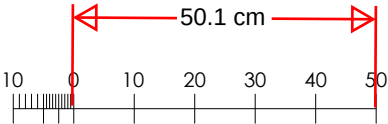

Metres

This drawing is protected under Copyright and at no time should any portion of this drawing be reproduced or copied without the permission of the Designer. (Design Copyright Act 1968)

This drawings must not be used for purposes other than that for which it is provided. It is supplied without liability for any errors or omissions.

Do not scale from this drawing, all dimensions to be checked on site. All drawings subject to Statutory Authority Approval.

notes:	
0	FIRST ISSUE
25-01-24	date:
no:	rev:
status:	
PLANNING	
SB	
SHA BESPOKE	
ARCHITECTURE	
project:	Gravesend DA11 7PY 28 Cross Lane West
dwg no:	2323-EX-100
rev no:	-
drawing title:	SITE AND LOCATION PLANS
date:	25-01-2024
scale:	