




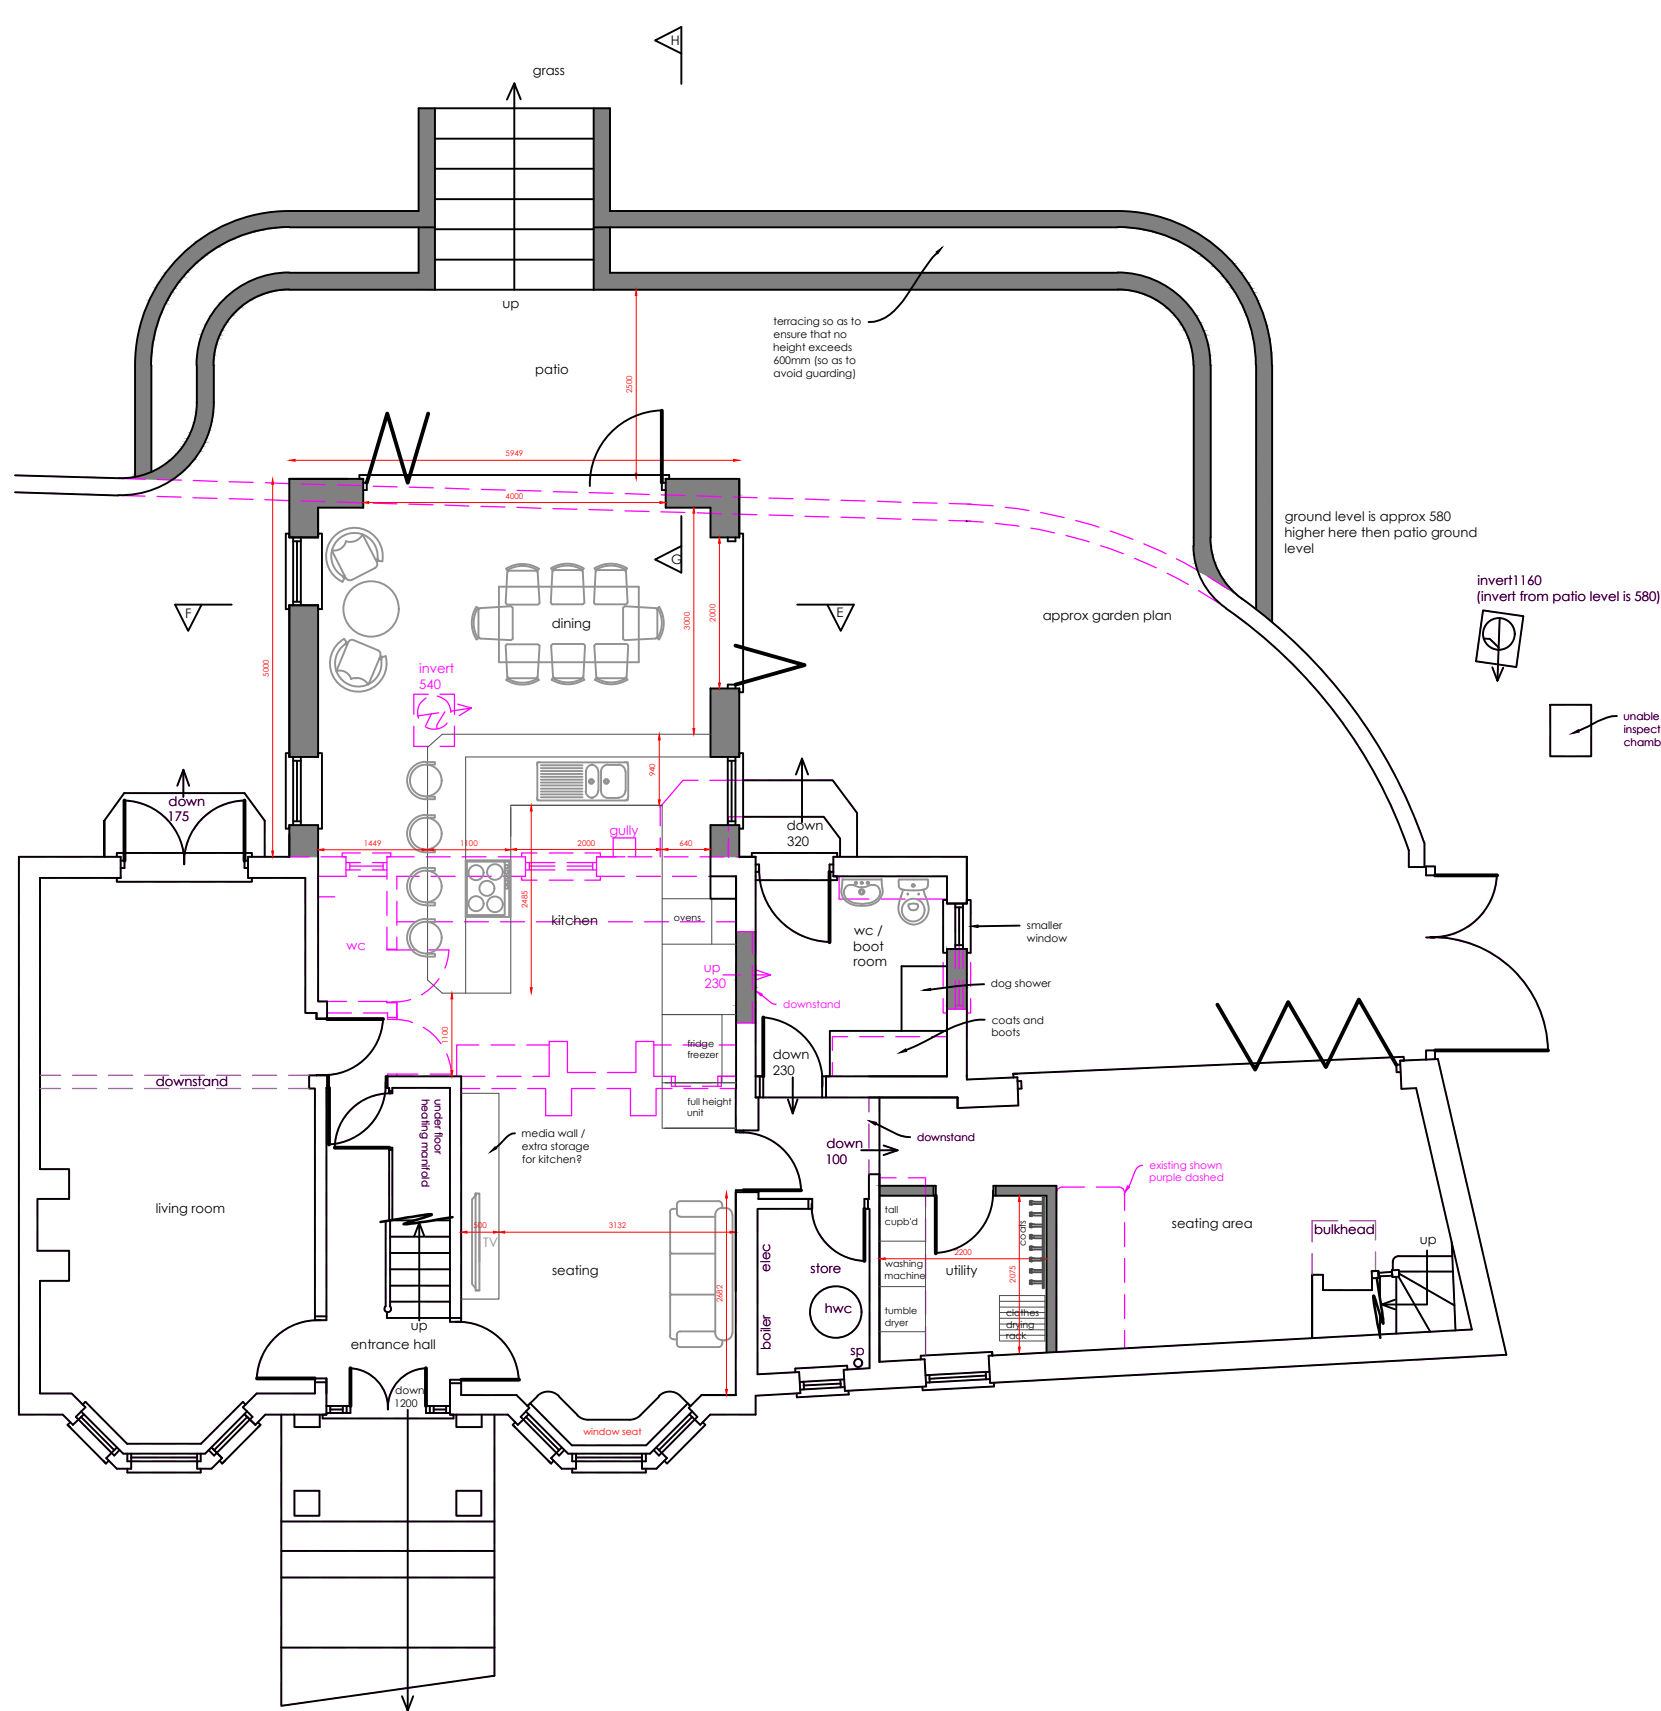

Ground floor plan
1:100

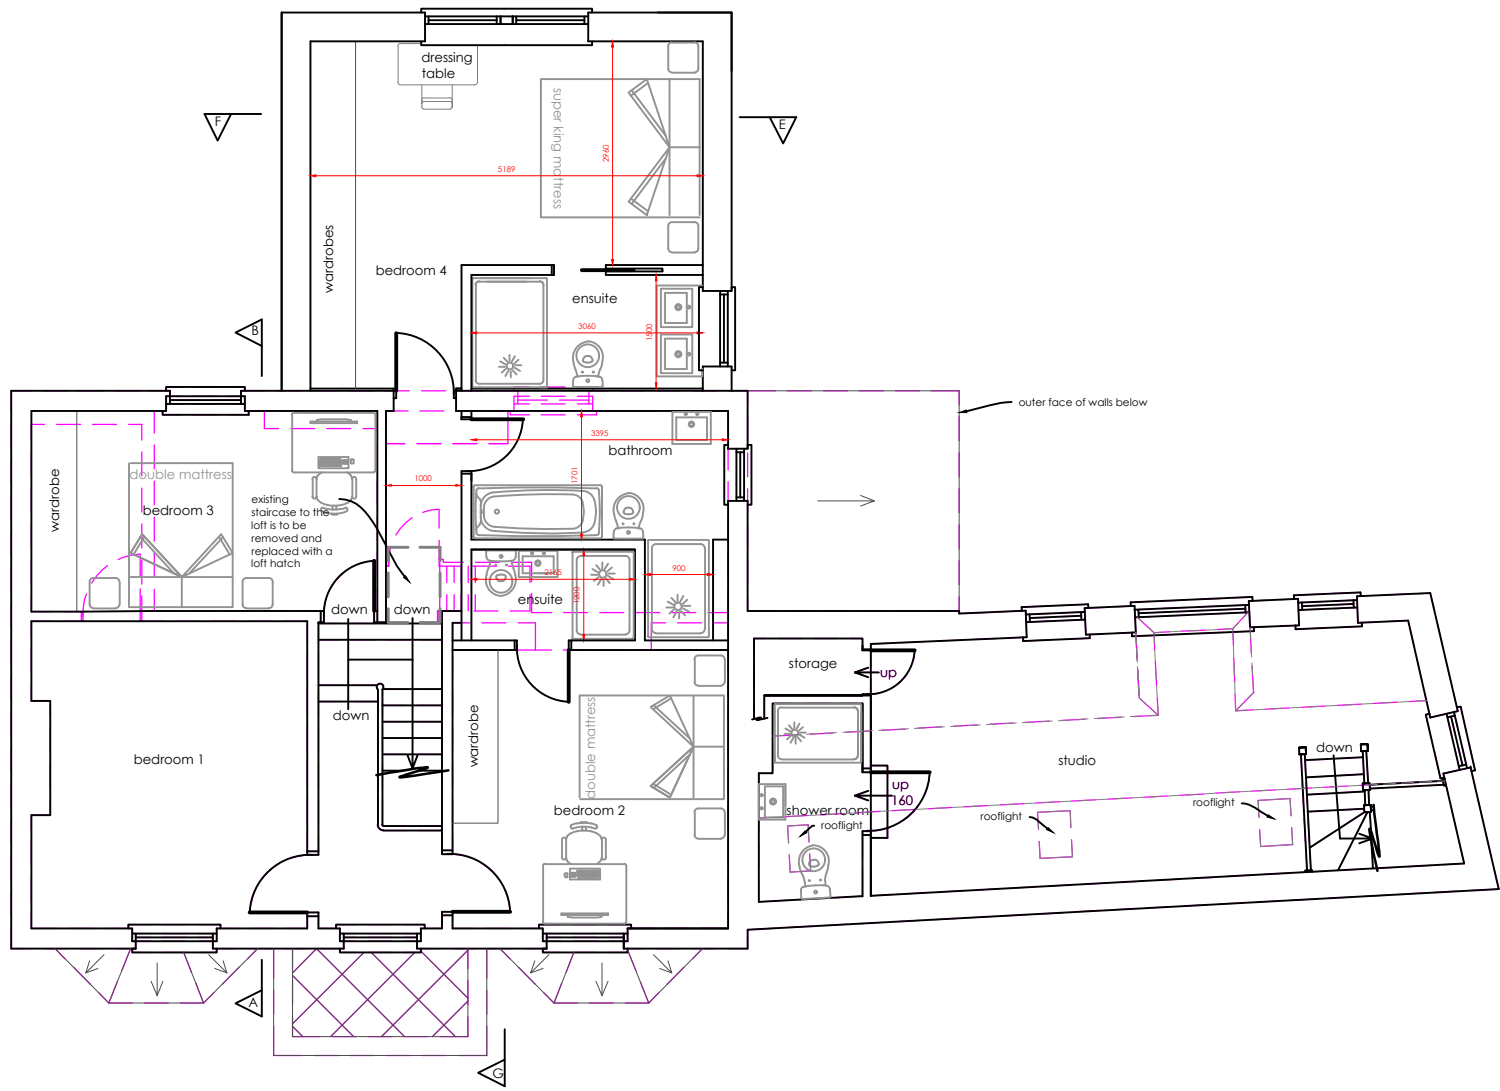


First floor plan
1:100

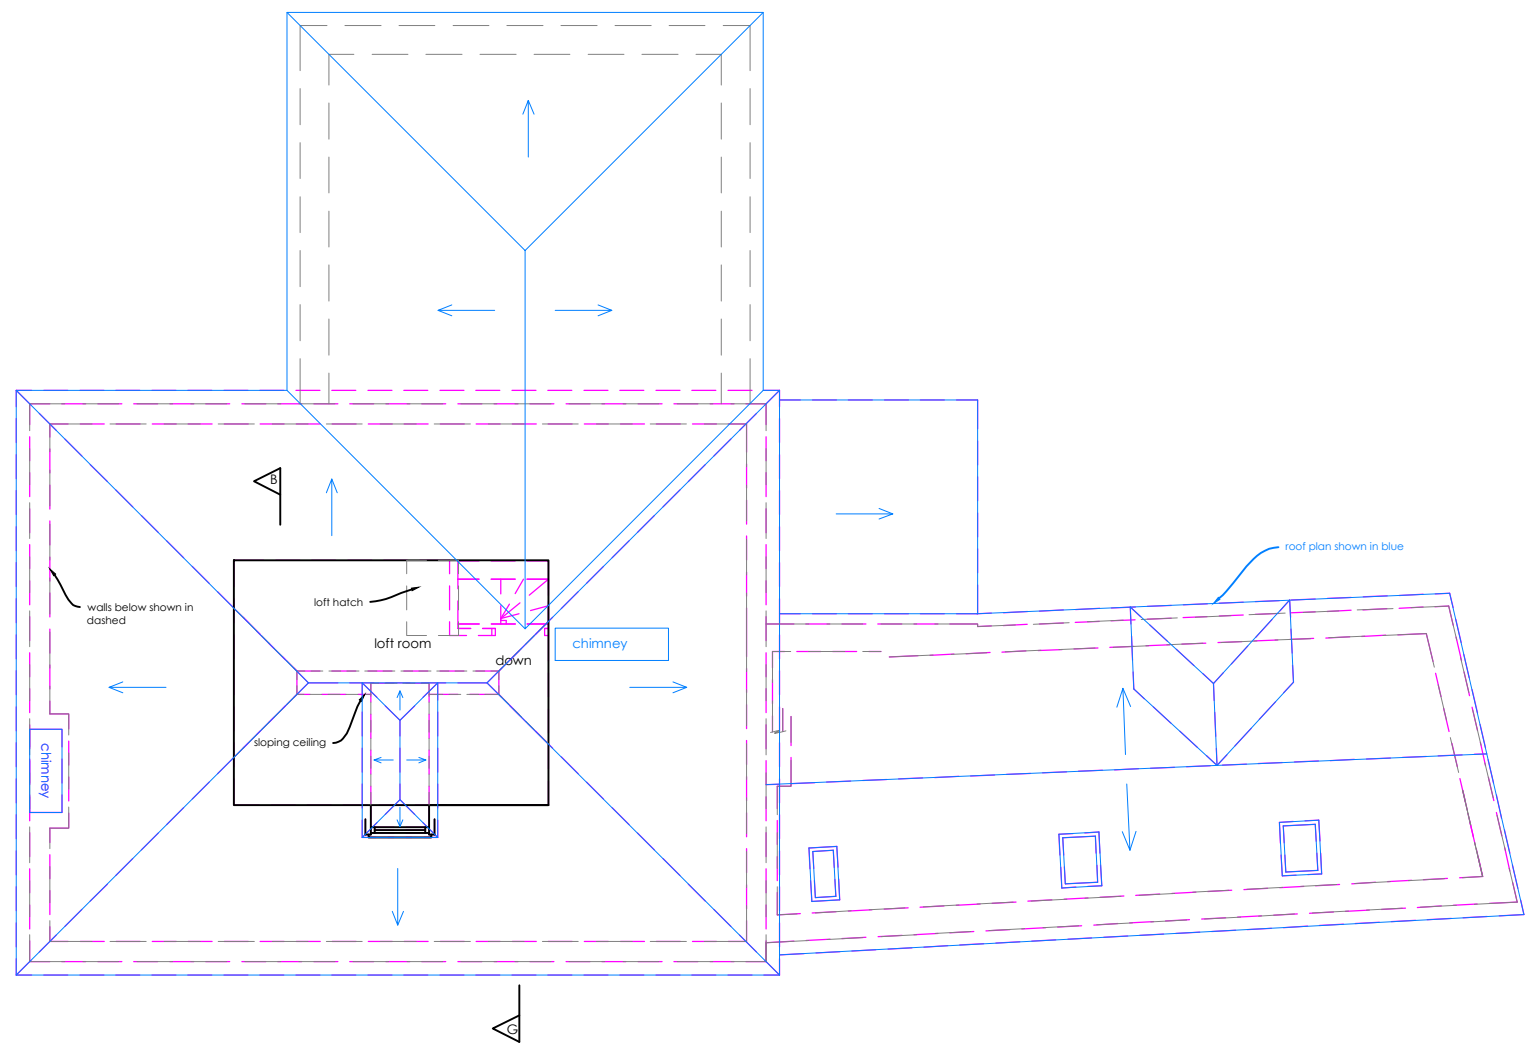

Second floor plan
1:100




Front elevation
1:100

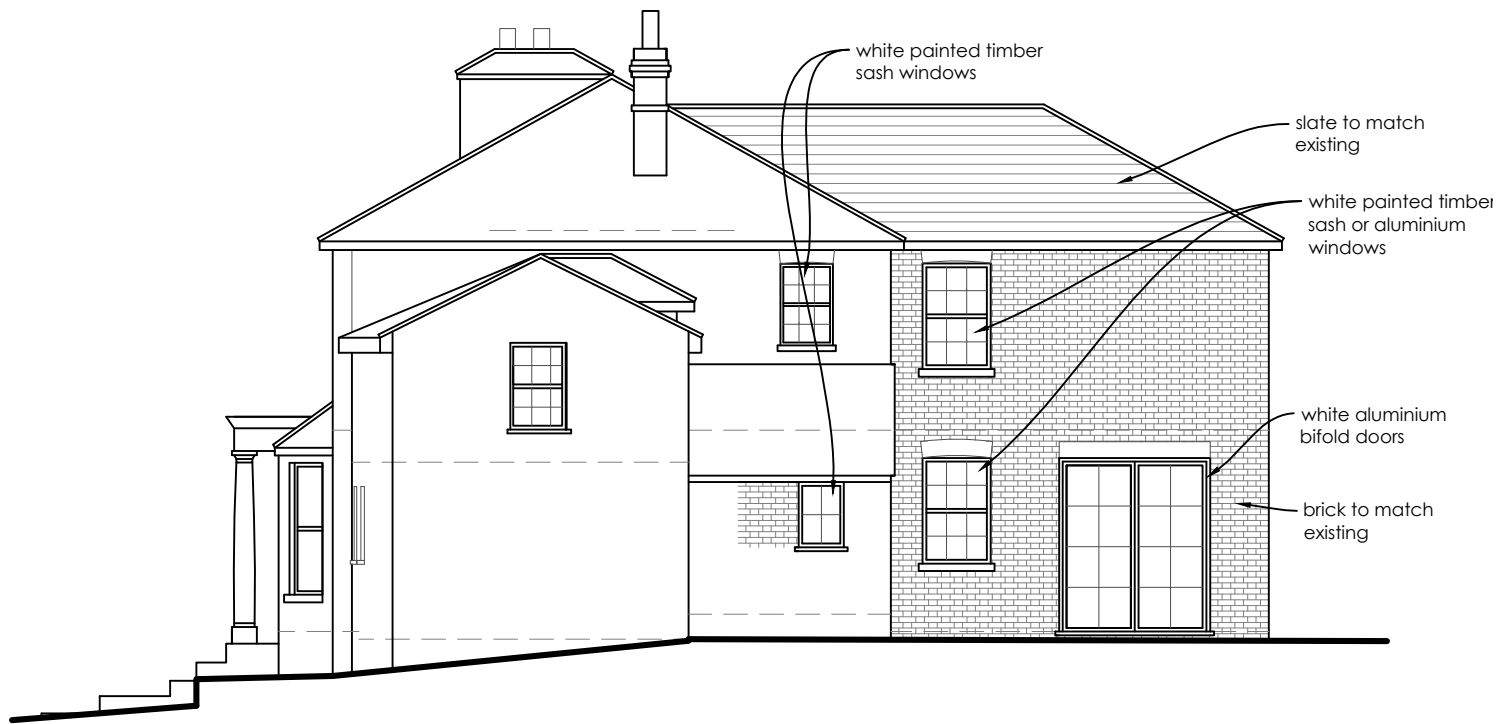

Flank elevation
1:100




Rear elevation
1:100

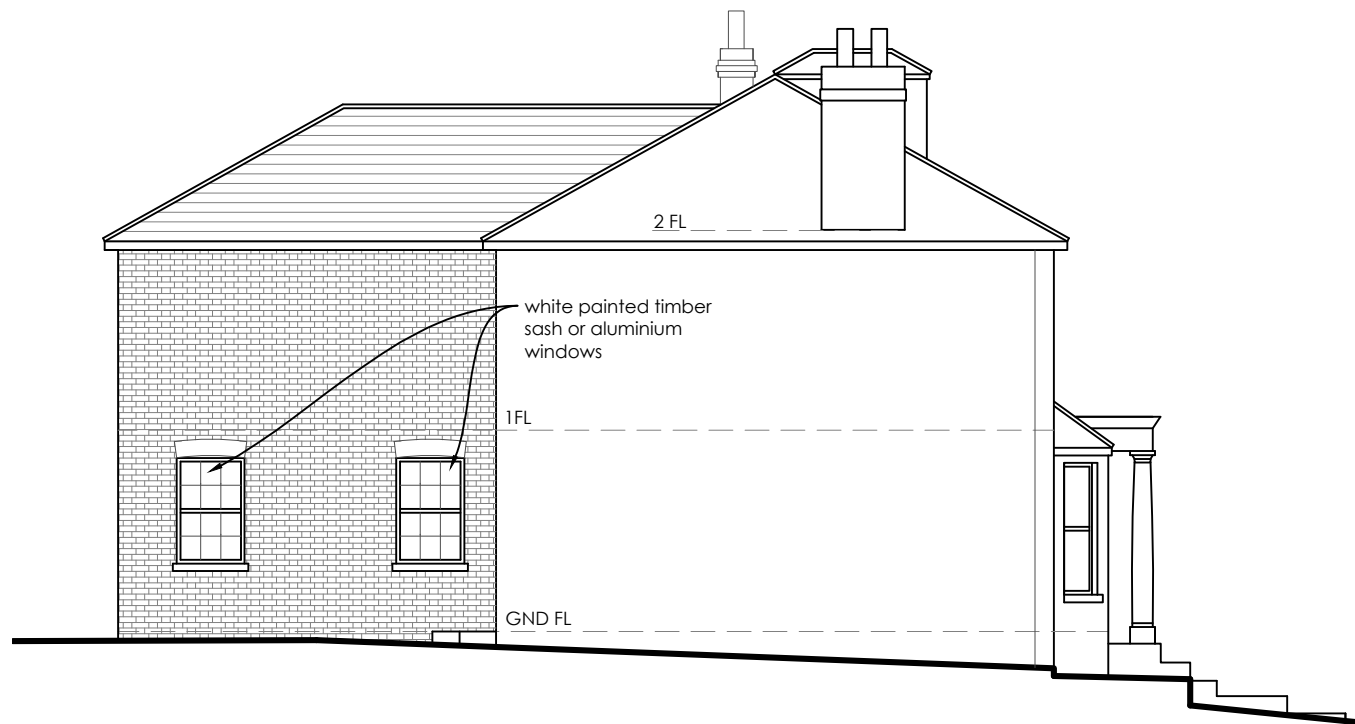


Flank elevation
1:100




Block plan
1:500

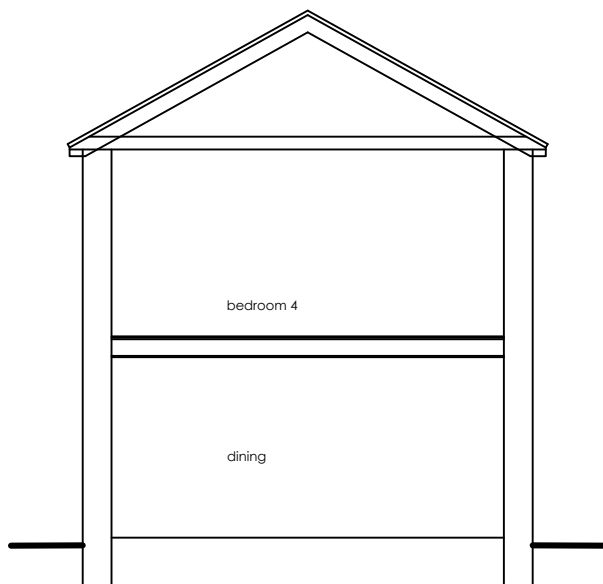

Section E - F
1:100

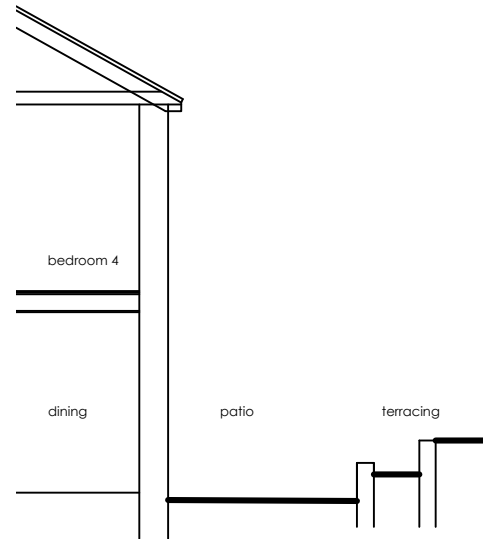

Section G - H
1:100

 

Everyone involved in construction has duties under the Construction Design and Management Regulations 2015 as well as the Building Safety Act 2022. See further information at www.HSE.gov.uk and www.legislation.gov.uk.

Asbestos - get your property tested. Further information and your responsibilities can be found at www.HSE.gov.uk.

These plans are for identification purposes only. Do not scale from these plans - take measurements on site. **All dimensions are approximations.** This plan is for viewing at the scales indicated only. This plan is suitable for planning permission purposes.

Revision	Description	Date

SAMUEL MOSS LTD
01322 408573 / 07796 454747
office@samuelmossLtd.co.uk
www.samuelmossLtd.co.uk

Client: Mrs Eaton

Project: Ridgeway House, The Ridgeway, Shorne, DA12 3LW

Title: Proposed plans for planning permission

Date:	Scale:	Drawn:	Plan no:	Revision
Apr 2026	@ A1	SM	SM521.10	