




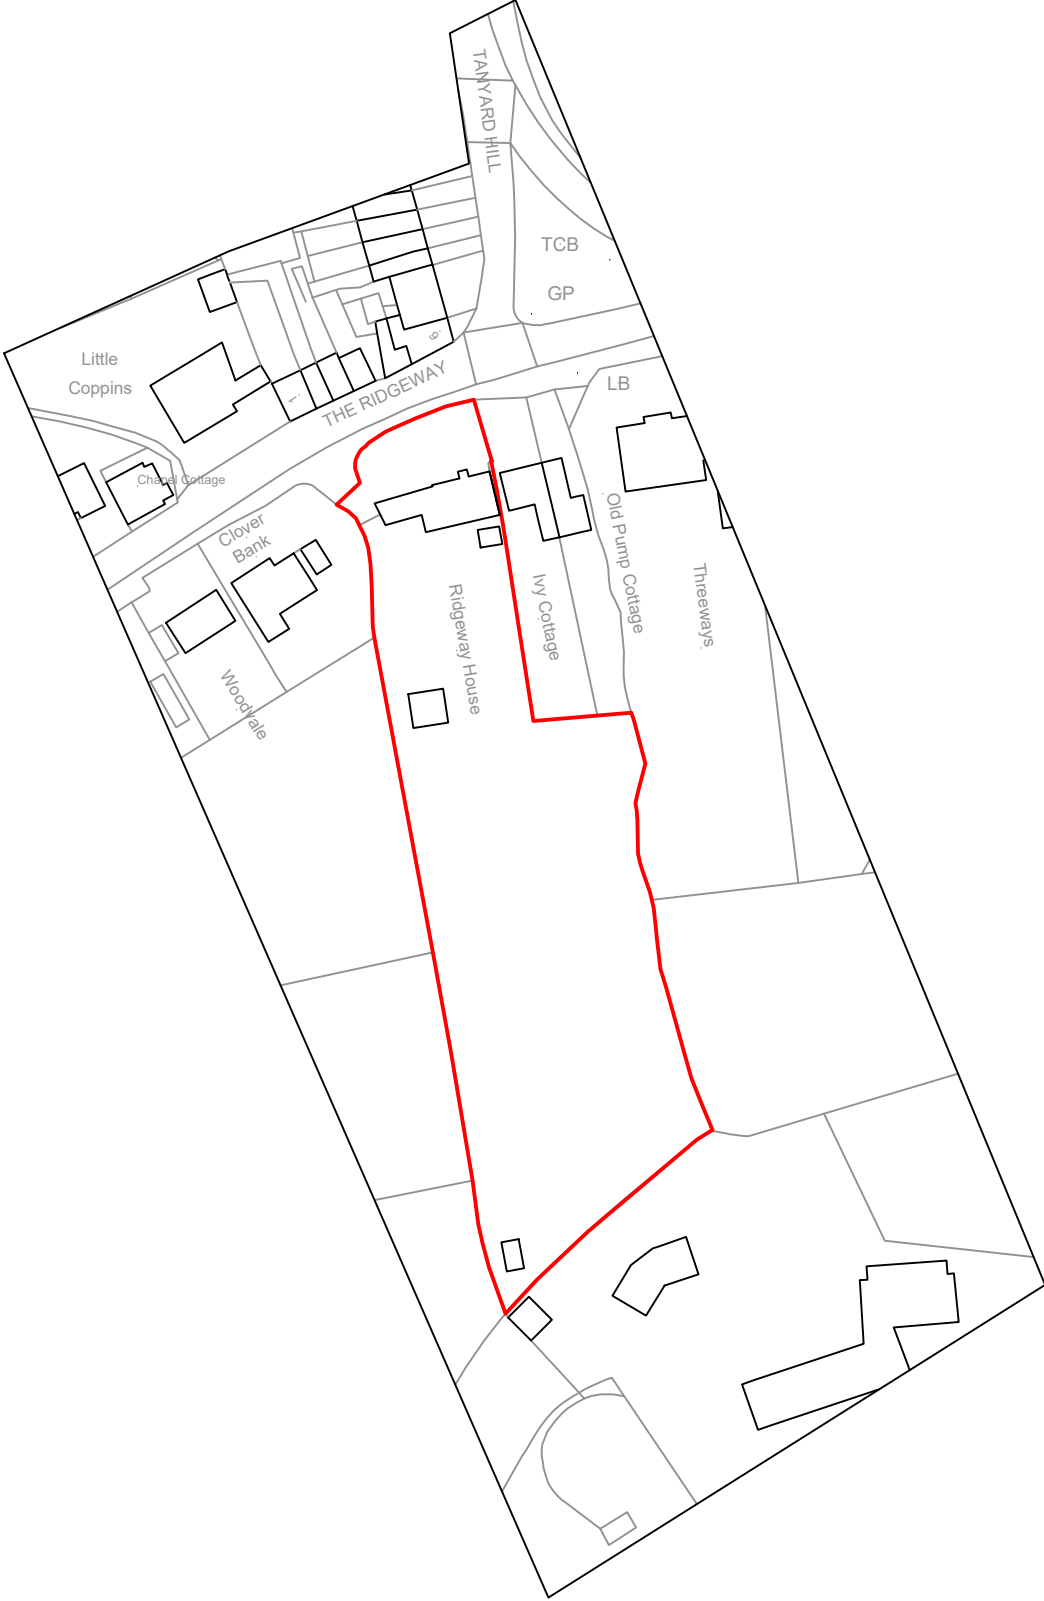

Site location plan
1:1250

 

Existing block plan
1:500

 

Proposed block plan
1:500



Everyone involved in construction has duties under the Construction Design and Management Regulations 2015 as well as the Building Safety Act 2022. See further information at www.HSE.gov.uk and www.legislation.gov.uk.

Asbestos - get your property tested. Further information and your responsibilities can be found at www.HSE.gov.uk.

These plans are for identification purposes only. Do not scale from these plans - take measurements on site. All dimensions are approximations. This plan is for viewing at the scales indicated only. This plan is suitable for planning permission purposes.

A	Proposed added	19.05.25
Revision	Description	Date

SAMUEL MOSS LTD
01322 408573 / 07796 454747
office@samuelmossLtd.co.uk
www.samuelmossLtd.co.uk

Client: Mrs Eaton

Project: Ridgeway House, The Ridgeway, Shorne, DA12 3LW

Title: Site plans

Date: Apr 2025	Scale: @ A1	Drawn: SM	Plan no: SM521.Site	Revision: A
----------------	-------------	-----------	---------------------	-------------