




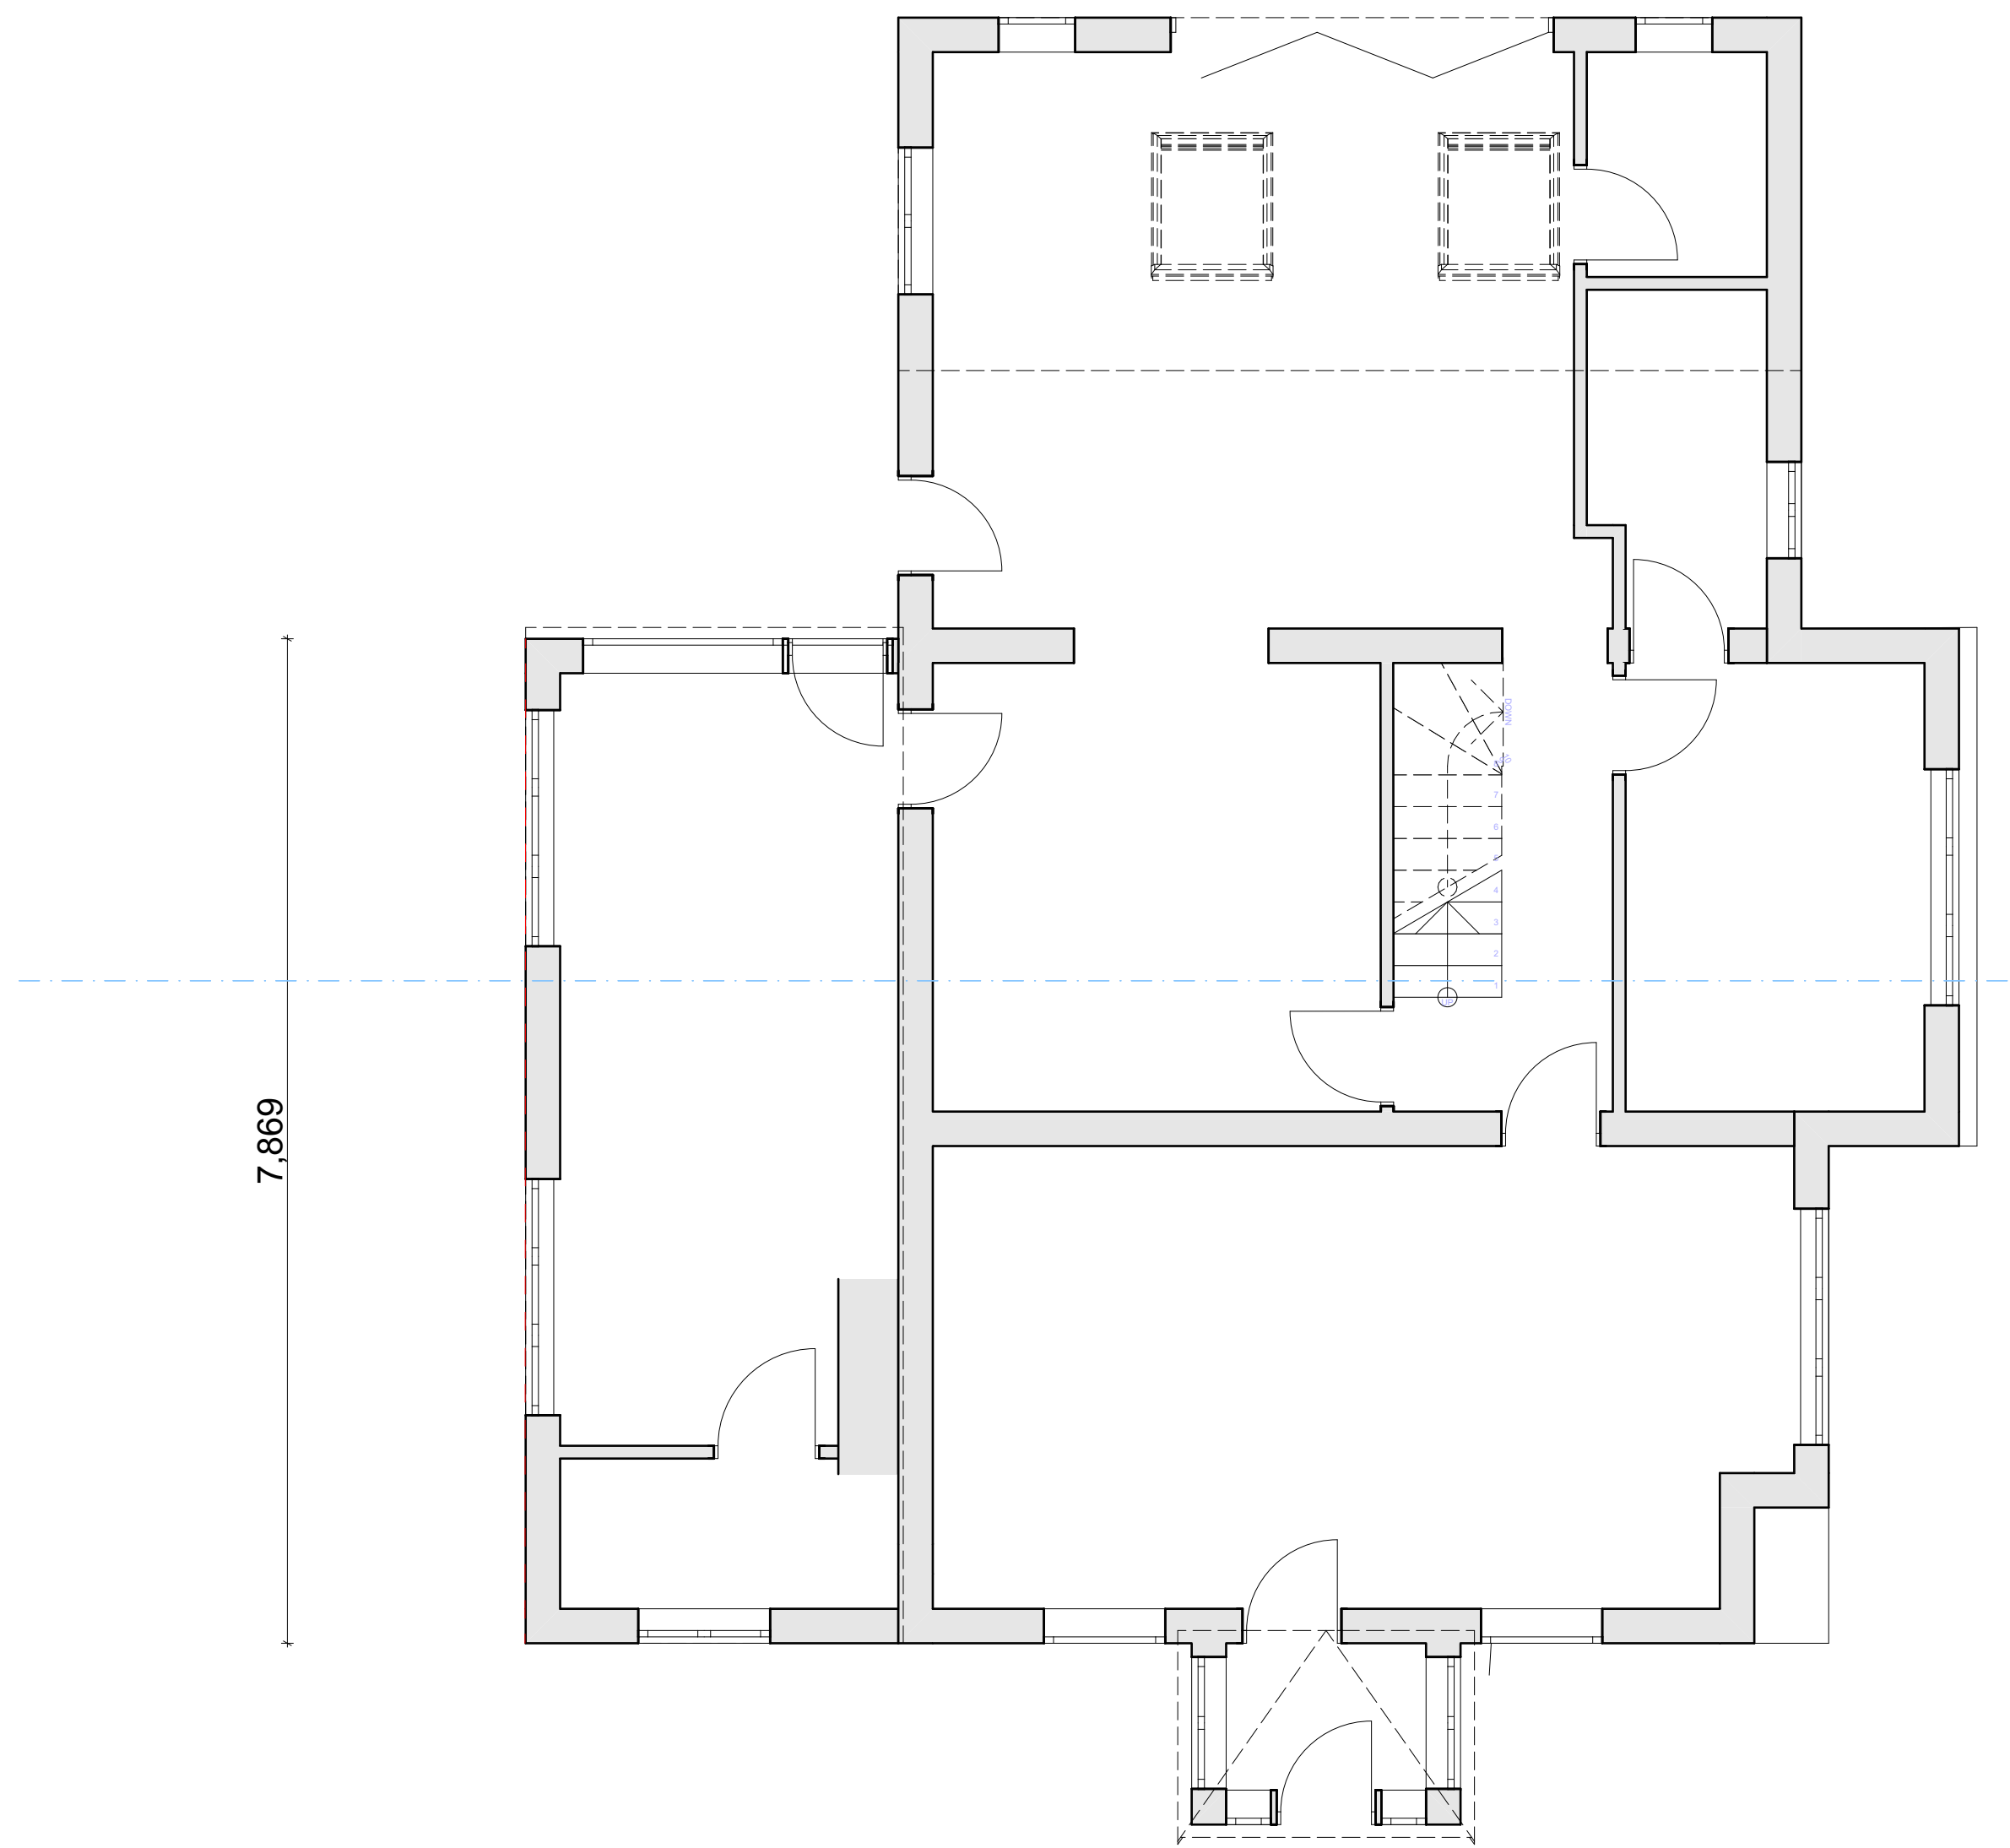


5 GF-Ground Floor 1:50

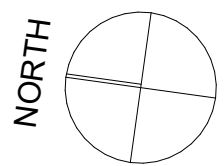

6 South Elevation 1:50

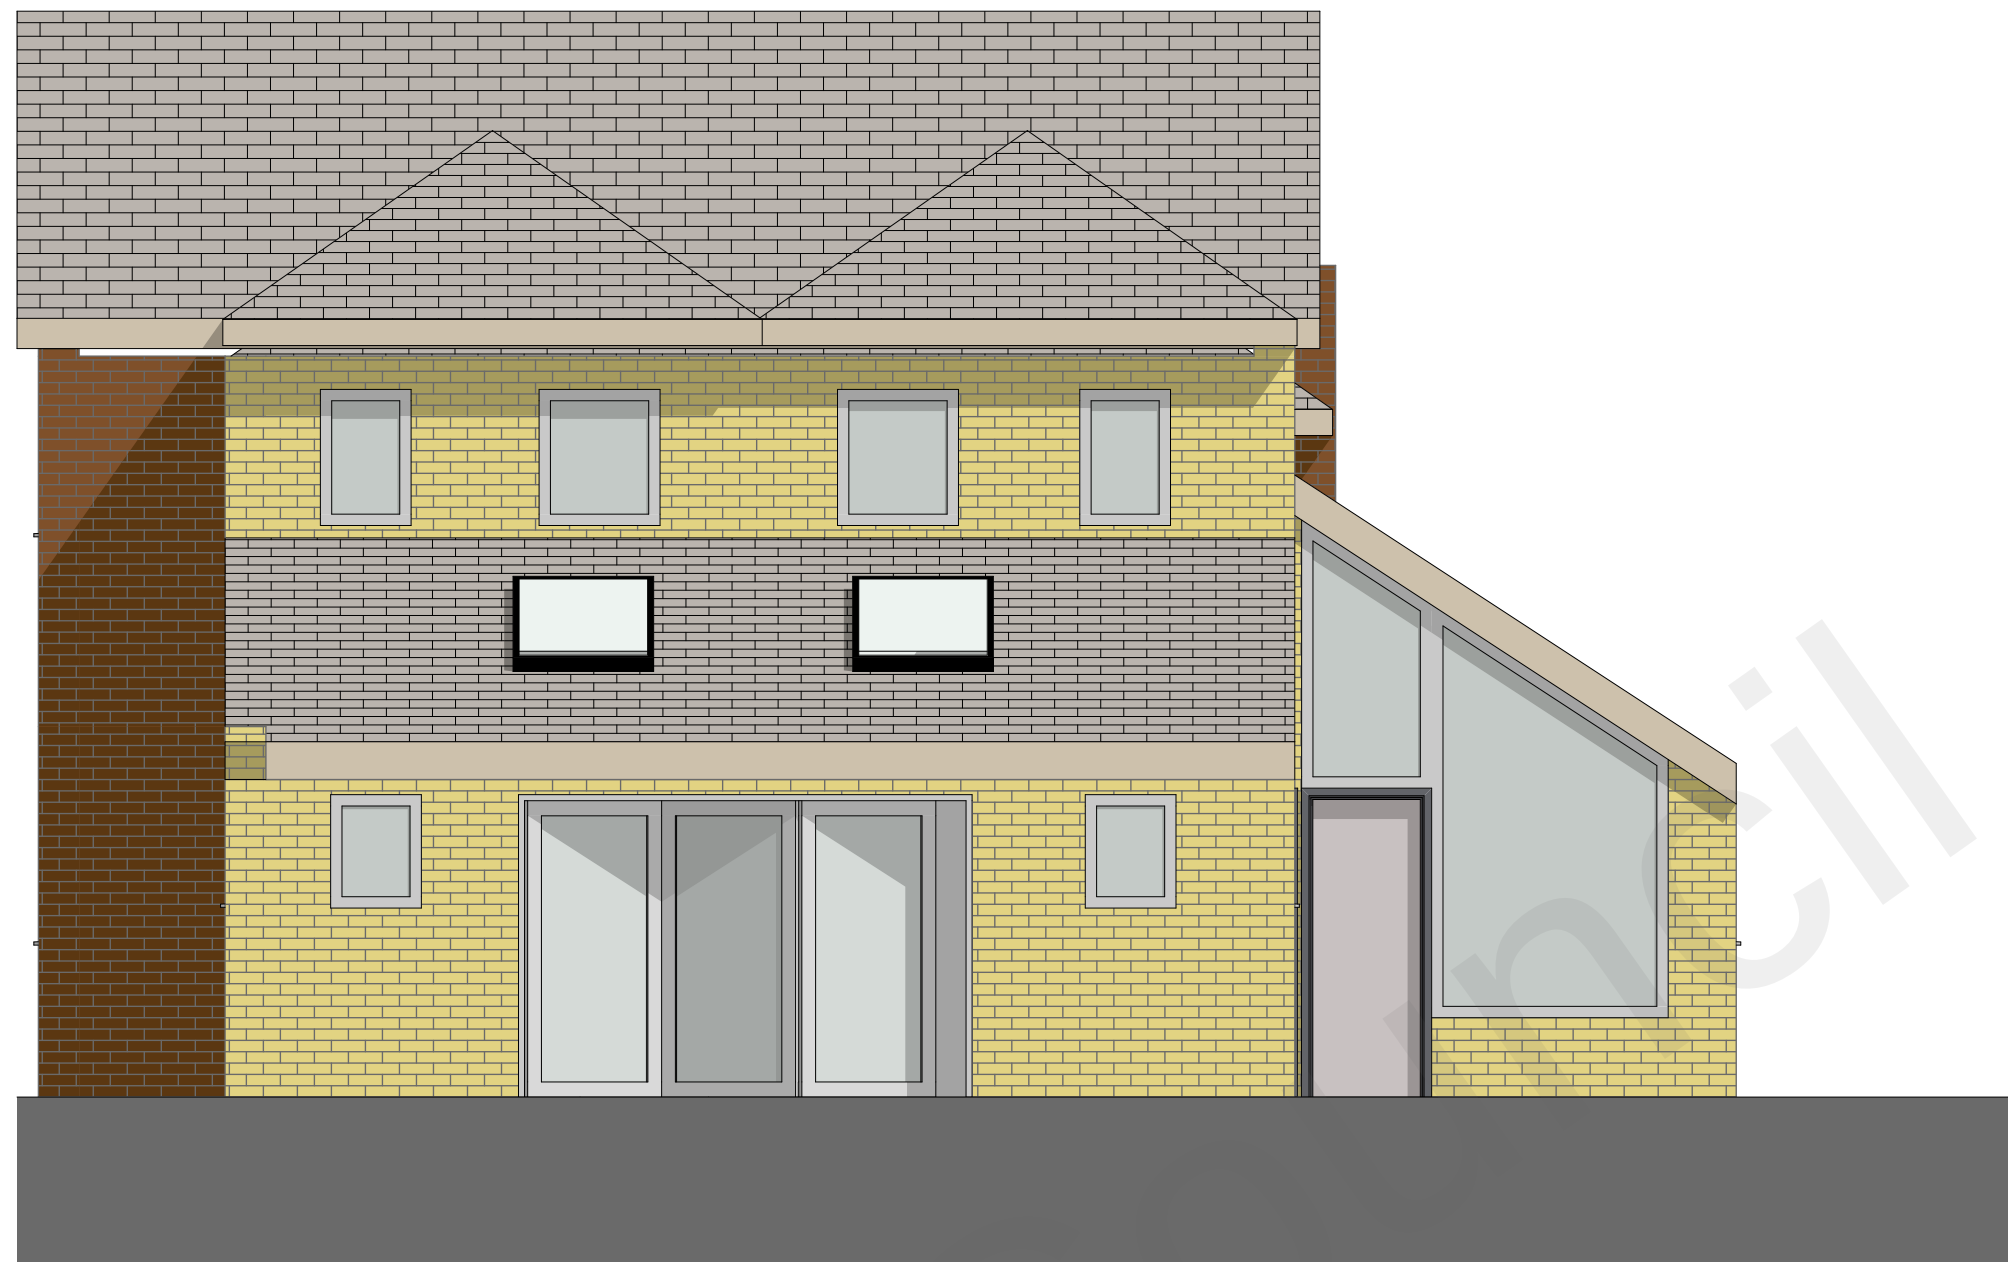

1 East Elevation 1:50

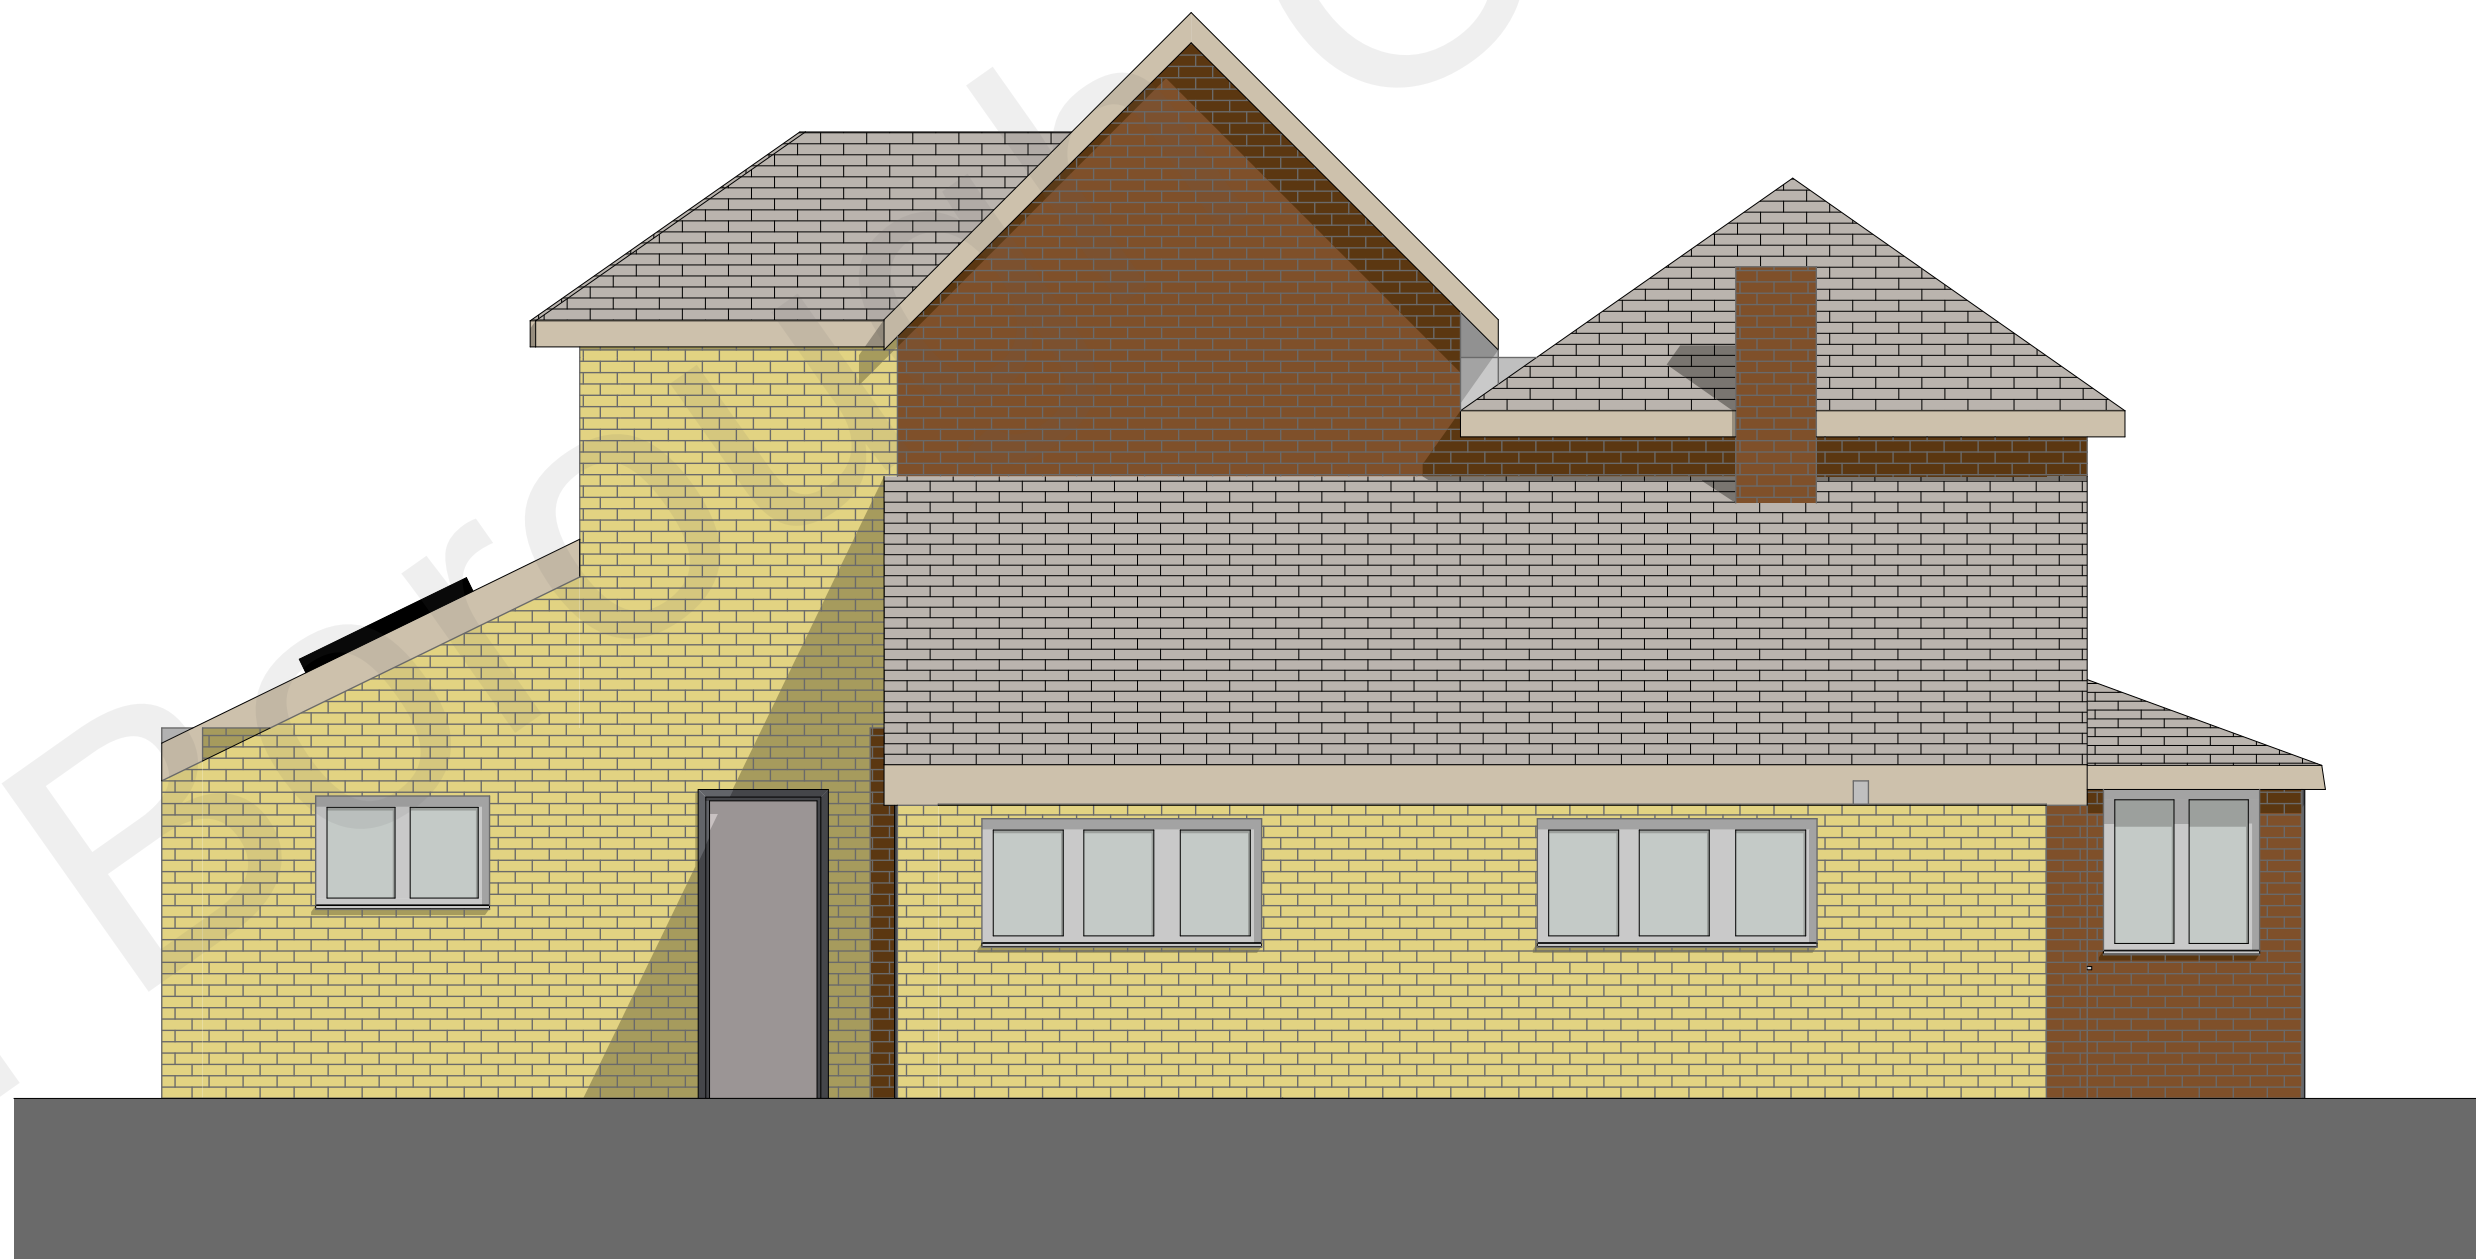

2 North Elevation 1:50



3 West Elevation 1:50

- GENERAL NOTES
1. Copyright of this drawing, the design and anything constructed from it is vested in the Architects and may not be produced without their written permission.
 2. The copyright of this design is site specific and may not be reproduced on any other site without the Architects written permission.
 3. Only figured dimensions are to be used for construction purposes. This drawing is to be read in conjunction with all relevant details for the project.
 4. All dimensions are to be checked on site prior to commencement, any discrepancy is to be reported to the Architect or Contract Administrator.
 5. All dimensions are in millimetres unless noted otherwise. All levels are shown in meters unless noted otherwise.
 6. Ordnance Survey data supplied by Promap with the permission of the controller of The Stationary Office. Crown Copyright MKA No.: 10007142.
- PLANNING NOTES
- This drawing is to be used for Planning purposes only, any other use is strictly forbidden.

A / SC / Existing South Elevation

CLIENT

Mrs. Christie

PROJECT

Froge House
Wrotham Road
Meopham DA13 0AT

SHEET

Existing Plan and Elevations

Rosewood House, High Street,
Hadlow, Tonbridge, Kent TN11 0EF
t : 01732 850995
e : design@mka-architects.co.uk
w : www.mka-architects.co.uk



SCALE AT A1 DATE

1:50 Aug 21

DRAWING STATUS

PRELIMINARY

JOB NUMBER	DRAWING NUMBER	REVISION
2352	/ 05	/ A