
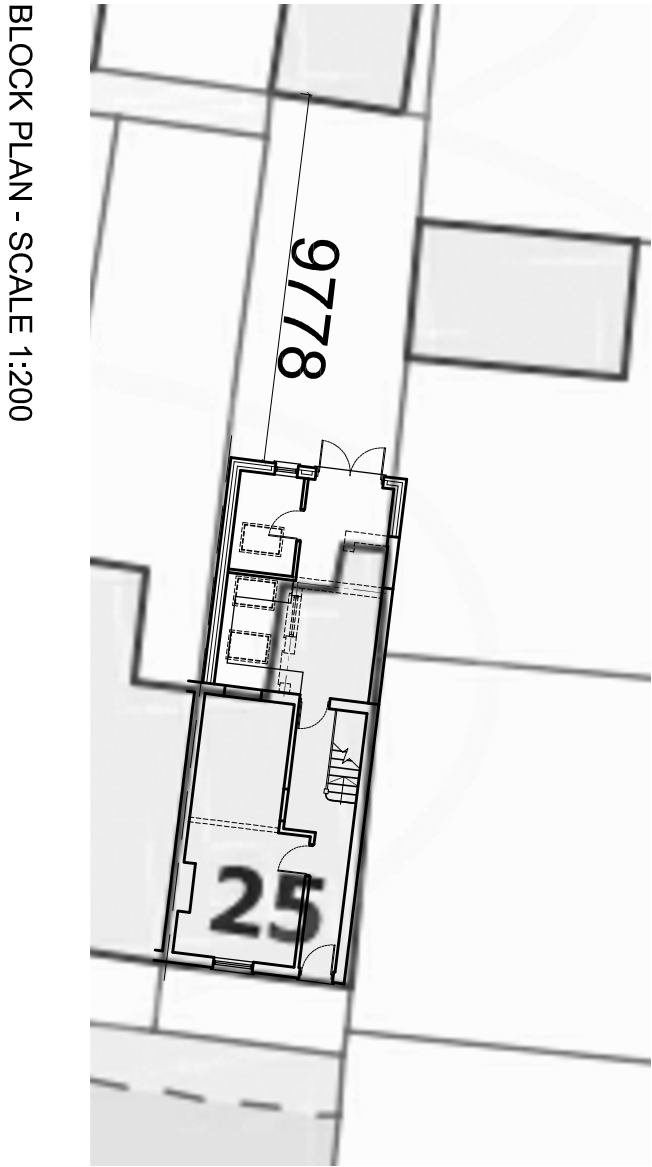


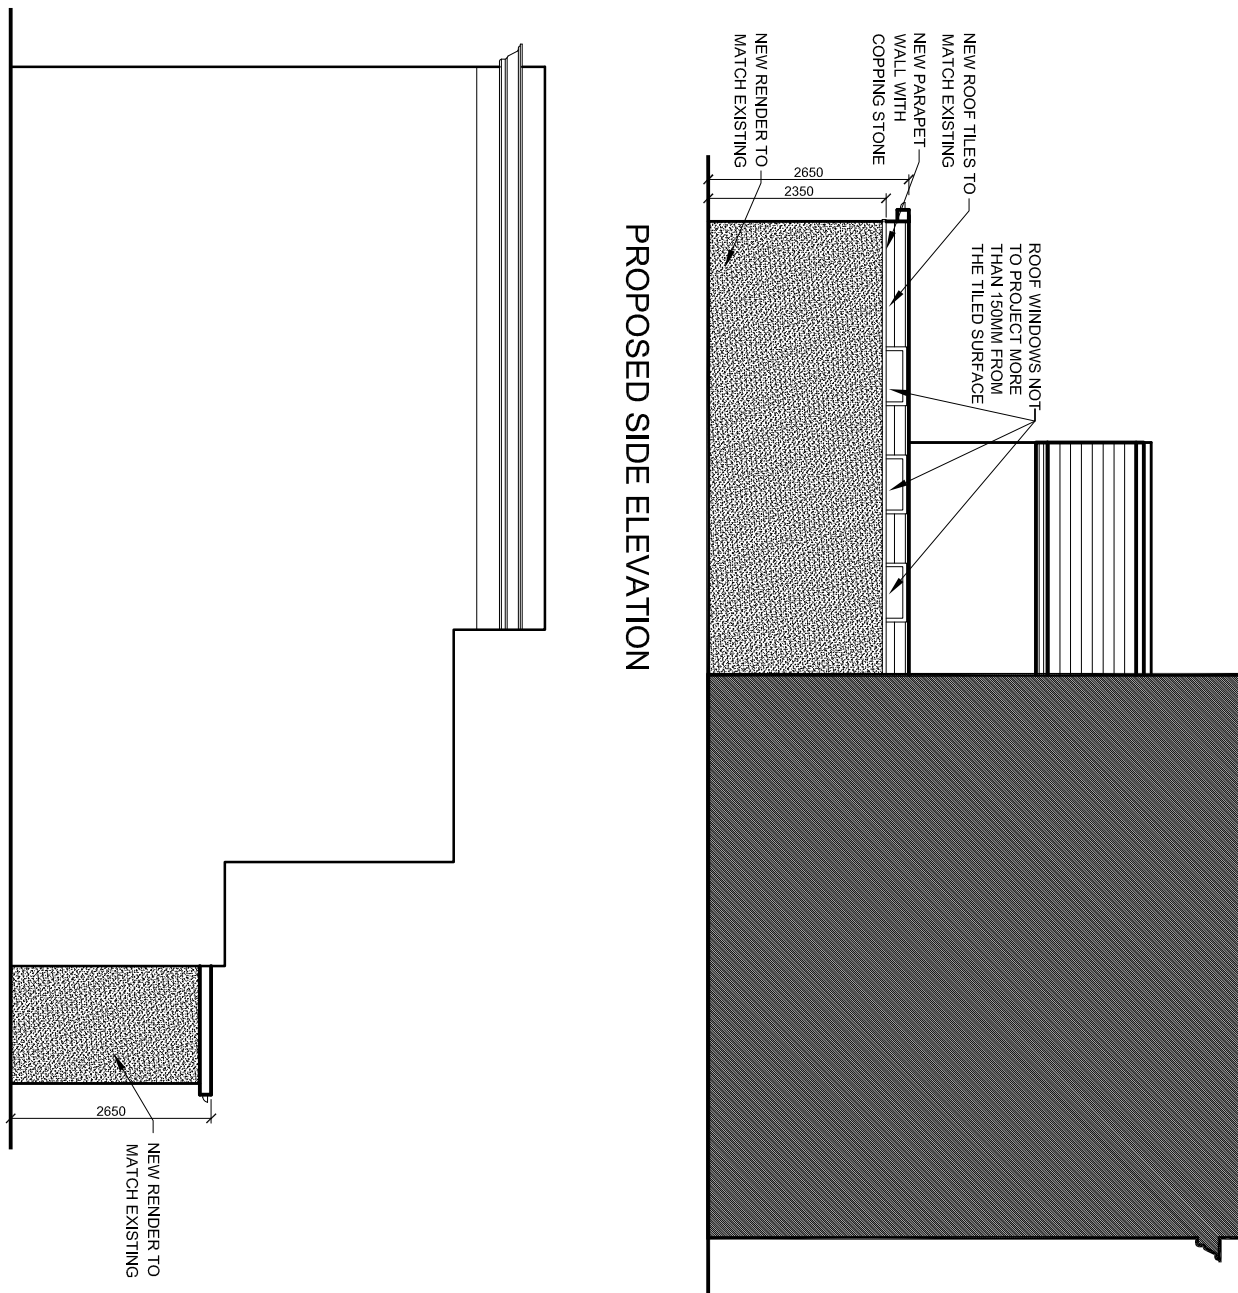

rev.	description	date	chkd.
	 93 Cotmandene Crescent, Orpington, Kent BR5 2RA 020 3004 9238 07931 931 035 s.nagpal@dapconsultants.co.uk www.dapconsultants.co.uk		
project : 25 Cutmore Street Gravesend			
drawing title :			
Proposed Floor Plans and Elevations			
drawn: KS	chkd: SS	date: 20.09.2023	
status: Planning		scale: 1:100@A3	
proj no: 2467	drg no: 02	rev no:	