




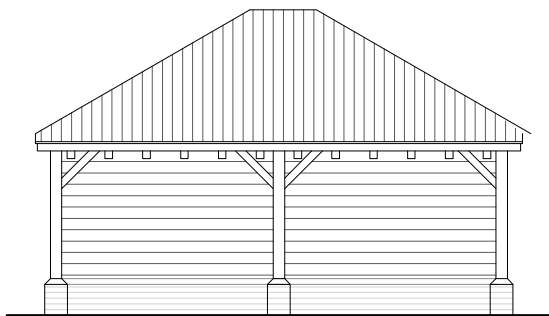


PROPOSED FRONT ELEVATION SCALE 1:100

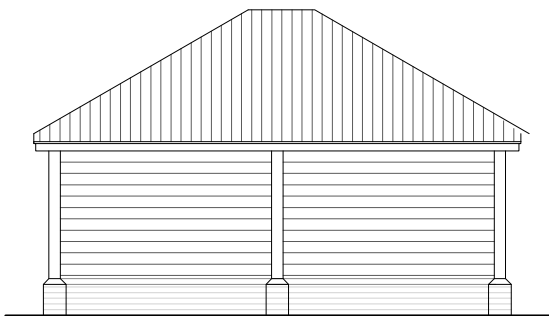


PROPOSED SIDE ELEVATION SCALE 1:100

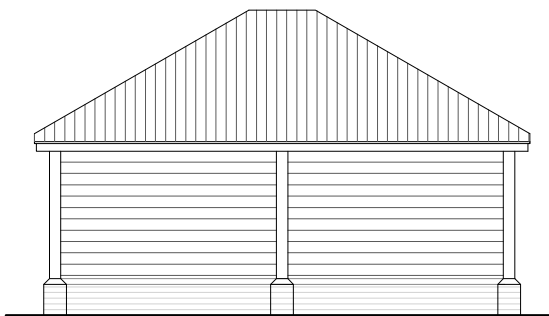


PROPOSED REAR ELEVATION SCALE 1:100

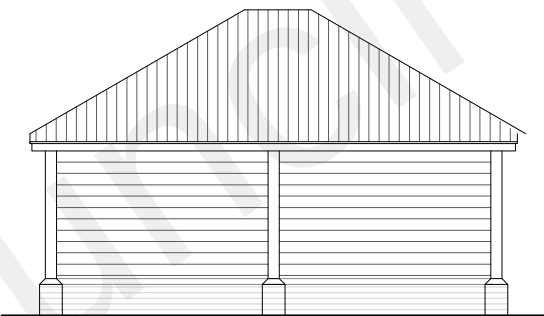


PROPOSED SIDE ELEVATION SCALE 1:100

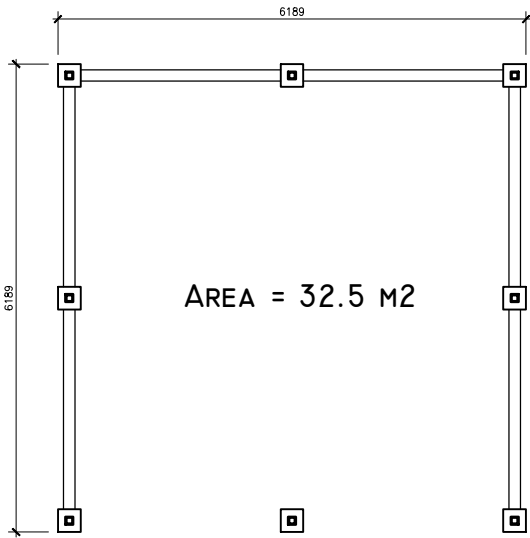

PROPOSED GROUND FLOOR PLAN SCALE 1:100

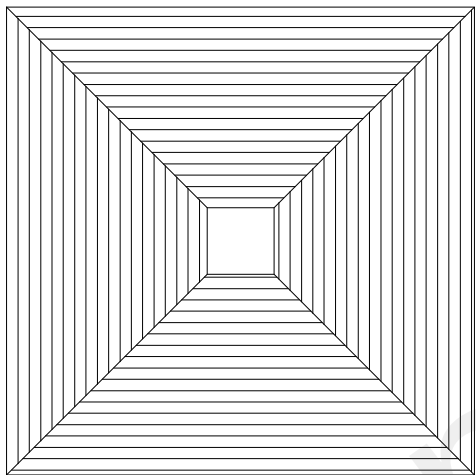

PROPOSED ROOF PLAN SCALE 1:100

 

1:100 SCALE

PLANNING

Client
Mr Tomlinson

Project
Woodhill House
Meopham
Gravesend
DA13 0DJ

Title
Proposed Elevations
Floor Plan

Project No.
209

Drawing No.
209PD-02

HASKINS
DESIGNS LTD.
The Civic Centre, St Mary's Road, Swanley, Kent, BR8 7BU.
Phone: 01322 479561 Mobile: 07802 182202
info@haskinsdesigns.co.uk Website: haskinsdesigns.co.uk

Scale
As shown @ A2

Drawn
MH
Check
JH

Revision
A

Date
April 22

A 14.10.22 Reduced building					
Rev	Date	Comments	Rev	Date	Comments