




1:100 SCALE

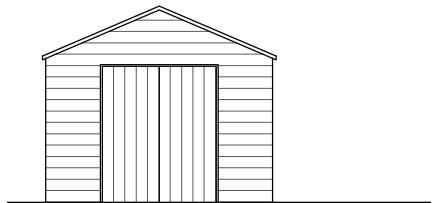


EXISTING FRONT ELEVATION

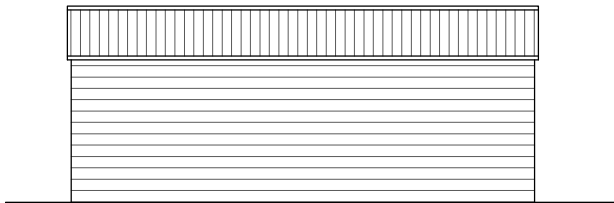


EXISTING SIDE ELEVATION

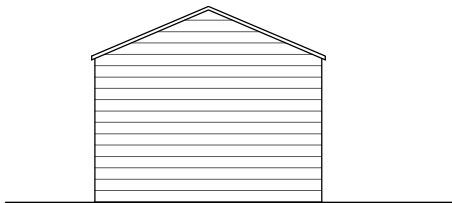

EXISTING REAR ELEVATION


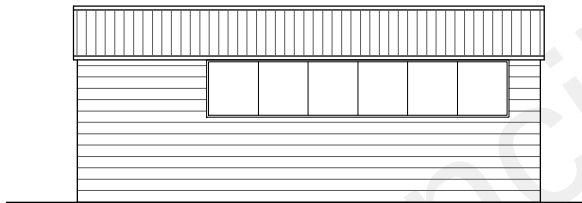


EXISTING SIDE ELEVATION

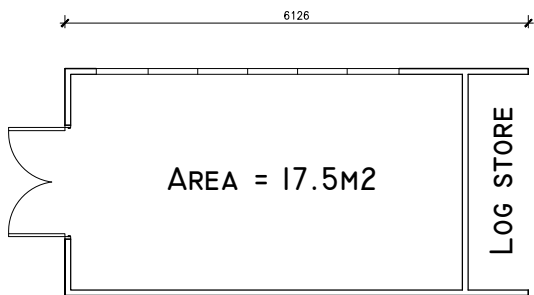

EXISTING FLOOR PLAN

SITE PLAN SCALE 1:500

 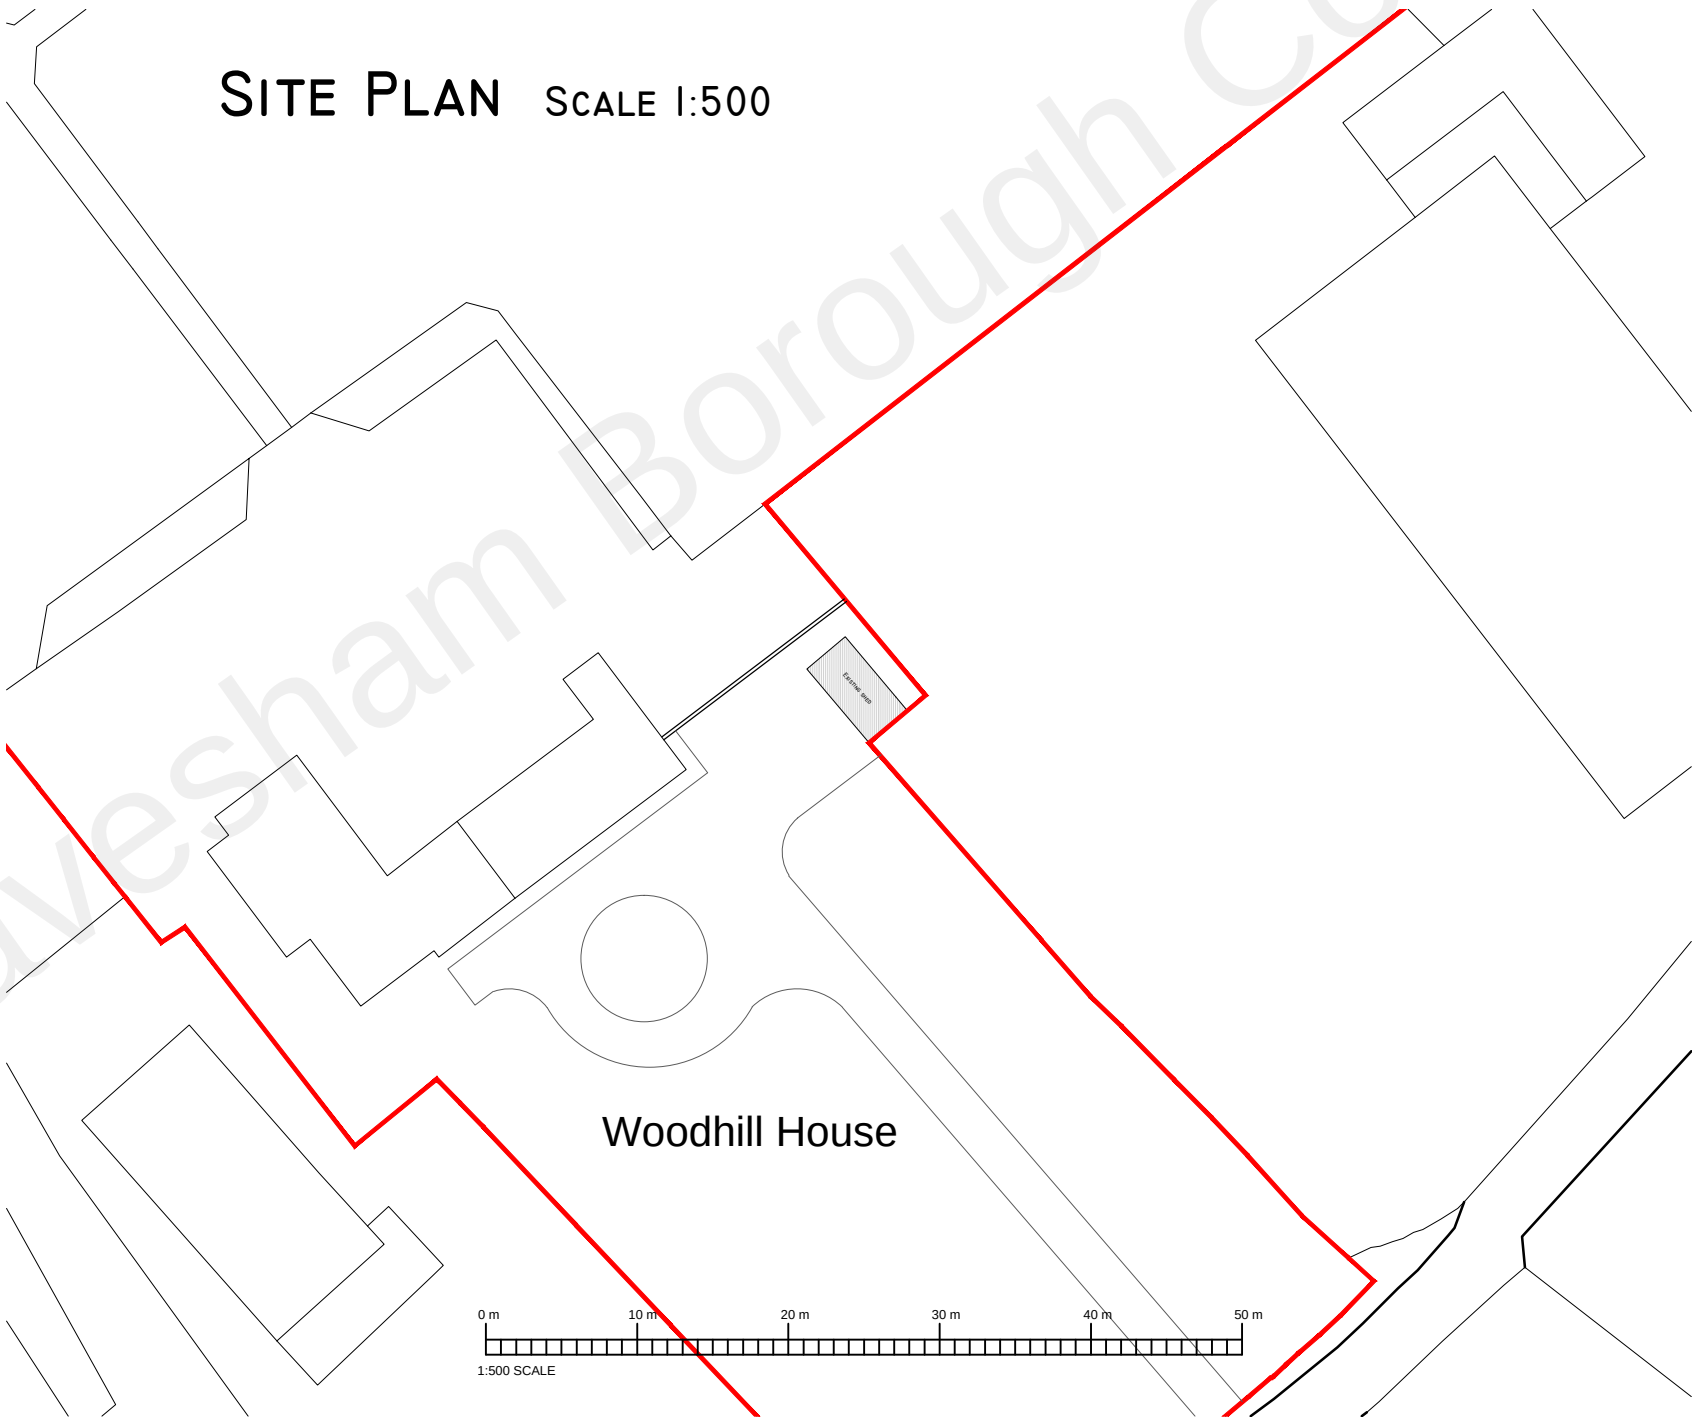


1:500 SCALE

Notes:

Do Not Scale. Use only figured dimensions.
All dimensions to be checked on site prior to construction.
Any discrepancies to be notified to the architect.

All Copyright Reserved to **Haskins Designs Ltd.**

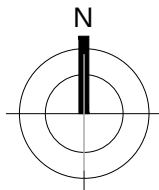

PLANNING

Rev	Date	Comments
Client		
Mr Tomlinson		
Project		
Woodhill House Meopham Gravesend DA13 0DJ		
Title		
Existing floor plan Elevations Site Plan		
Project No.		Date
209		APRIL 22
Drawing No.		Revision
209PD-01		
Scale		Drawn
As shown @ A3		MH
		Check
		JH



The Civic Centre, St Mary's Road, Swanley, Kent, BR8 7BU.
Phone: 01322 479561 Mobile: 07802 182202
info@haskinsdesigns.co.uk Website: haskinsdesigns.co.uk