
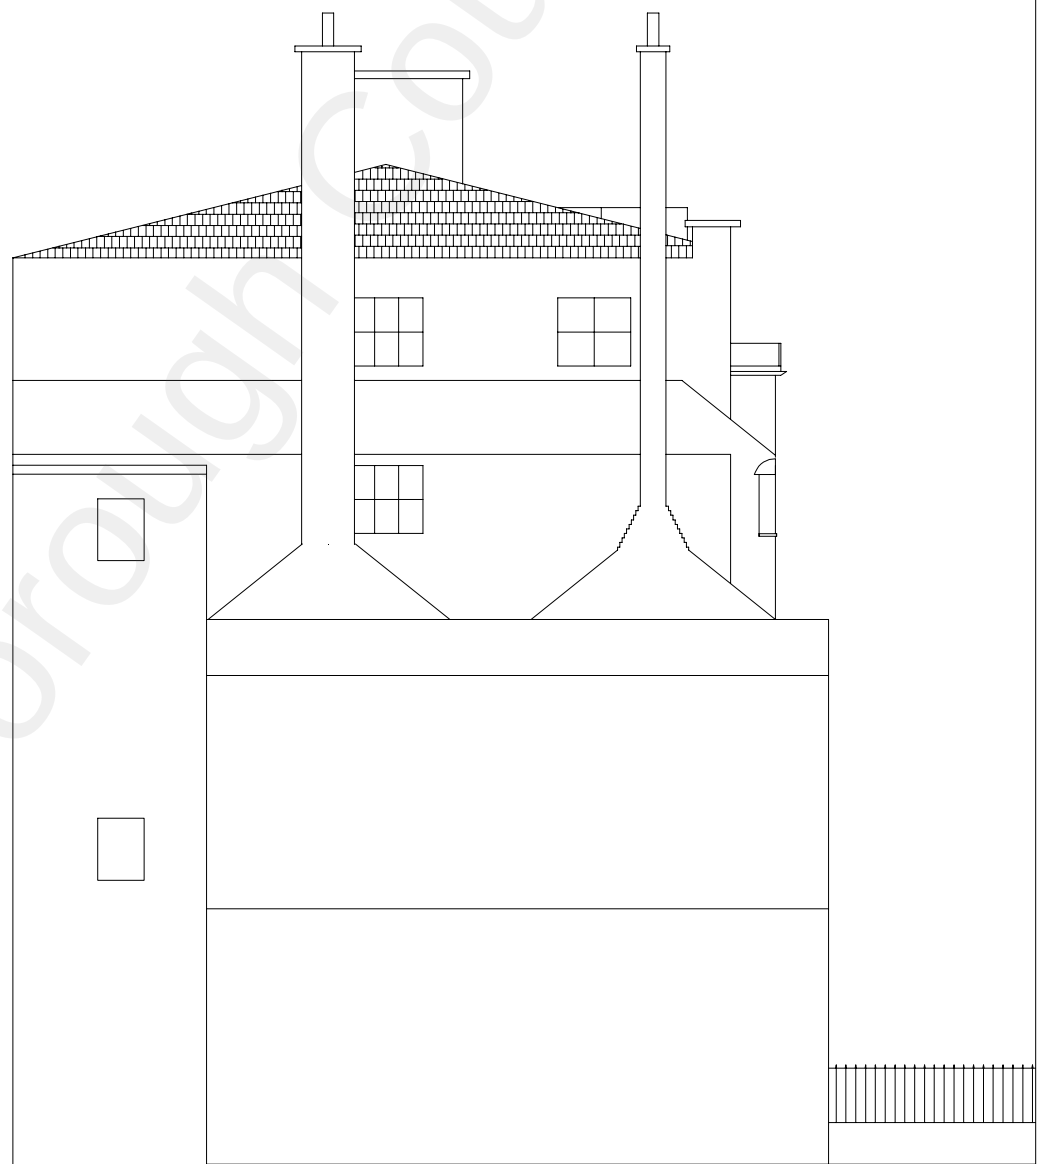


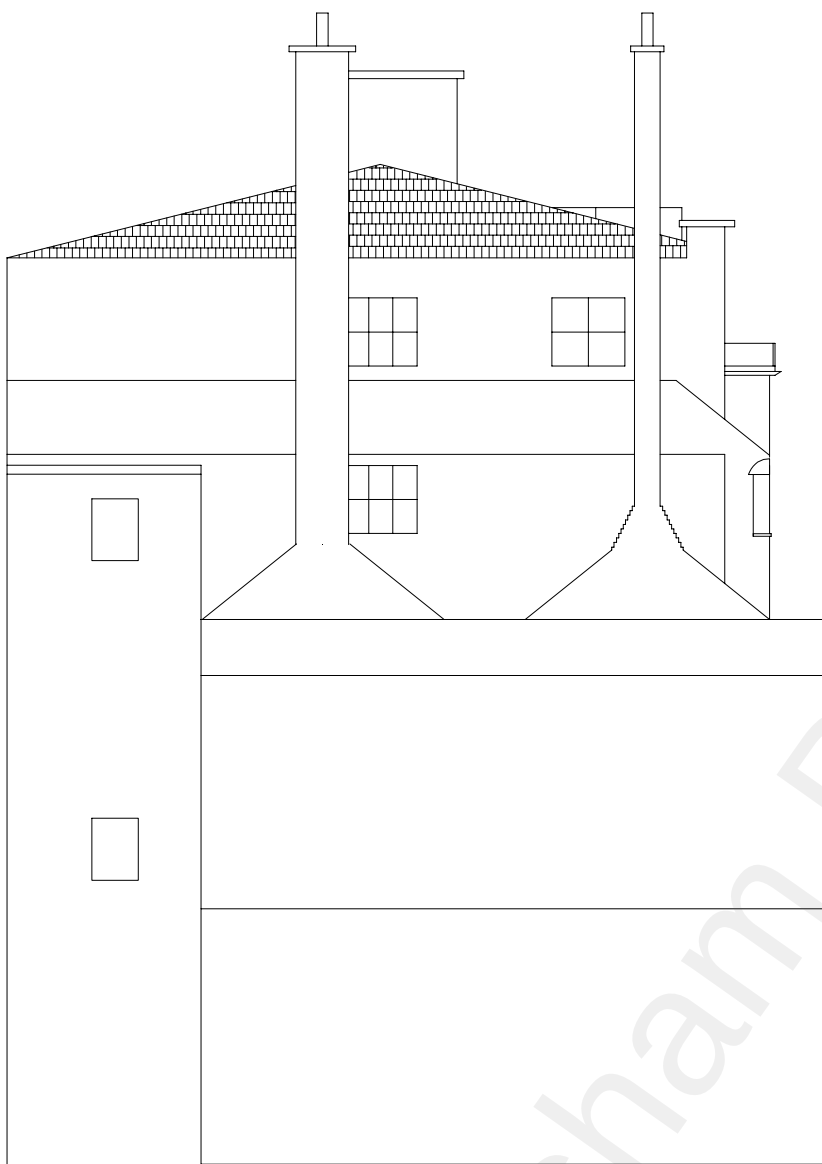

5m

196 & 197 PARROCK STREET
SOUTH ELEVATION
EXISTING AND PROPOSED

Scale 1:100@A3

Drawing Number	Revision	Date
PS 005	0	18/08/2022