

The Self-Build House
Company Limited.

CROWN LODGE, CRANSTON ROAD, EAST GRINSTEAD
WEST SUSSEX. RH19 3BJ




FOR
JOHN MASON

SITE
DOWNHILL HERON HILL LANE
CULVERSTONE MEOPHAM
KENT DA13 0DT

TITLE

ELEVATIONS

C/No. 2312		O/No.		SCALE 1:100	
JOB TECHNICIAN				DRAWING NUMBER 04	
DESIGN	DRAWN MK	CHKD	DATE 21/5/21	REV A	

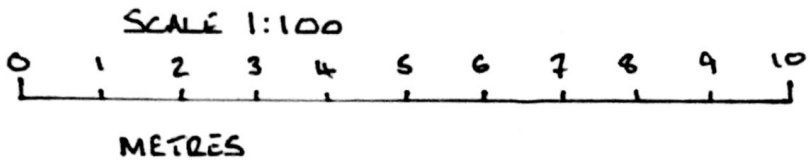

NORTH ELEVATION