



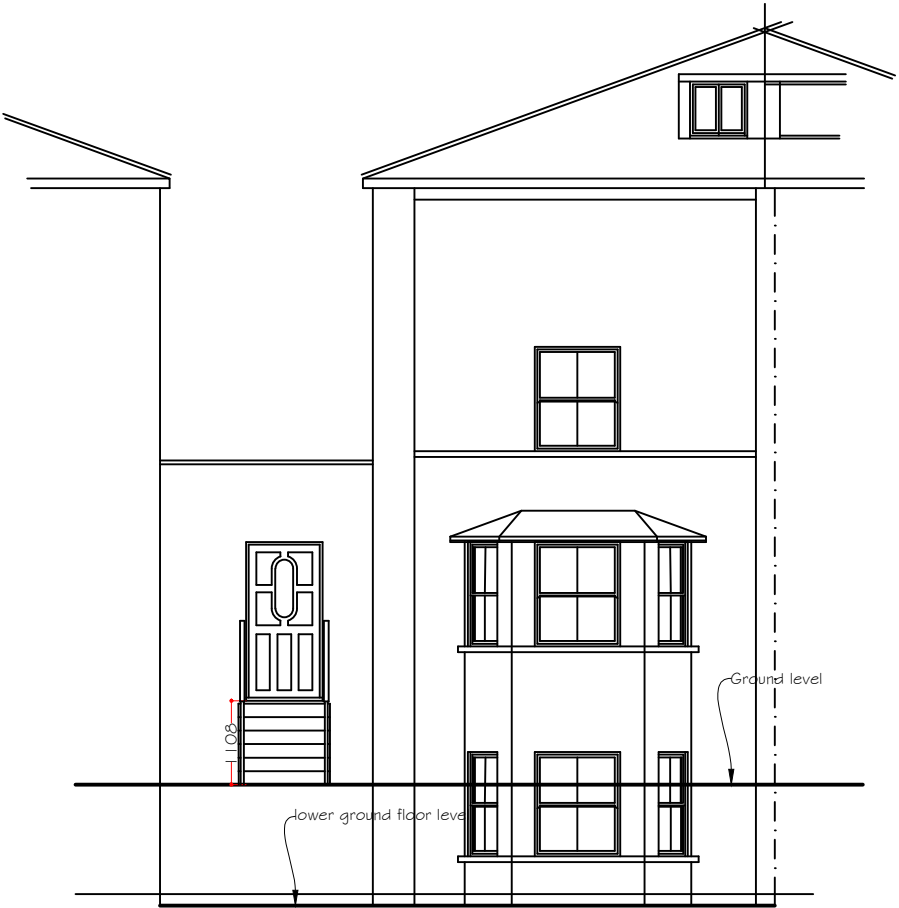


Front Elevation
Scale 1:100




Rear Elevation
Scale 1:100

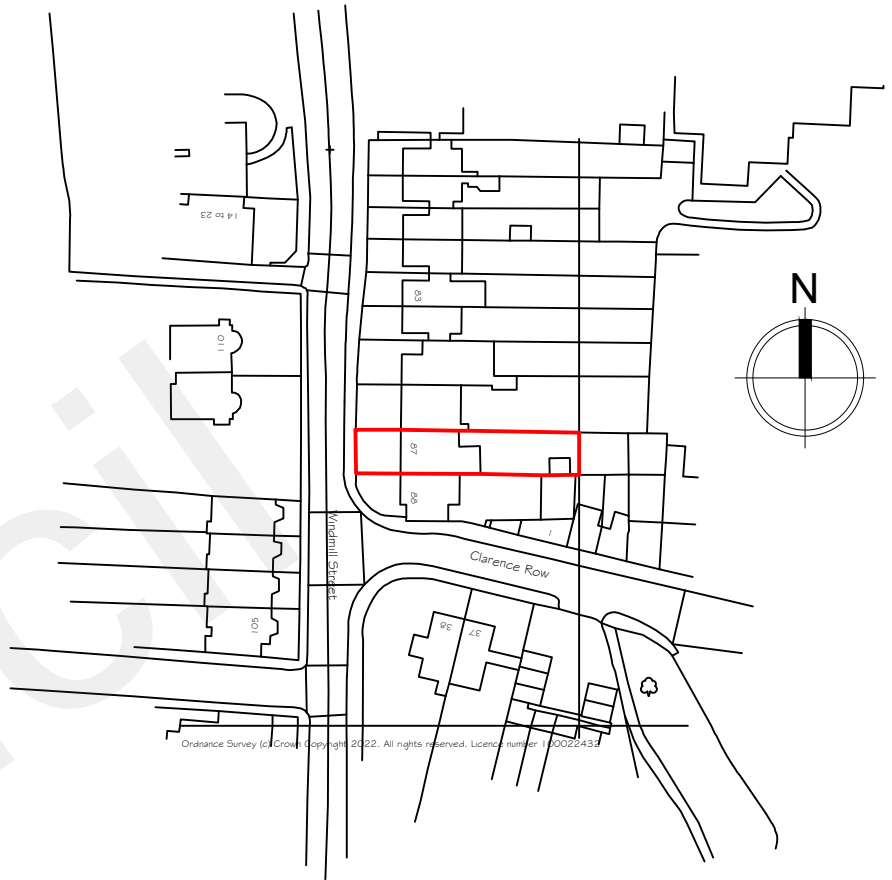


Location Plan
Scale 1:1250

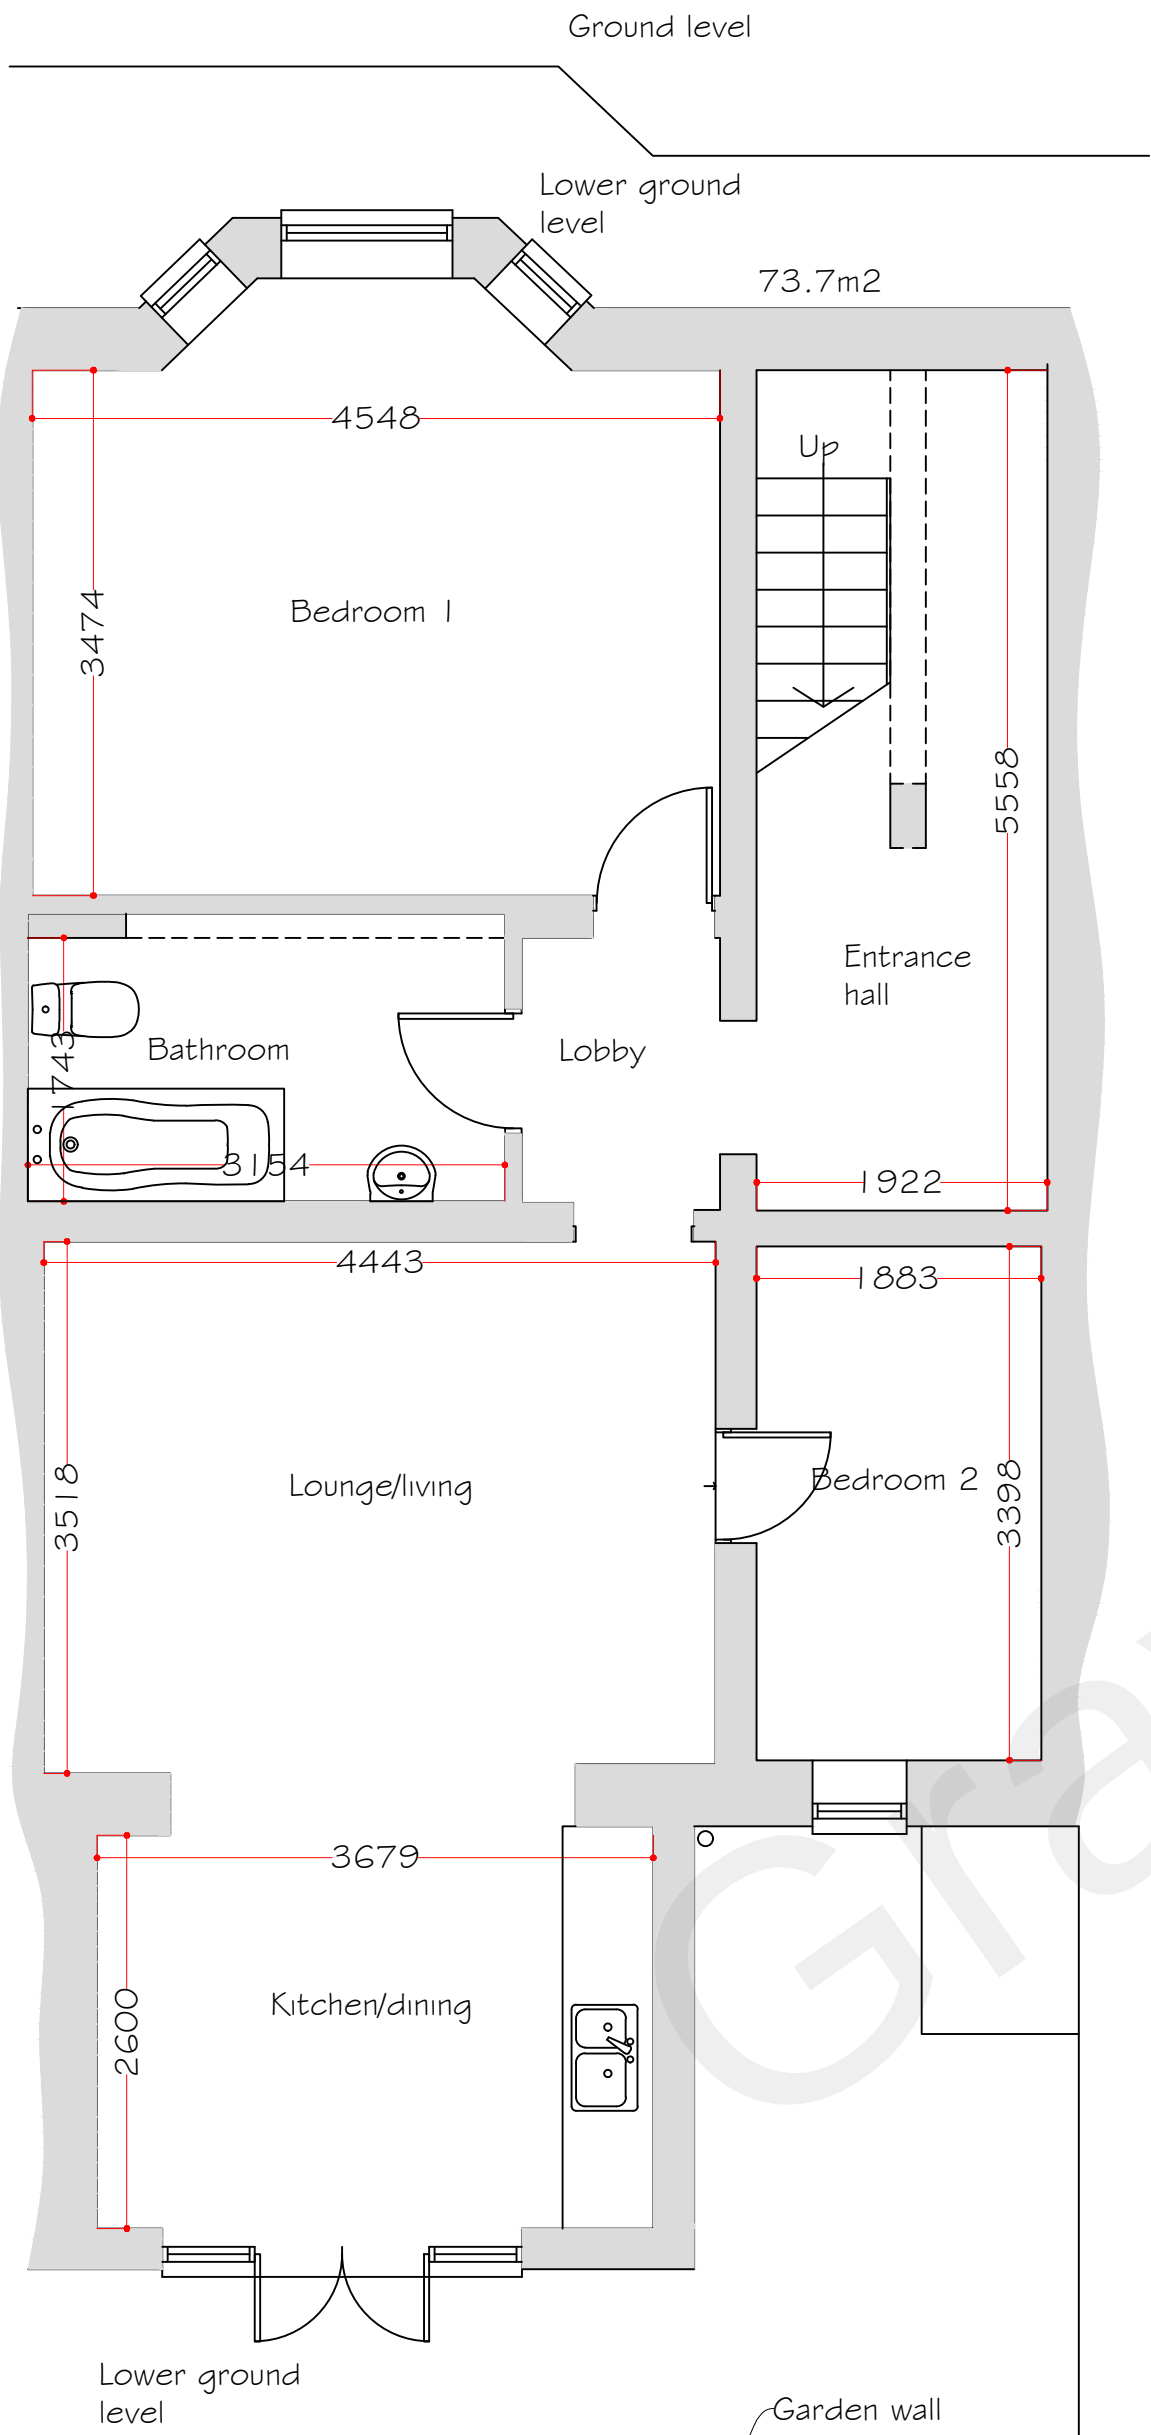

Existing lower ground floor plan
Scale 1:50

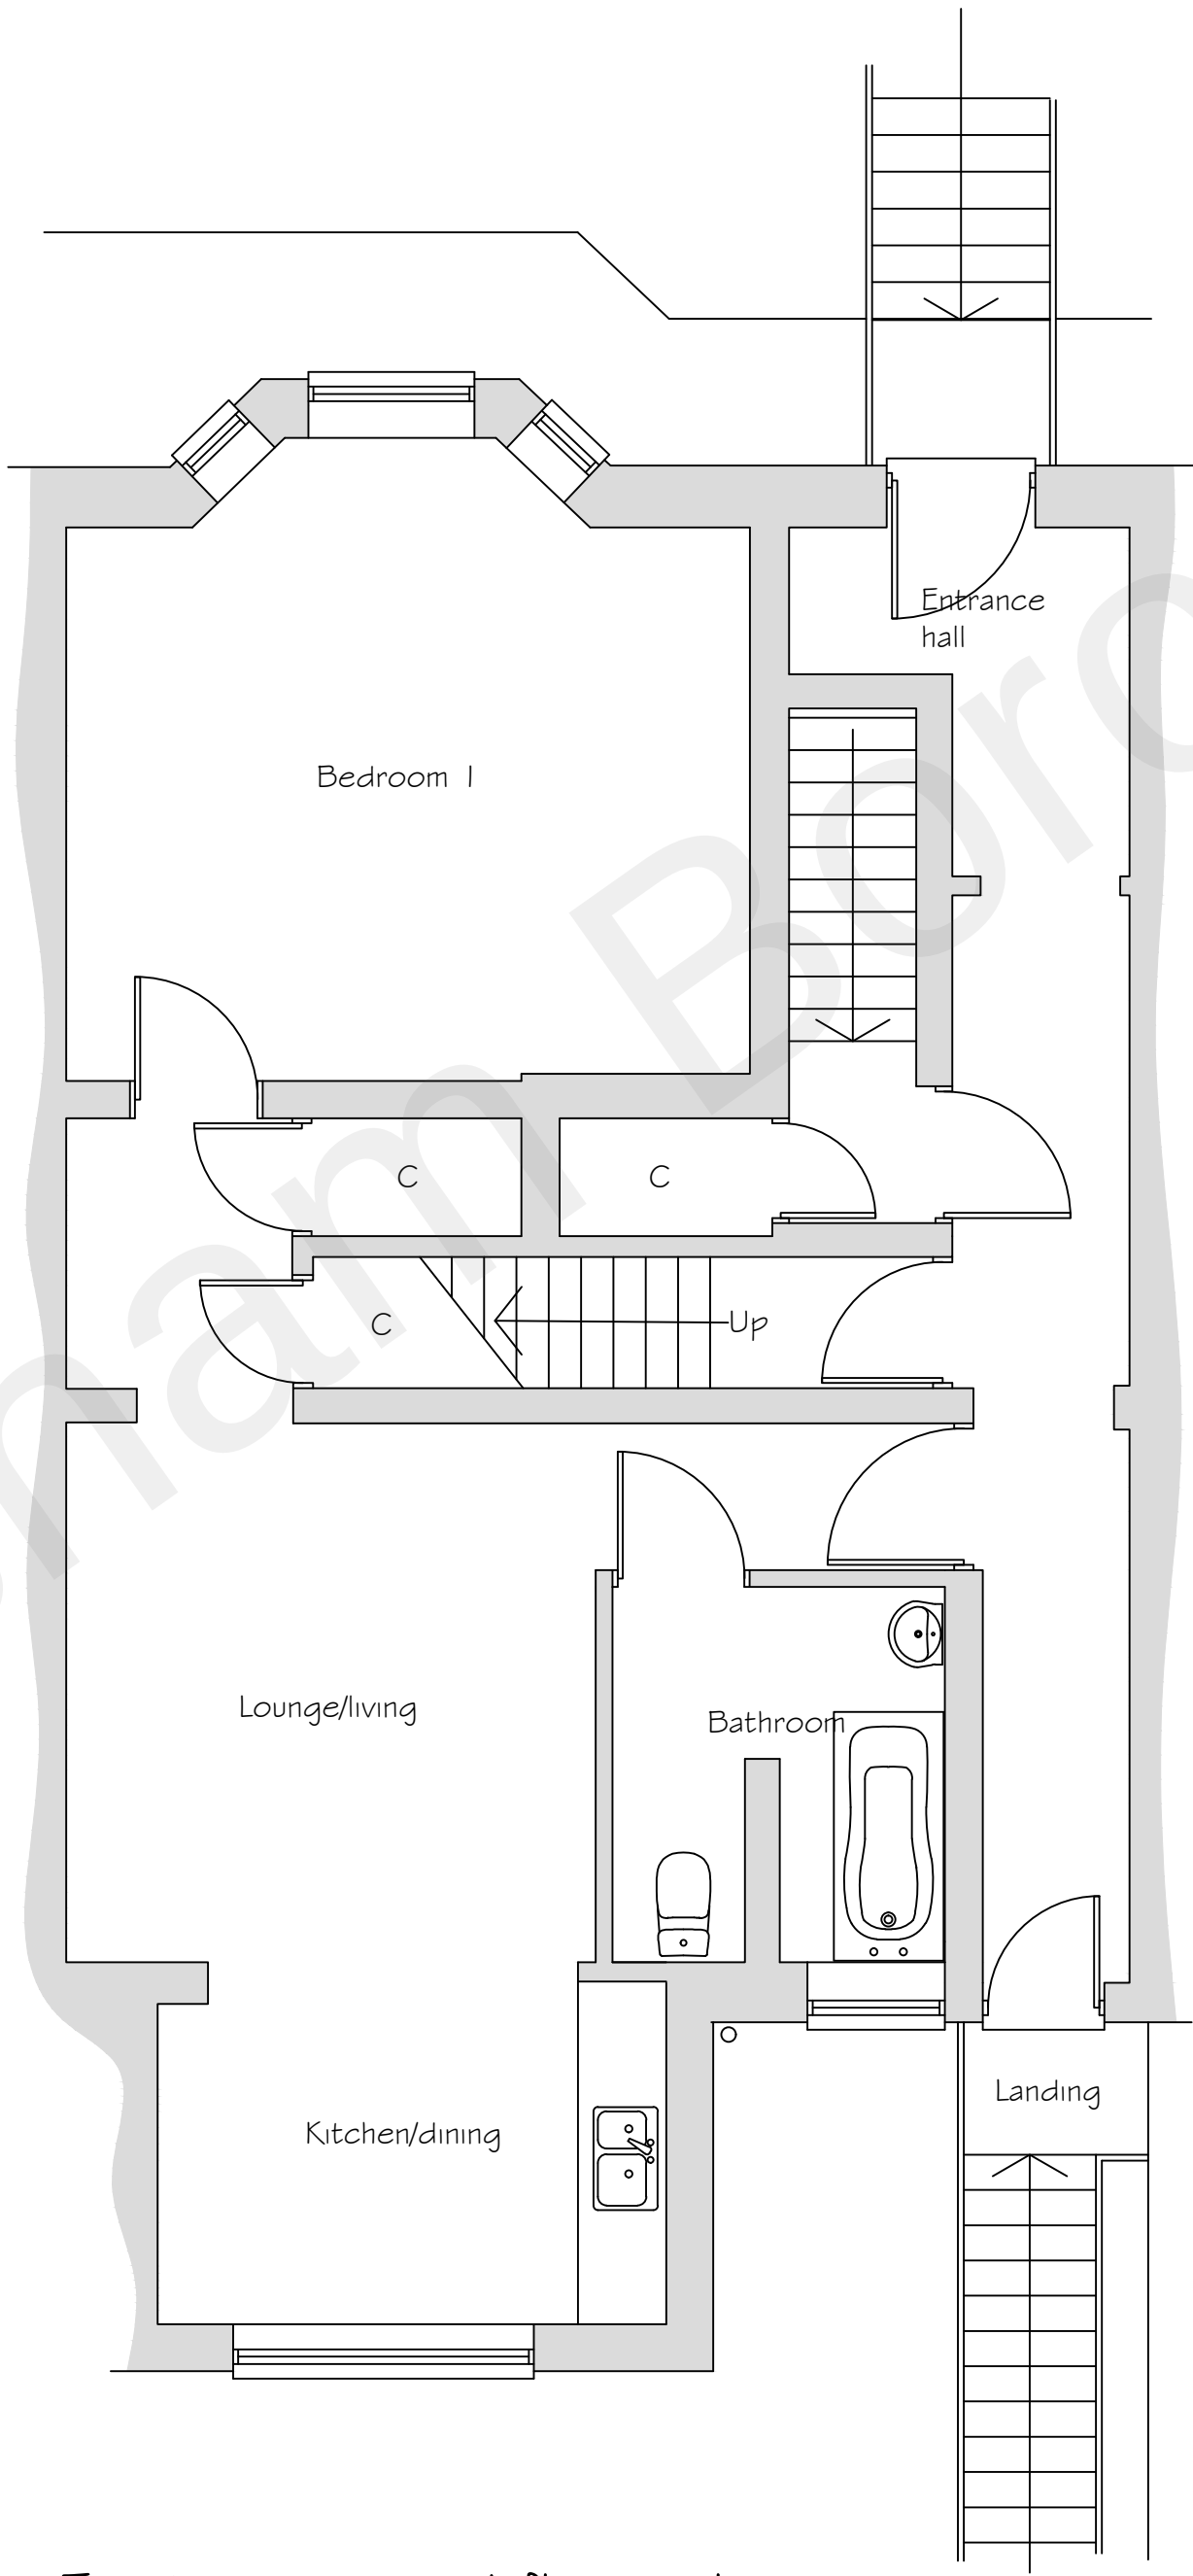

Existing ground floor plan
Scale 1:50

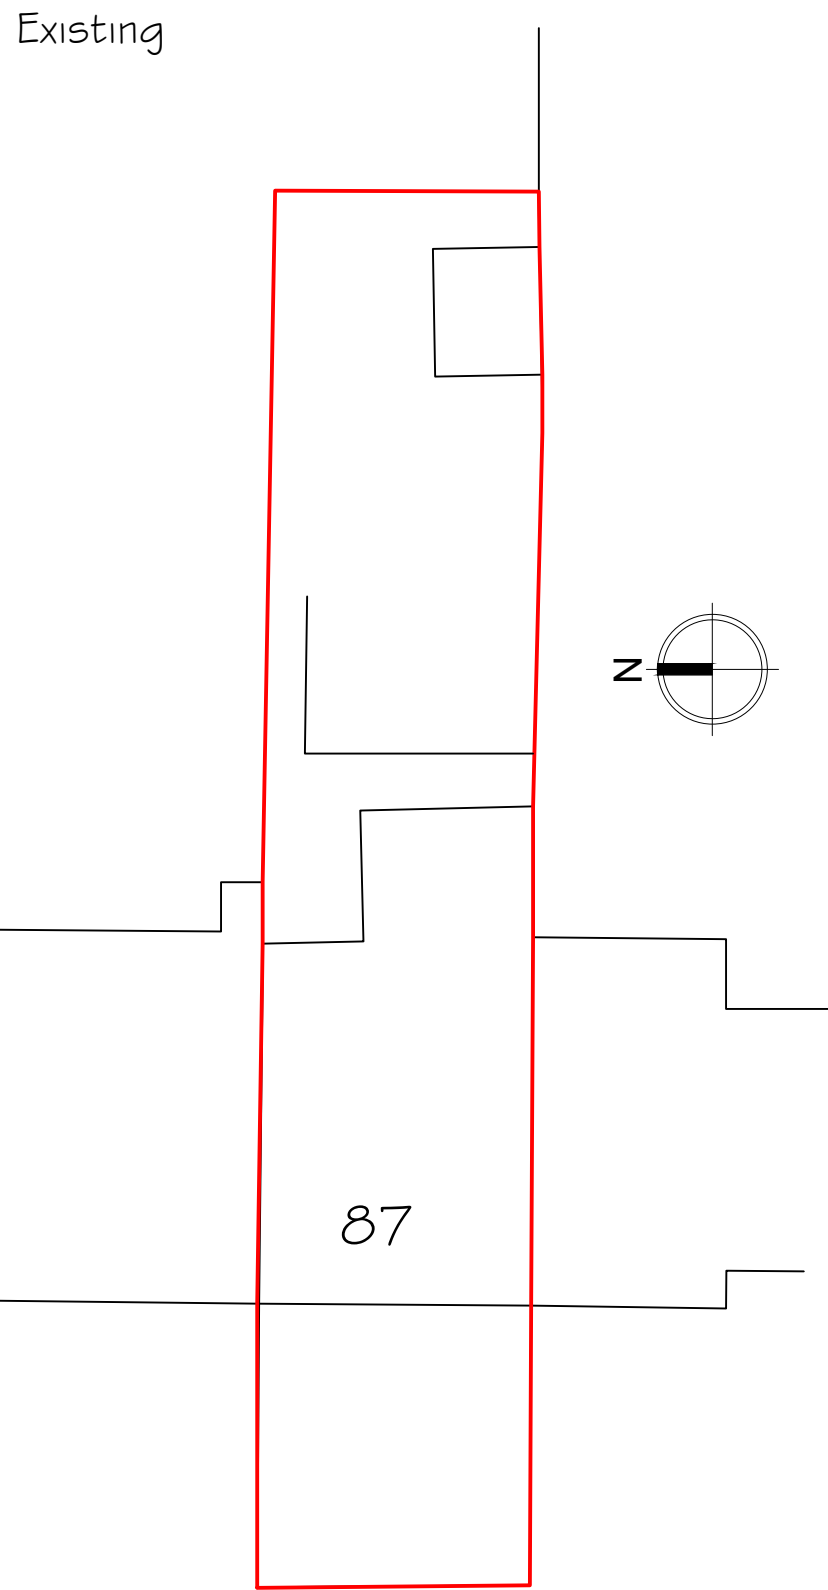

Site Plan
Scale 1:200

Synergy Planning & Property Consultants Ltd The Office The Larches Rochester Kent ME3 7NQW	
Client	Mr A Rai
Address	87 Windmill Street Gravesend
Drawing title	Existing lowerground and ground floor plans
Scale	1:50/1:100/1:200
Date	October 2022
Drawing No	22/387/01