

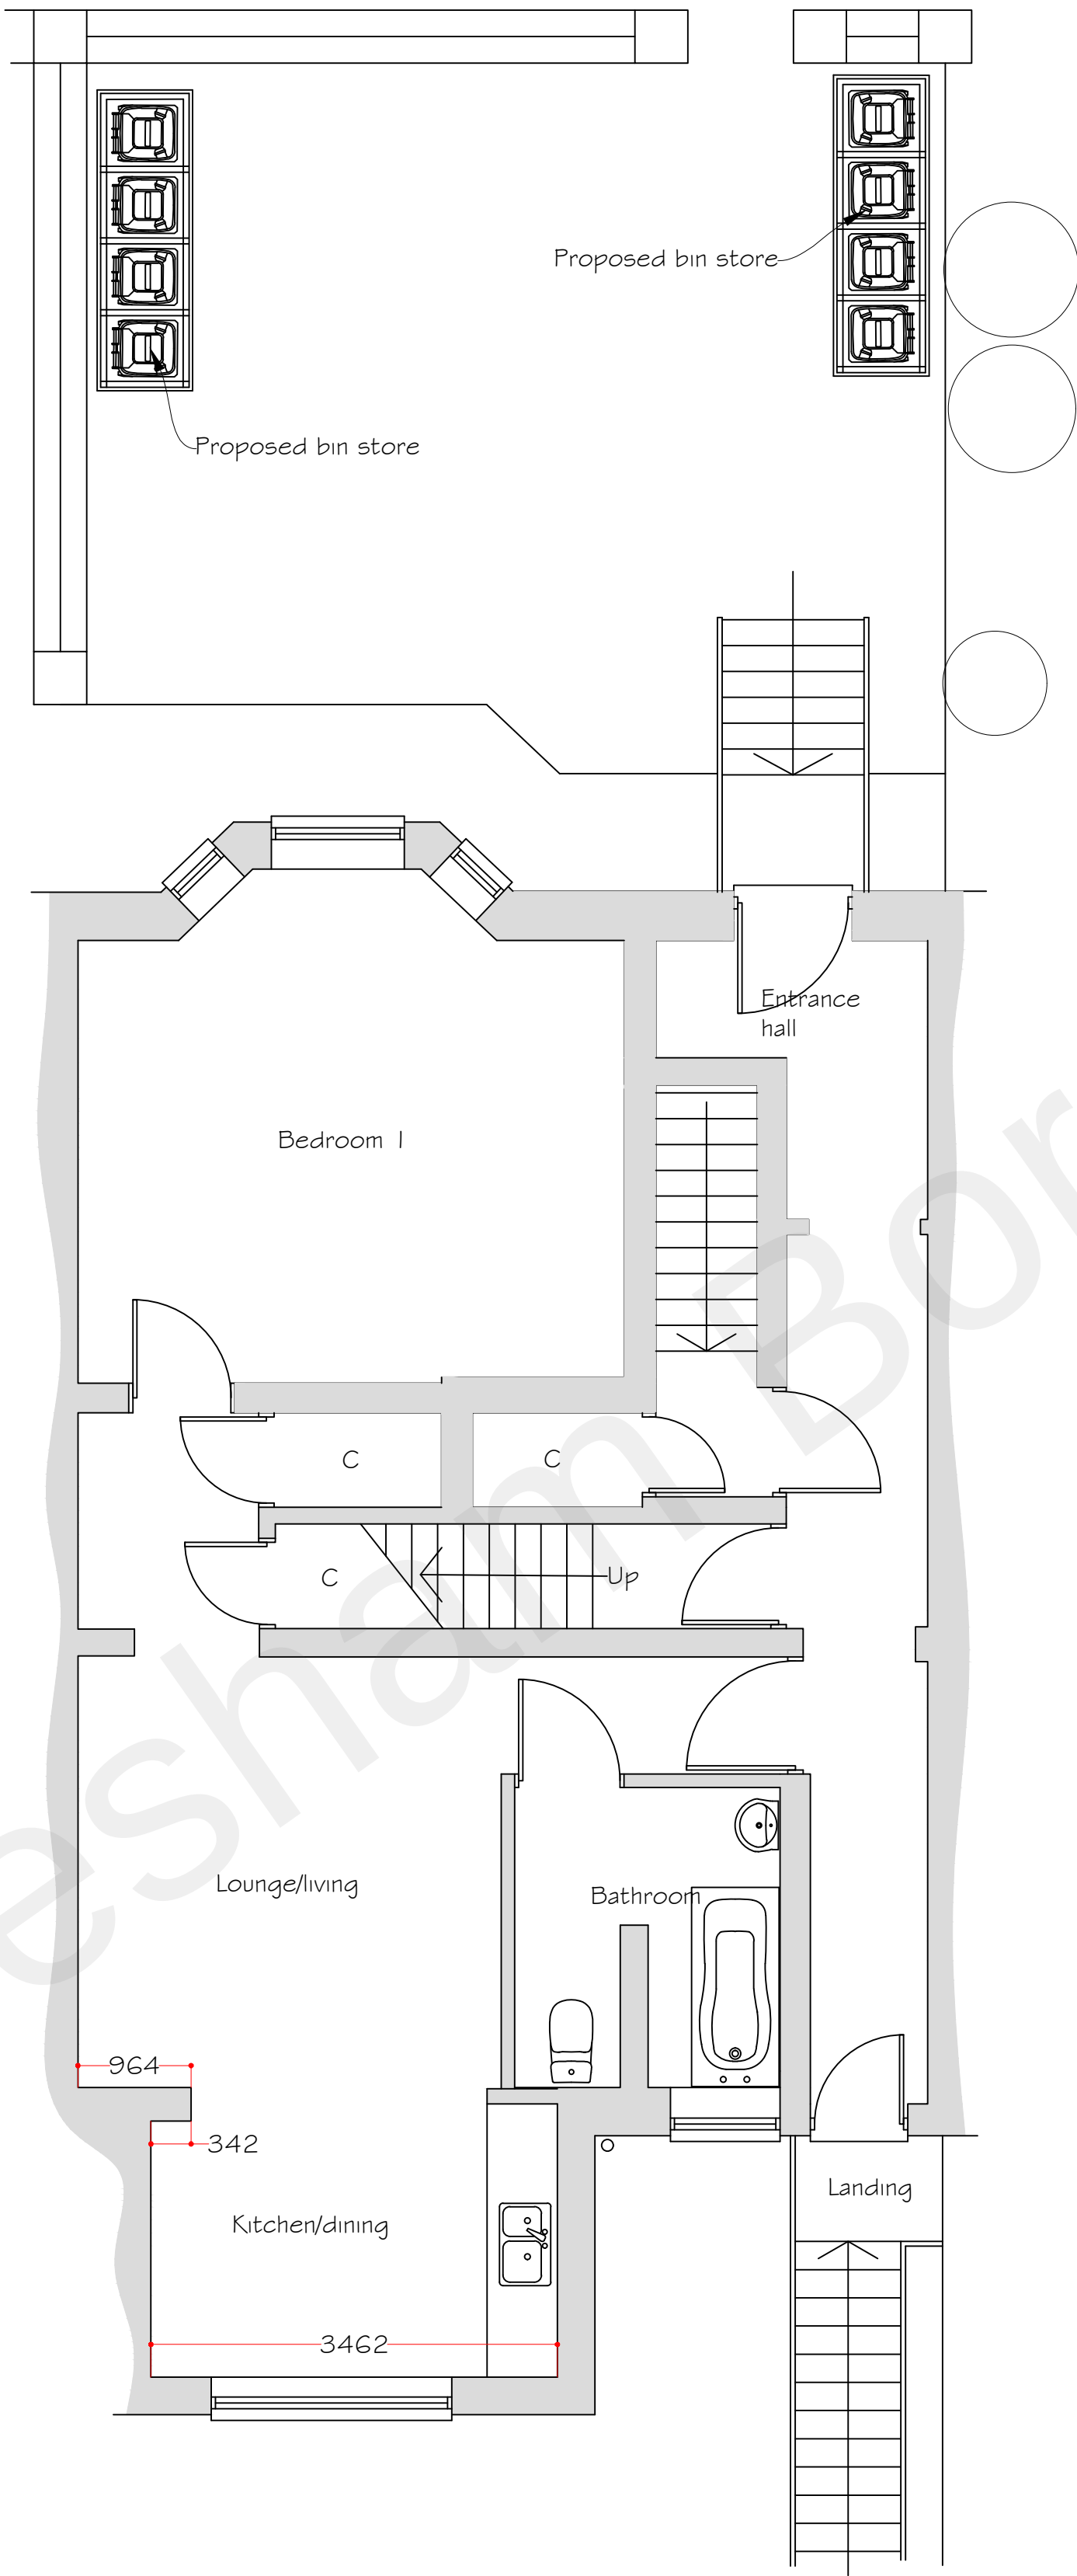
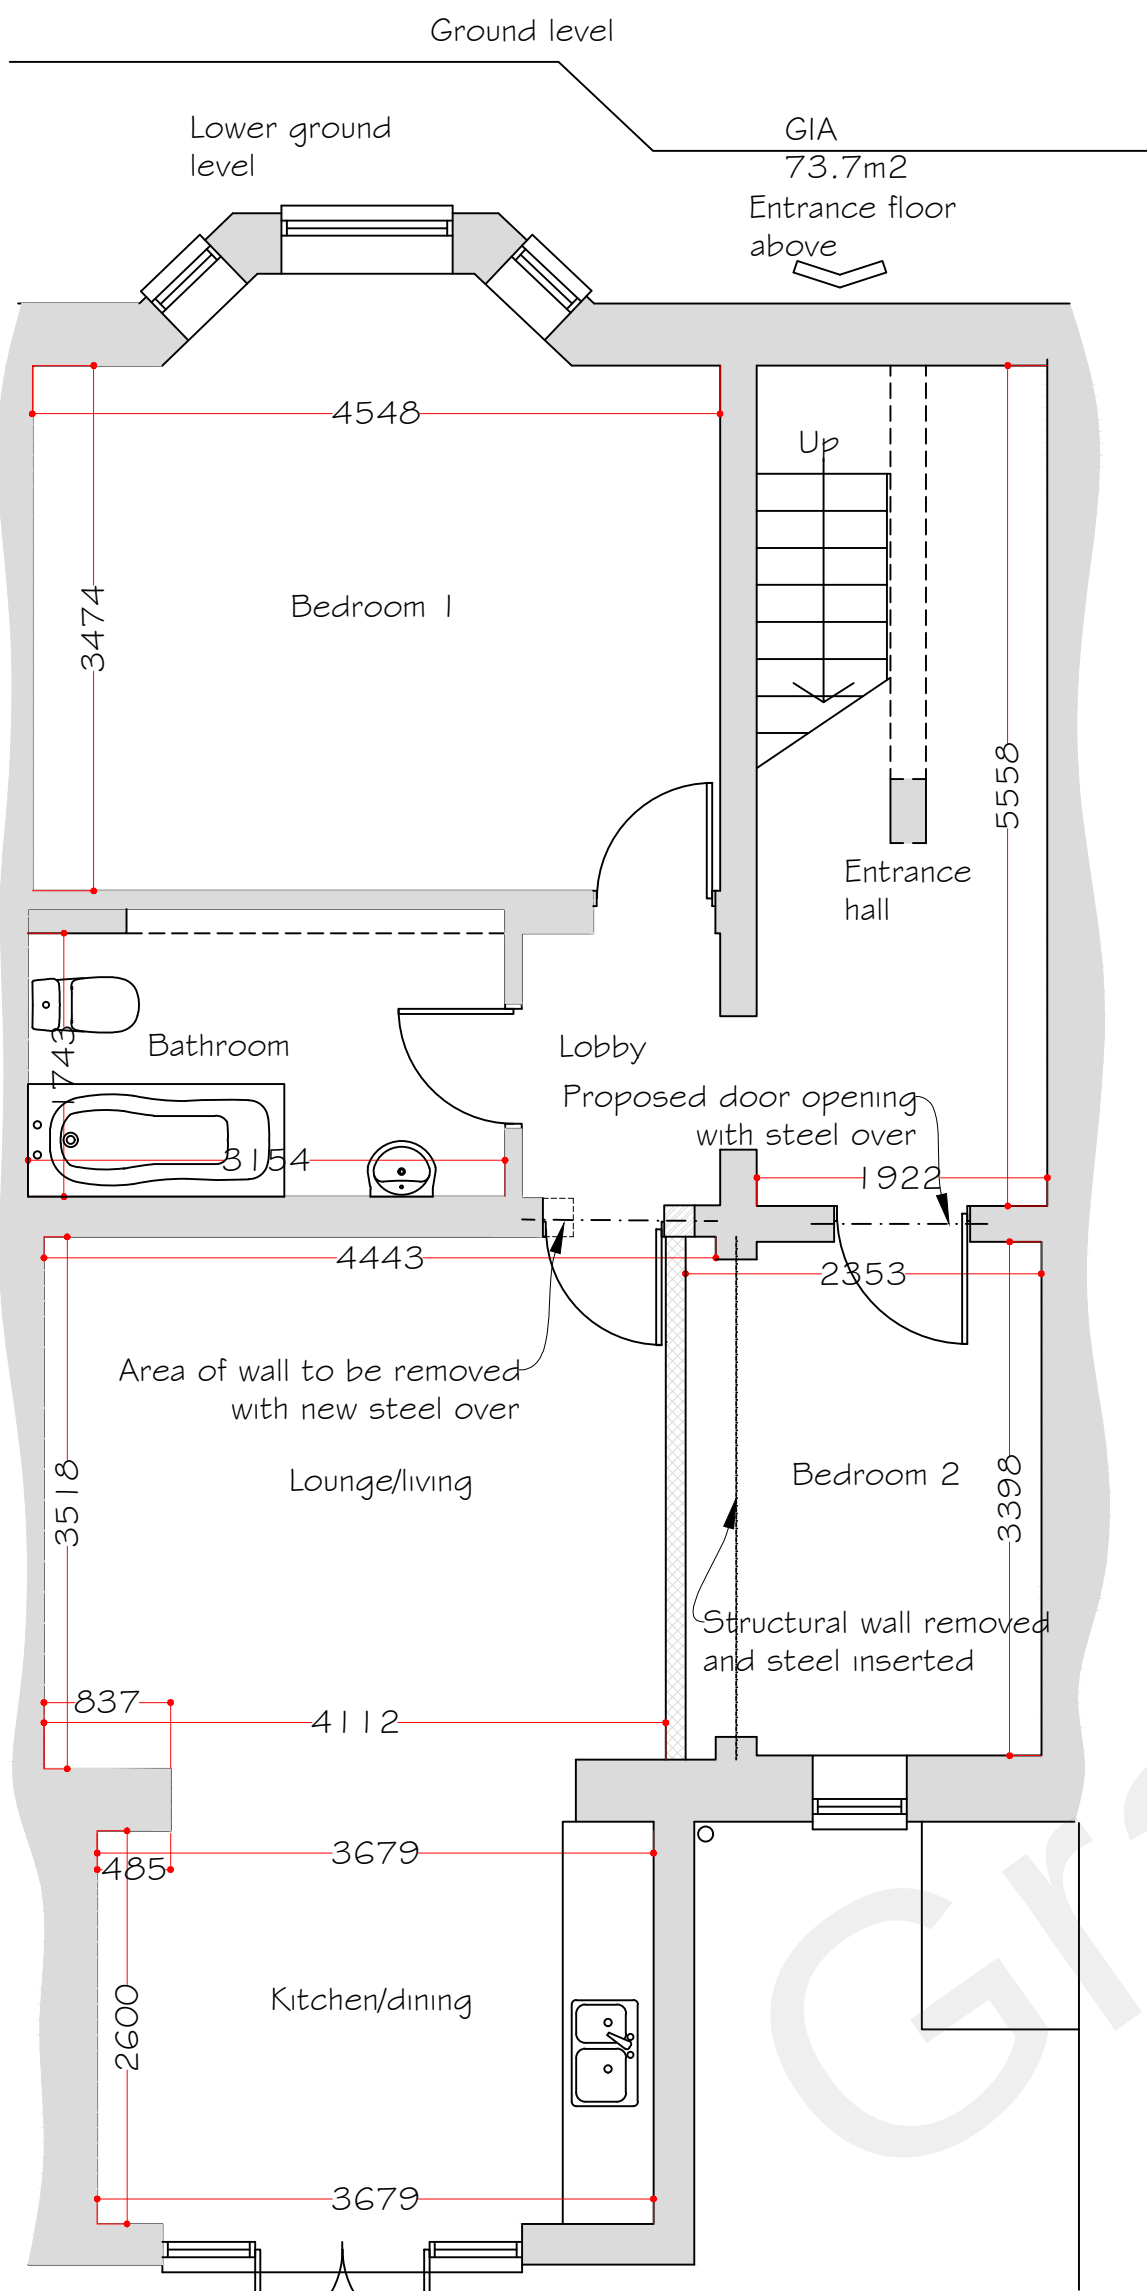


Elevations

Scale 1:50

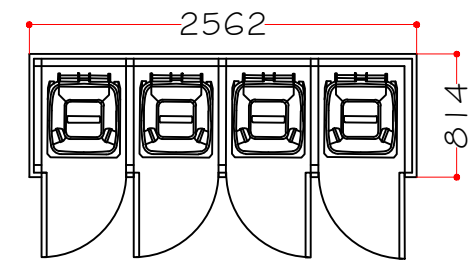

Proposed

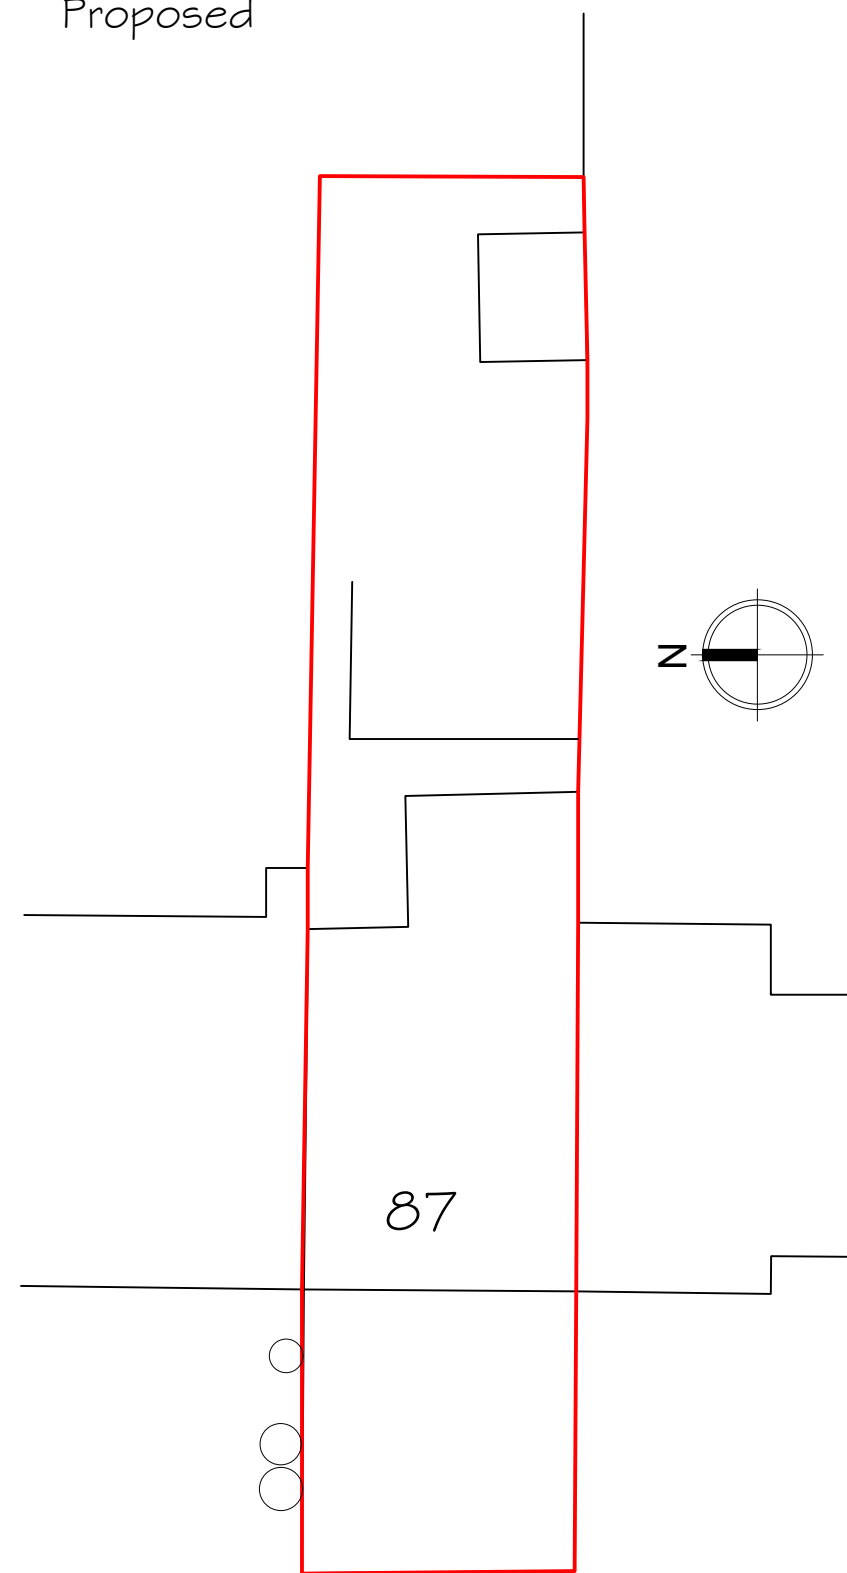

|   |                                                 |
|---|-------------------------------------------------|
| <b>Synergy</b><br>Planning & Property Consultants Ltd<br>The Office<br>The Larches<br>Rochester<br>Kent ME3 7NQW |                                                 |
| Client   | Mr A Rai                                        |
| Address   | 87 Windmill Street Gravesend                    |
| Drawing title   | Proposed lower ground floor & ground floor plan |
| Scale   | 1:50/1:100/1:200                                |
| Date   | November 2022                                   |
| Drawn by   |                                                 |
| Drawing No   | 22/387/02                                       |