
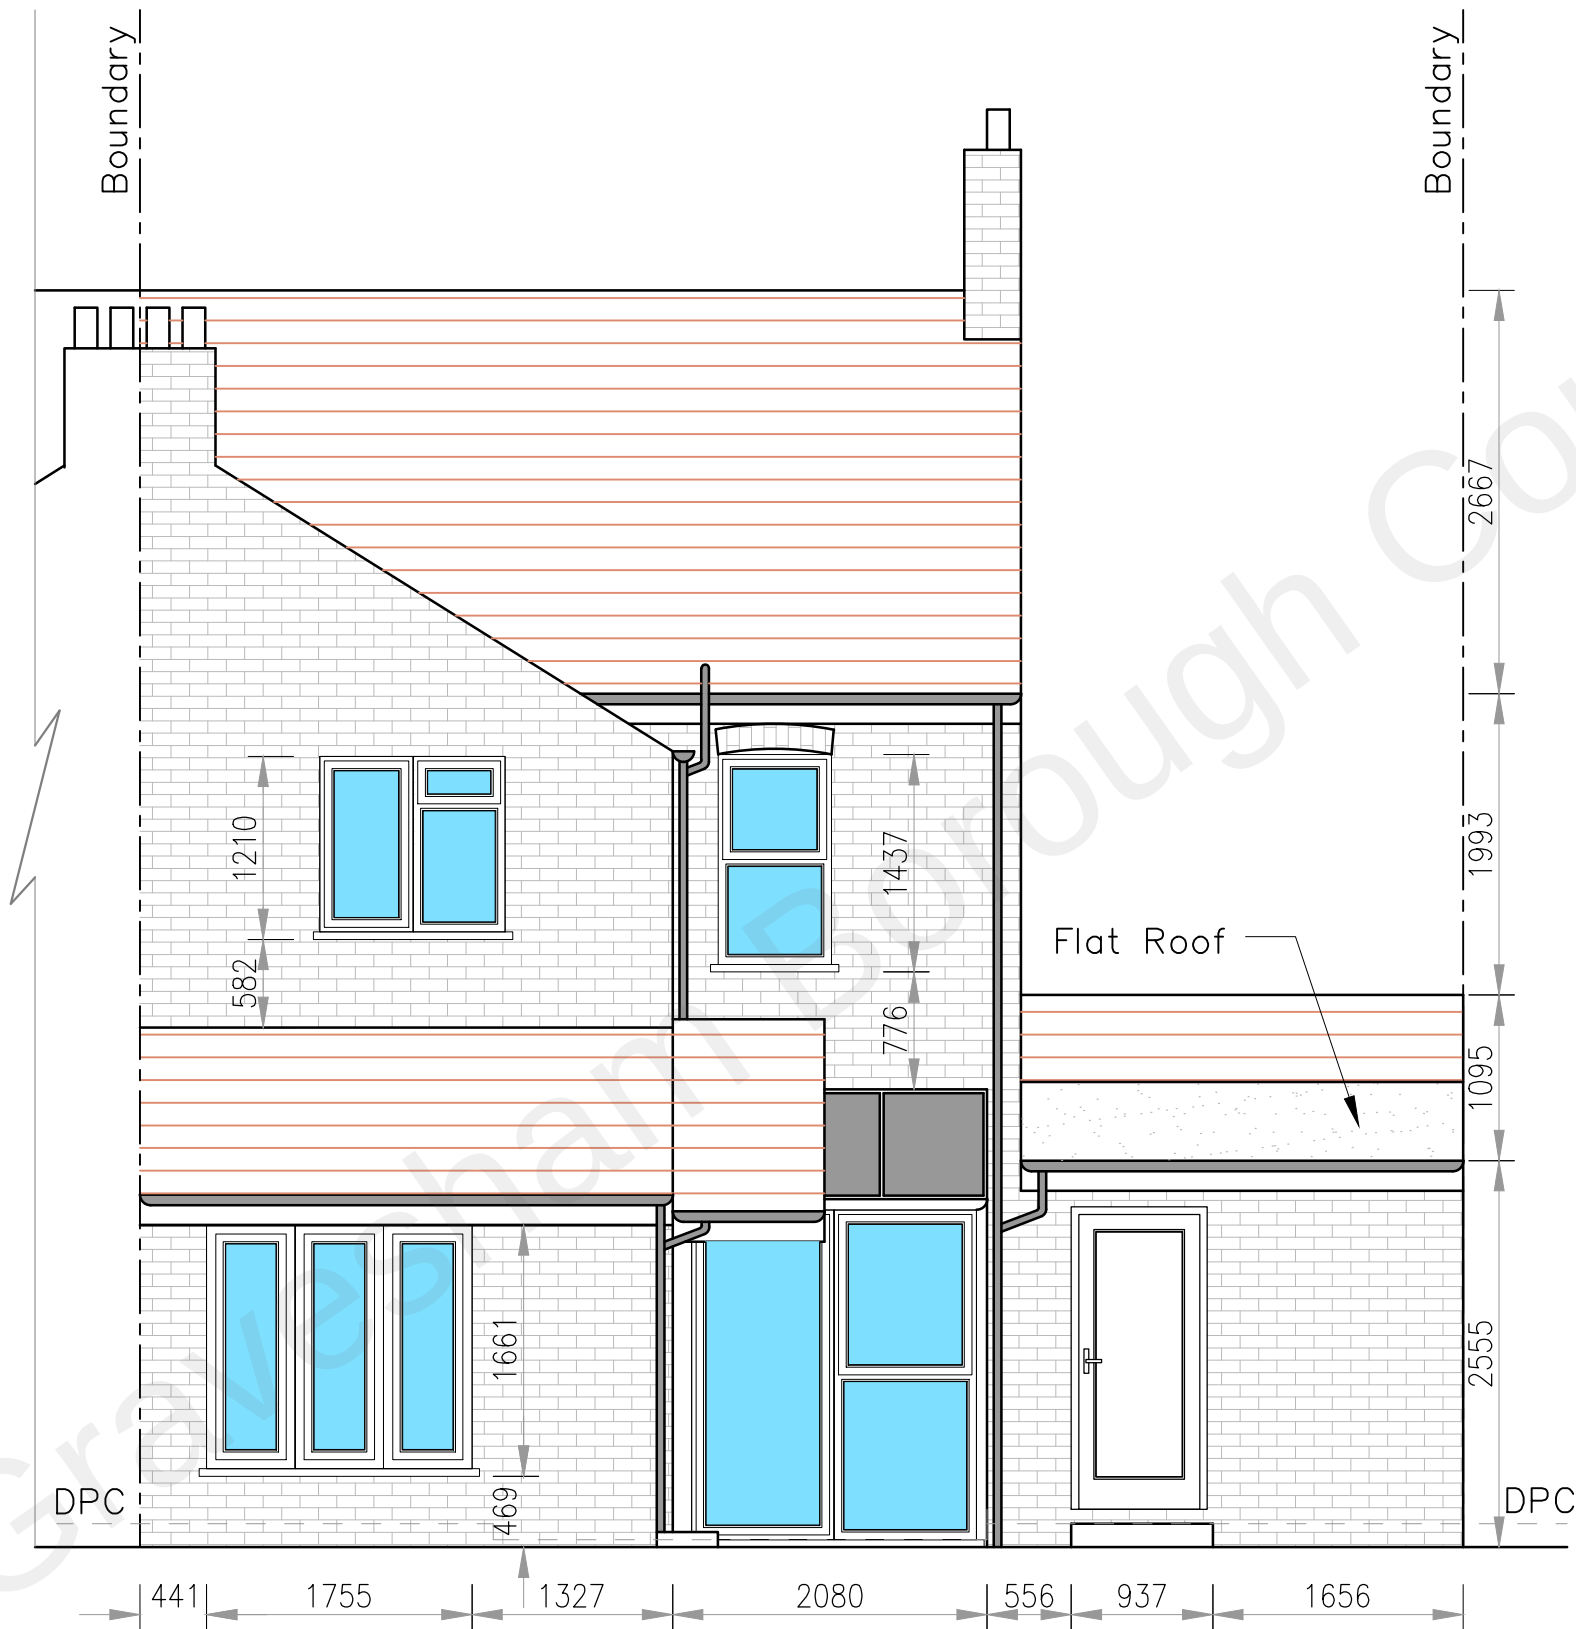


Scale Rule 1 : 50

 

Existing Rear Elevation

NOTES

Do not scale this drawing.

All dimensions to be checked on site prior to commencement or manufacture

Copyright always remains with TSJ Drawings and is protected by the Copyrights Act Section 47 1988 Act.

Written permission must be obtained from TSJ Drawings to use these drawings by any Third Party in advance of such use.

THIS DRAWING IS TO BE READ IN CONJUNCTION WITH THE FOLLOWING DRAWINGS 01, 02, 03, 04, 10, 11, 12

Rev	Date	By	Ck	Comment



Unit 8
48A Upper Fant Road
Maidstone
Kent
ME16 8DN
Tel : 01622 715588
email : info@tsjdrawings.co.uk
website : www.tsjdrawings.co.uk

Client
Mr & Mrs M. Hooper

Site Address
The Hendleys
The Ridgeway,
Shorne.
Kent.
DA12 3LN

Drawing Title
Existing
Rear Elevation

Status
Planning

Scale 1/50 @A3	Date 01/10/21
Designed by SJ	Drawn by HD
Checked by SJ	Approved by -

Drawing No. 21/1176/HD/04/REAR	Rev. B
-----------------------------------	-----------