

•

1. ALL DIMENSIONS IN MM UNLESS OTHERWISE NOTED.

Signal Infrastructure Limited UK
c/o Hutchison 3G UK Limited
450 Longwater Avenue,
Green Park,
Reading,
Berkshire
RG2 6GF



Great British Communications
Lapwing House, Block 3 Forward Point,
Tan House Lane, Widnes, Cheshire, WAB 0SL
t. 44 (0)151 420 4128
www.gbcservices.co.uk

3UK Nominal ID:	GVM20859
-----------------	----------

Title: 001 DRAWING REGISTER

Project: UNILATERAL SW

Purpose of Issue:	PLANNING
-------------------	----------


Drawing No:	Issue:
GVM20859_GVM080_85519_DA0566_GA_REV A	A

SITE LOCATION



Reproduced by permission of Ordnance Survey on behalf of the Controller of His Majesty's Stationery Office
All rights reserved. © Crown Copyright licence no. 100022432


SITE AREA PLAN

 

SITE PHOTOGRAPH




PARKING LOCATION

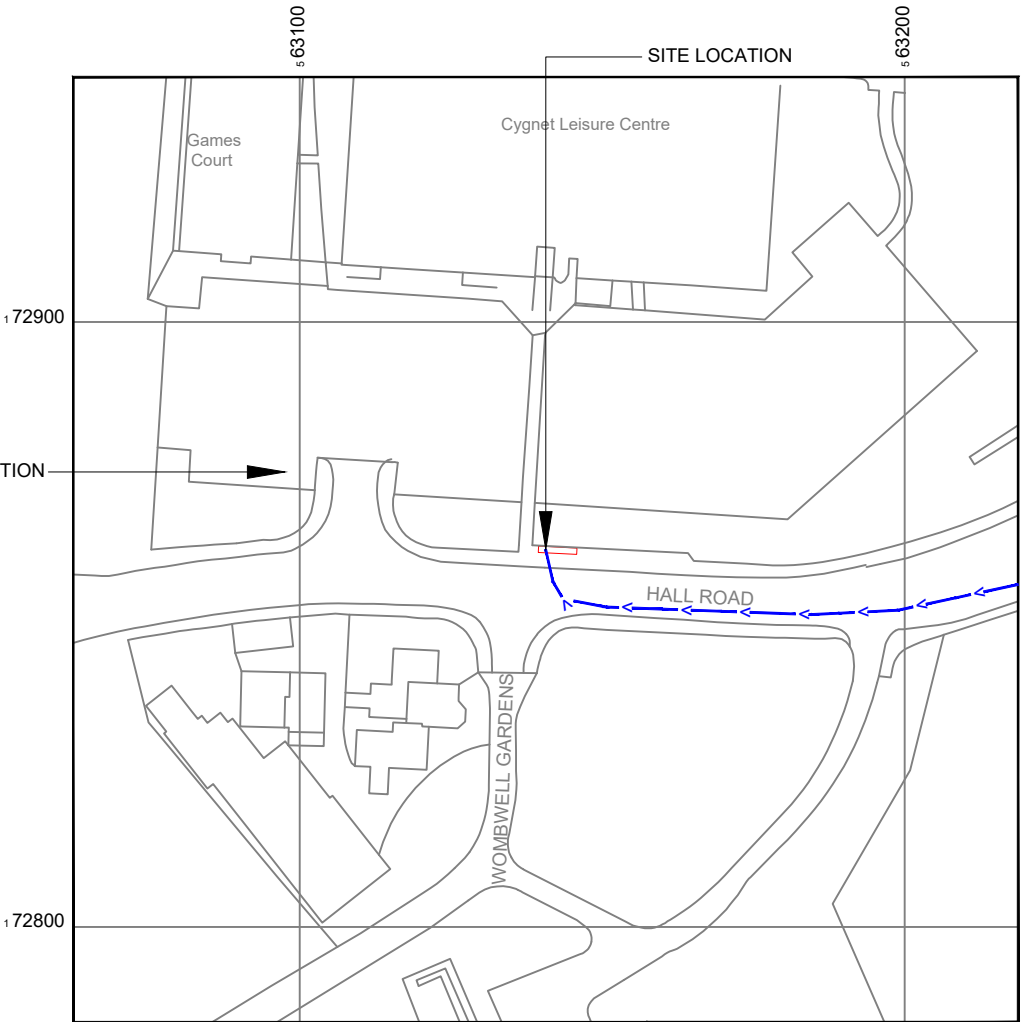

Reproduced by permission of Ordnance Survey on behalf of
the Controller of His Majesty's Stationery Office
All rights reserved. © Crown Copyright licence no. 100022432

NGR E: 563143 N: 172863

SITE LOCATION PLAN

 

GOOGLE MAPS QR CODE

GOOGLE MAPS - <https://tinyurl.com/387m7jz8>

STREETVIEW - <https://tinyurl.com/hw3dxy5k>

NOTES:

1. ALL DIMENSIONS IN MM UNLESS OTHERWISE NOTED.

Access Route To Site:

Directions To Site: - Head north-east on M2, Use the 2nd from the left lane to take the exit towards M2, At Gillingham Interchange, take the 3rd exit onto the M2 slip road to M25/London, Merge onto M2, Continue on Watling St/A2, Take Coldharbour Rd to Hall Rd in Northfleet, Continue onto Watling St/A2, Take the A227 exit towards Gravesend (C), At the roundabout, take the 3rd exit onto Wrotham Rd/A227, At the roundabout, take the 1st exit and stay on Wrotham Rd/A227, At the roundabout, take the 1st exit onto Coldharbour Rd Go through 1 roundabout, Turn left onto Hall Rd, Destination will be on the right.

A	Issued for Planning	JMS	RWB	16.06.23
REV	MODIFICATION	BY	CH	DATE

Cignal Infrastructure Limited UK

c/o Hutchison 3G UK Limited
450 Longwater Avenue,
Green Park,
Reading,
Berkshire
RG2 6GF

Design Consultant & Principal Contractor:



Great British Communications
Lapwing House, Block 3 Forward Point,
Tan House Lane, Widnes, Cheshire, WAB 0SL
t. 44 (0)151 420 4128
www.gbcservices.co.uk

Site Name: HALL ROAD

3UK Nominal ID: GVM20859

Address: HALL ROAD
DURNDAL
NORTHFLEET
GRAVESHAM
DA11 8AJ

Title: 002 SITE LOCATION PLAN


Project: UNILATERAL SW

Purpose of Issue: PLANNING

MBNL/TM/H3G Cell ID:
GVM080/85519/DA0566

Drawing No: GVM20859_GVM080_85519_DA0566_GA_REV A

Issue: A

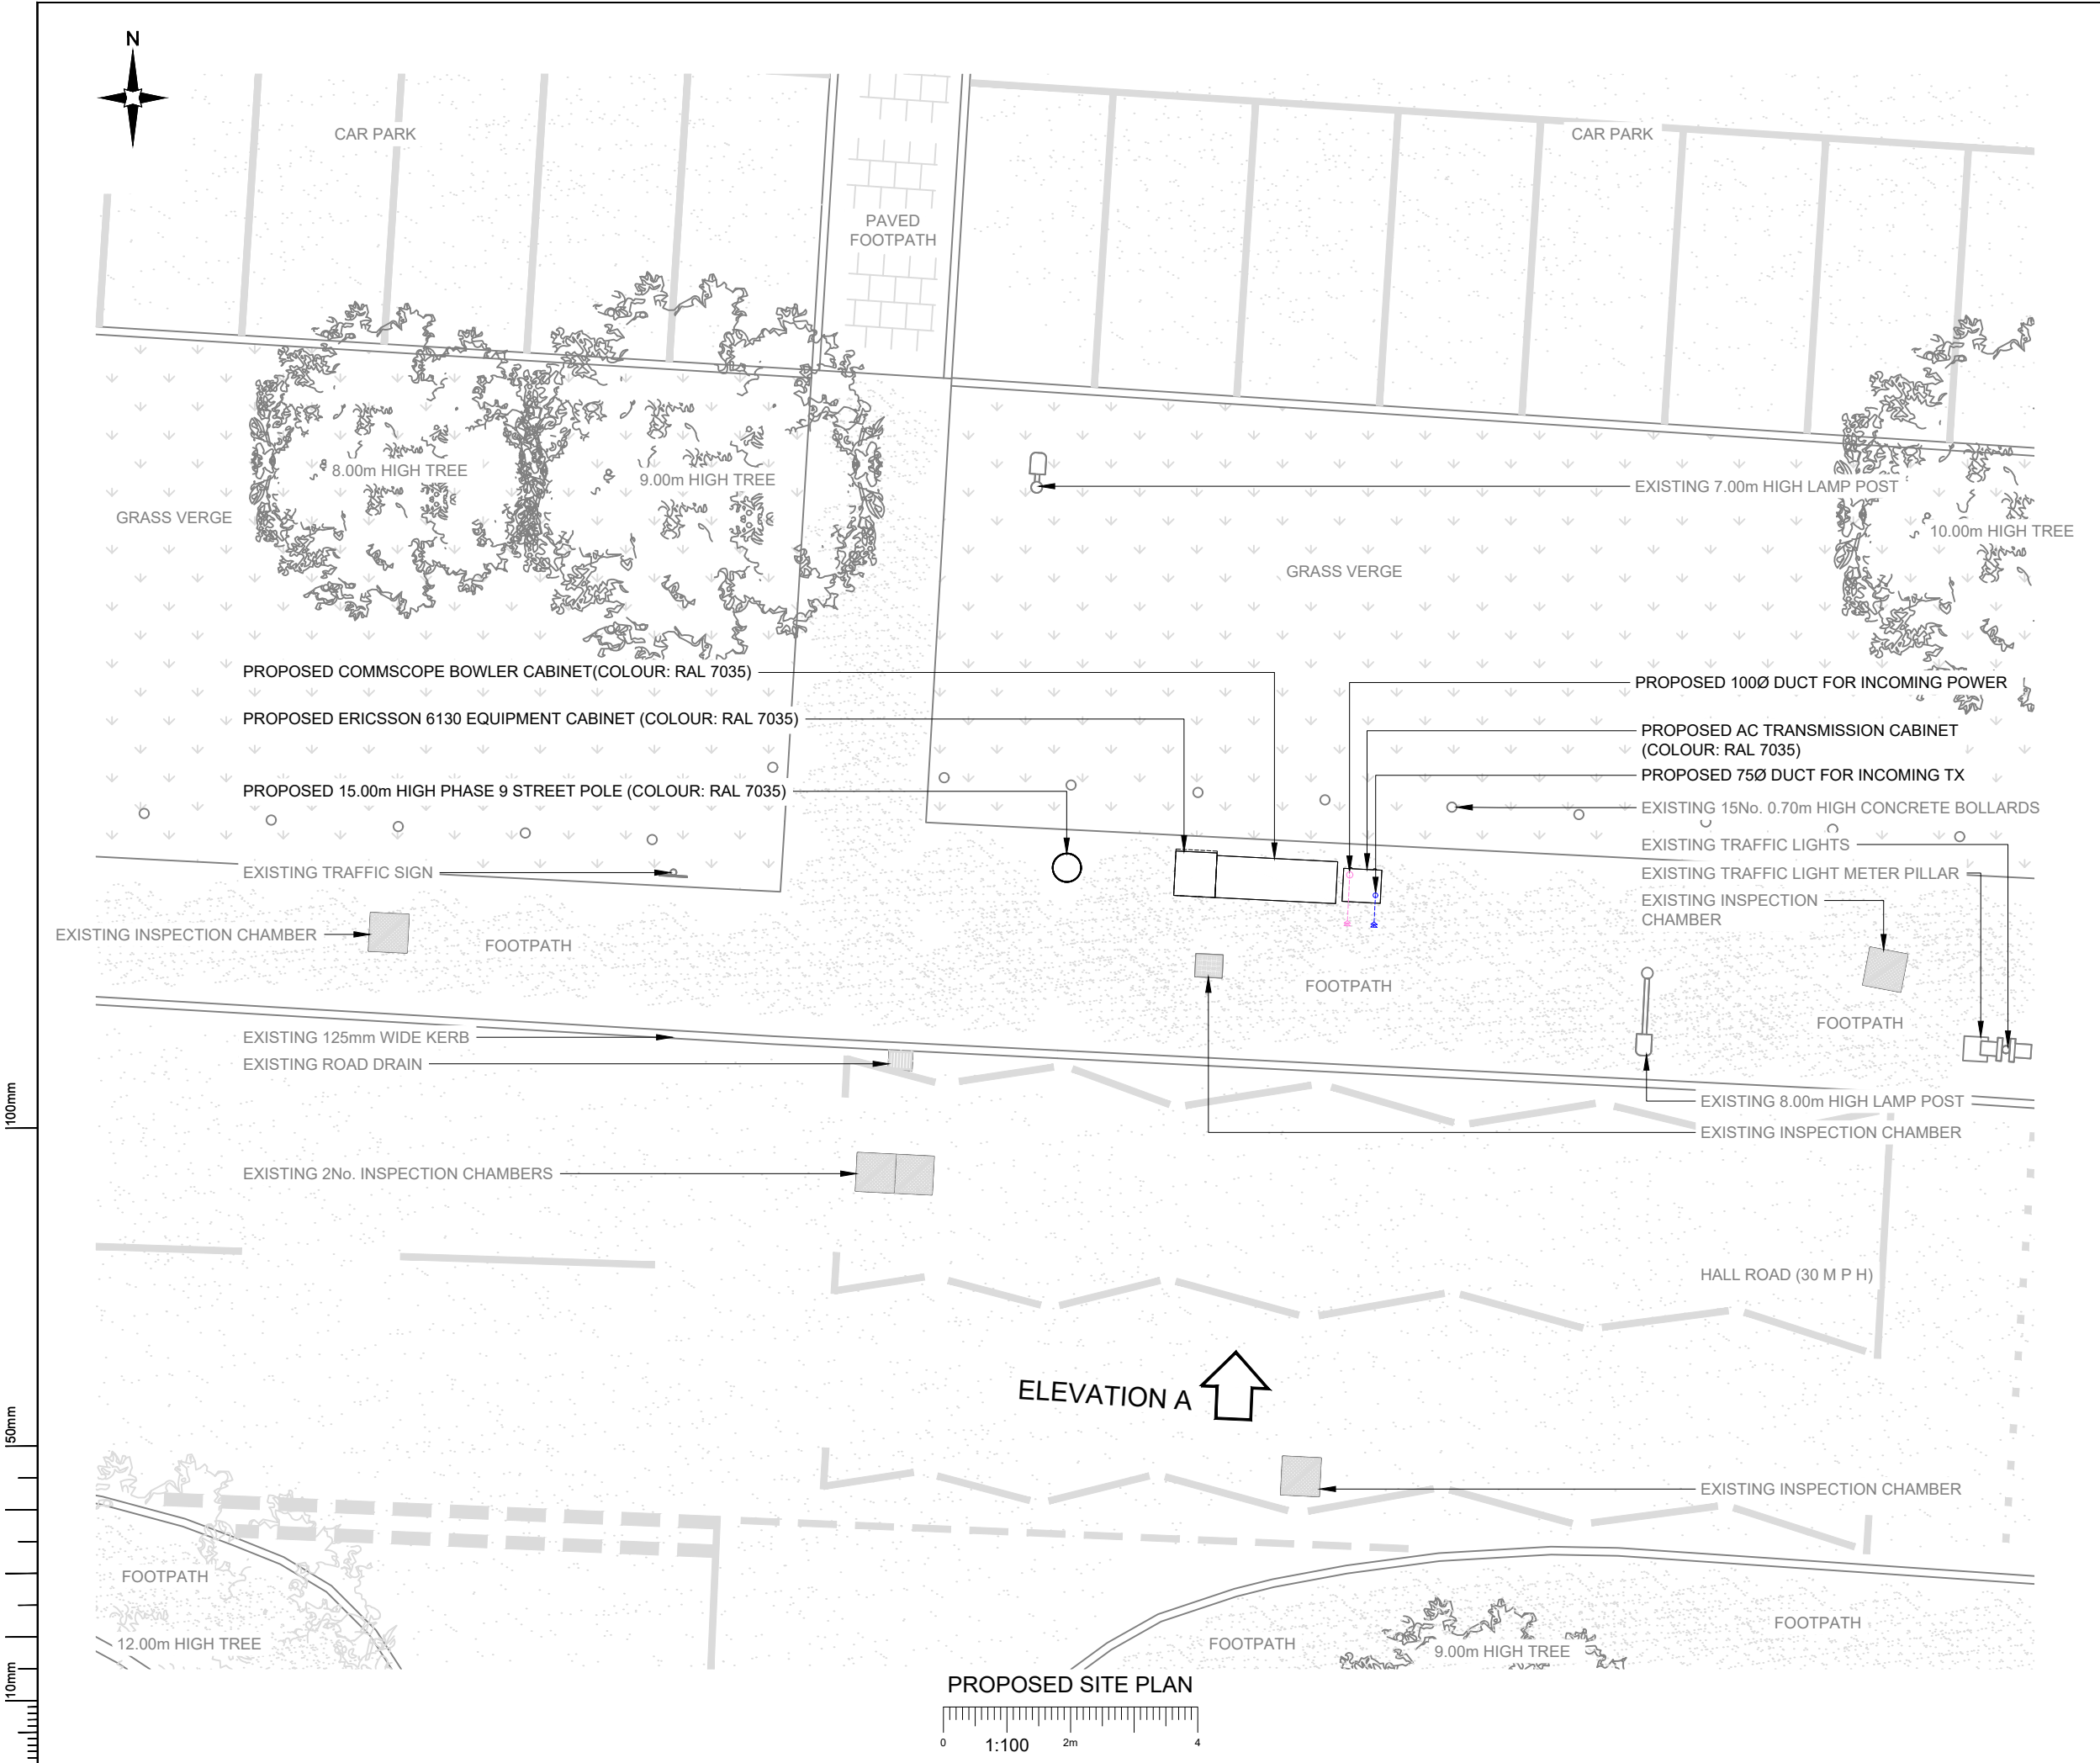

- NOTES:
- ALL DIMENSIONS IN MM UNLESS OTHERWISE NOTED.

A	Issued for Planning	JMS	RWB	16.06.23
REV	MODIFICATION	BY	CH	DATE

Cignal Infrastructure Limited UK

c/o Hutchison 3G UK Limited
450 Longwater Avenue,
Green Park,
Reading,
Berkshire
RG2 6GF

Design Consultant & Principal Contractor:



Great British Communications
Lapwing House, Block 3 Forward Point,
Tan House Lane, Widnes, Cheshire, WAB 0SL
t. 44 (0)151 420 4128
www.gbcservices.co.uk

Site Name: HALL ROAD

3UK Nominal ID: GVM20859

Address: HALL ROAD
DURNDAL
NORTHFLEET
GRAVESHAM
DA11 8AJ

Title: 215 PROPOSED SITE PLAN

Project: UNILATERAL SW

Purpose of Issue: PLANNING


MBNL/TM/H3G Cell ID:
GVM080/85519/DA0566

Drawing No: GVM20859_GVM080_85519_DA0566_GA_REV A


Issue: A

Antenna Aperture ID	Proposed 4G/5G Bearing
A1	30°
A2	30°
B1	150°
B2	150°
C1	270°
C2	270°

- NOTES:
- ALL DIMENSIONS IN MM UNLESS OTHERWISE NOTED.

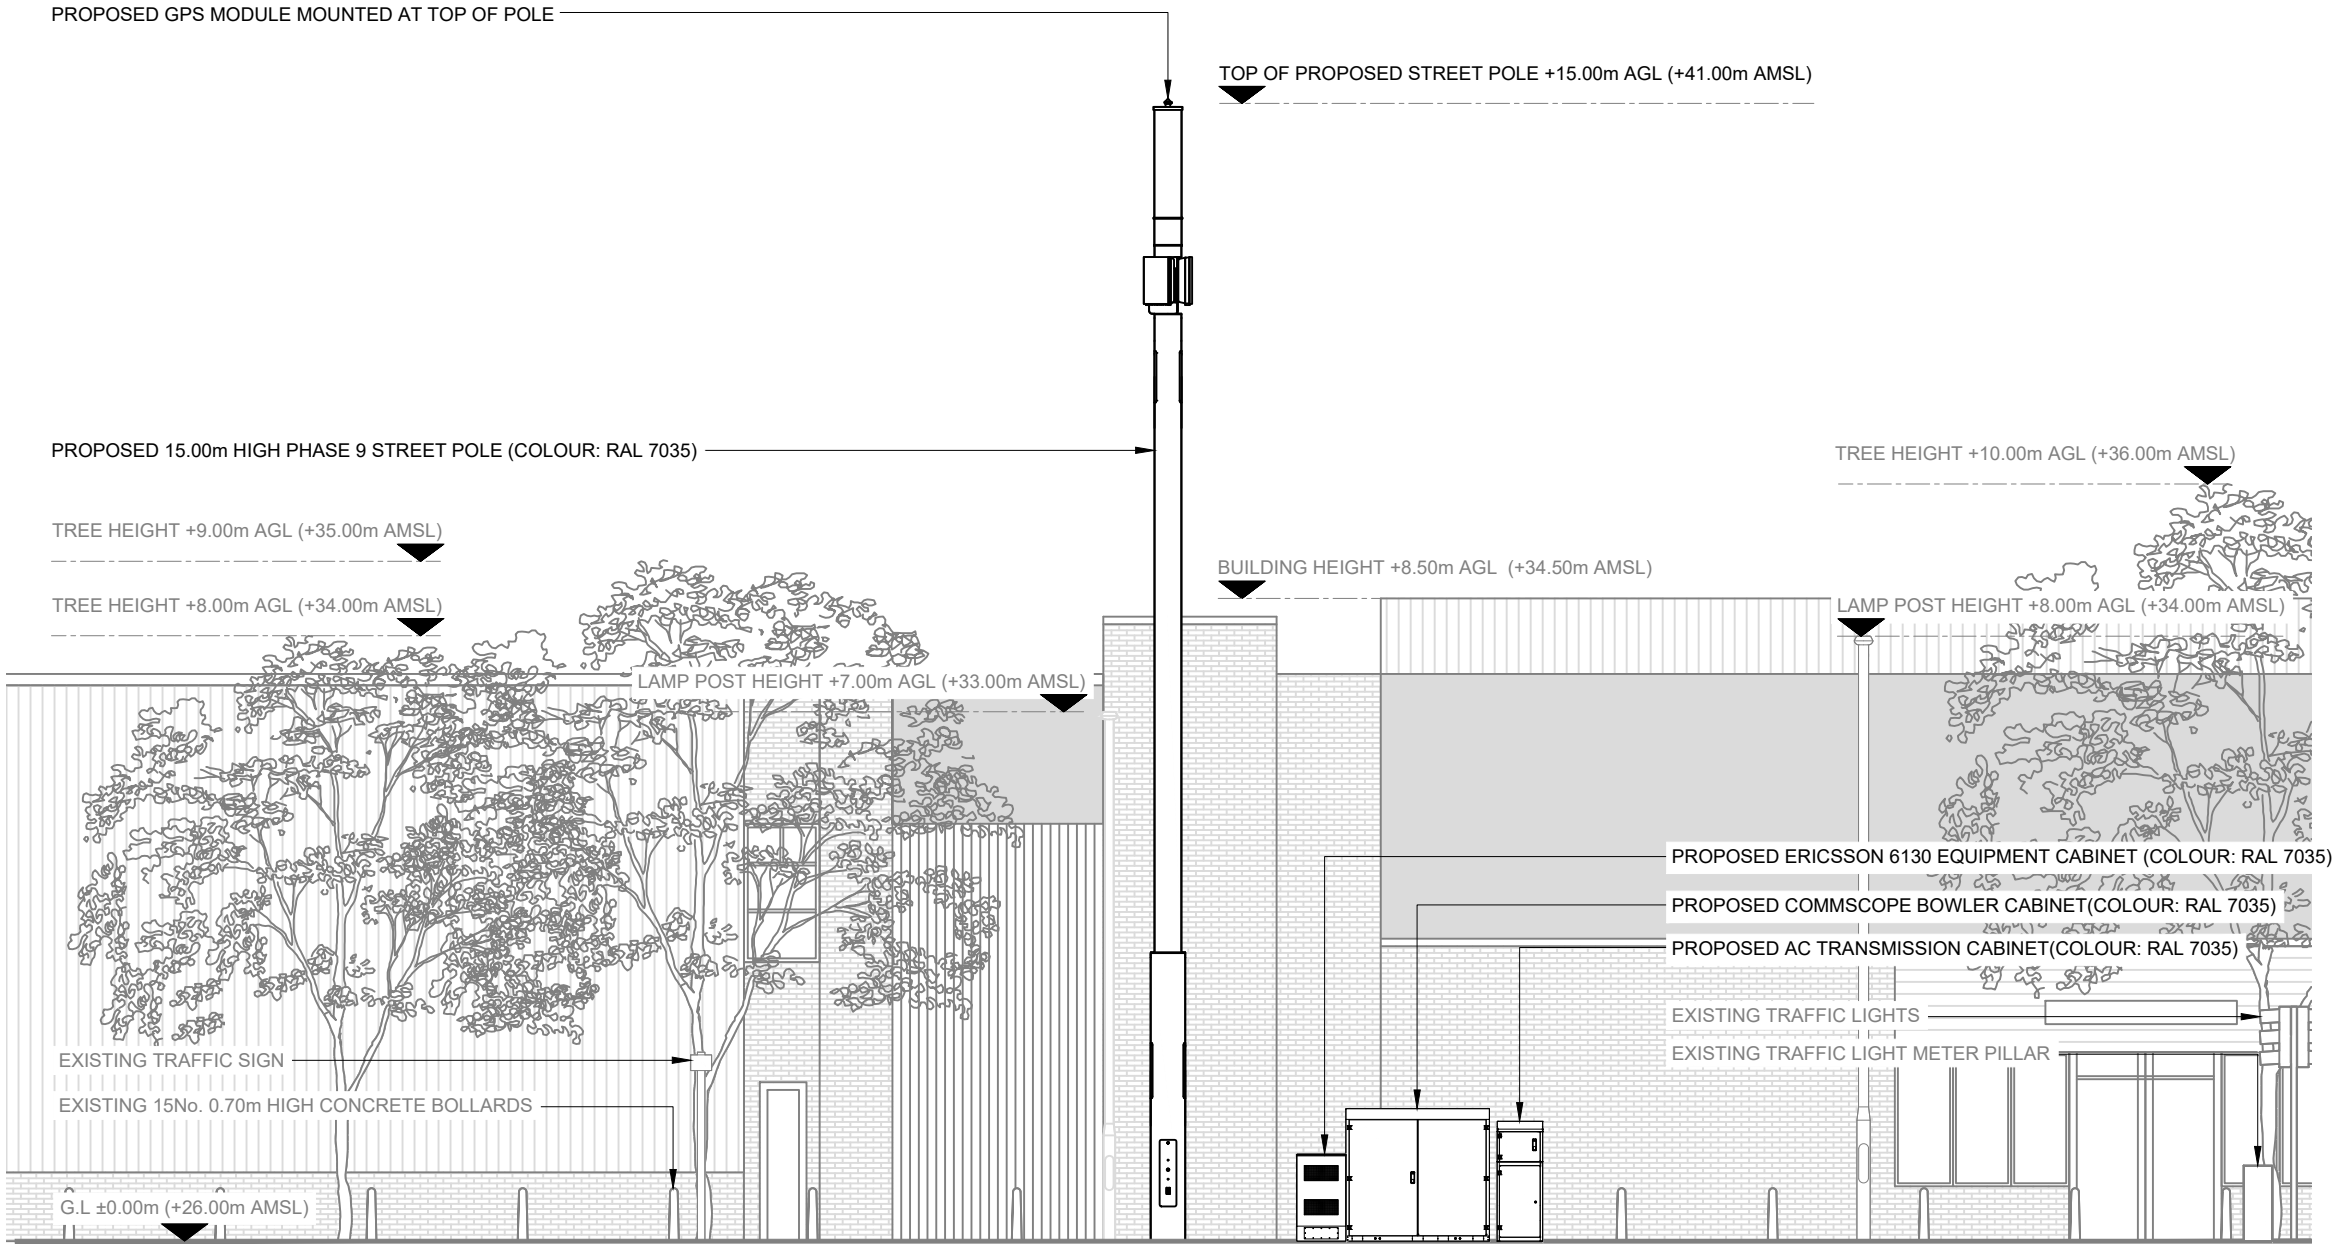

PROPOSED SITE ELEVATION A

 

Signal Infrastructure Limited UK

c/o Hutchison 3G UK Limited
450 Longwater Avenue,
Green Park,
Reading,
Berkshire
RG2 6GF

Design Consultant & Principal Contractor:



Great British Communications
Lapwing House, Block 3 Forward Point,
Ton House Lane, Widnes, Cheshire, WAB 0SL
t. 44 (0)151 420 4128
www.gbcservices.co.uk

Site Name: **HALL ROAD**

3UK Nominal ID: **GVM20859**

Address: **HALL ROAD
DURNDALE
NORTHFLEET
GRAVESHAM
DA11 8AJ**

Title: **265 PROPOSED SITE ELEVATION**

Project: **UNILATERAL SW**

Purpose of Issue: **PLANNING**

MBNL/TM/H3G Cell ID:
GVM080/85519/DA0566

Drawing No: **GVM20859_GVM080_85519_DA0566_GA_REV A**

Issue: **A**