
 
 
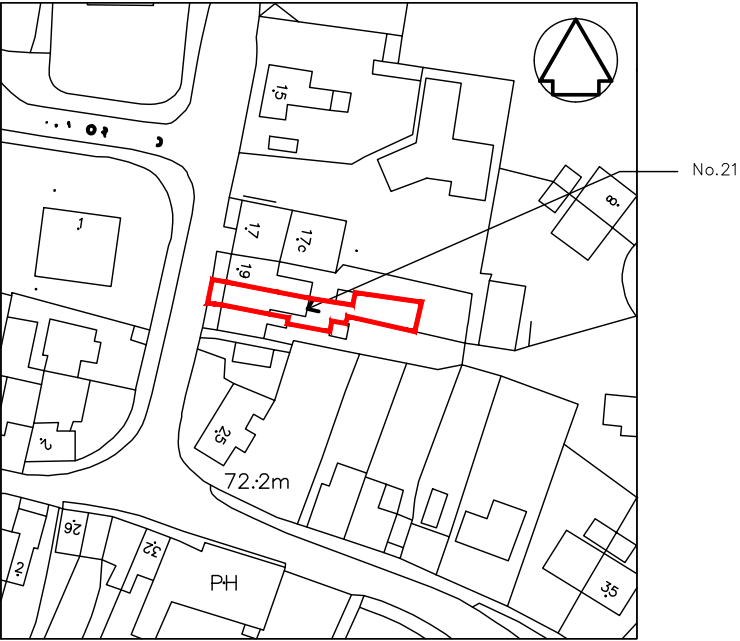


Notes	
	All dimensions shown are in millimeters unless otherwise stated. Only figured dimension to be taken from this drawing and not scaled dimensions.

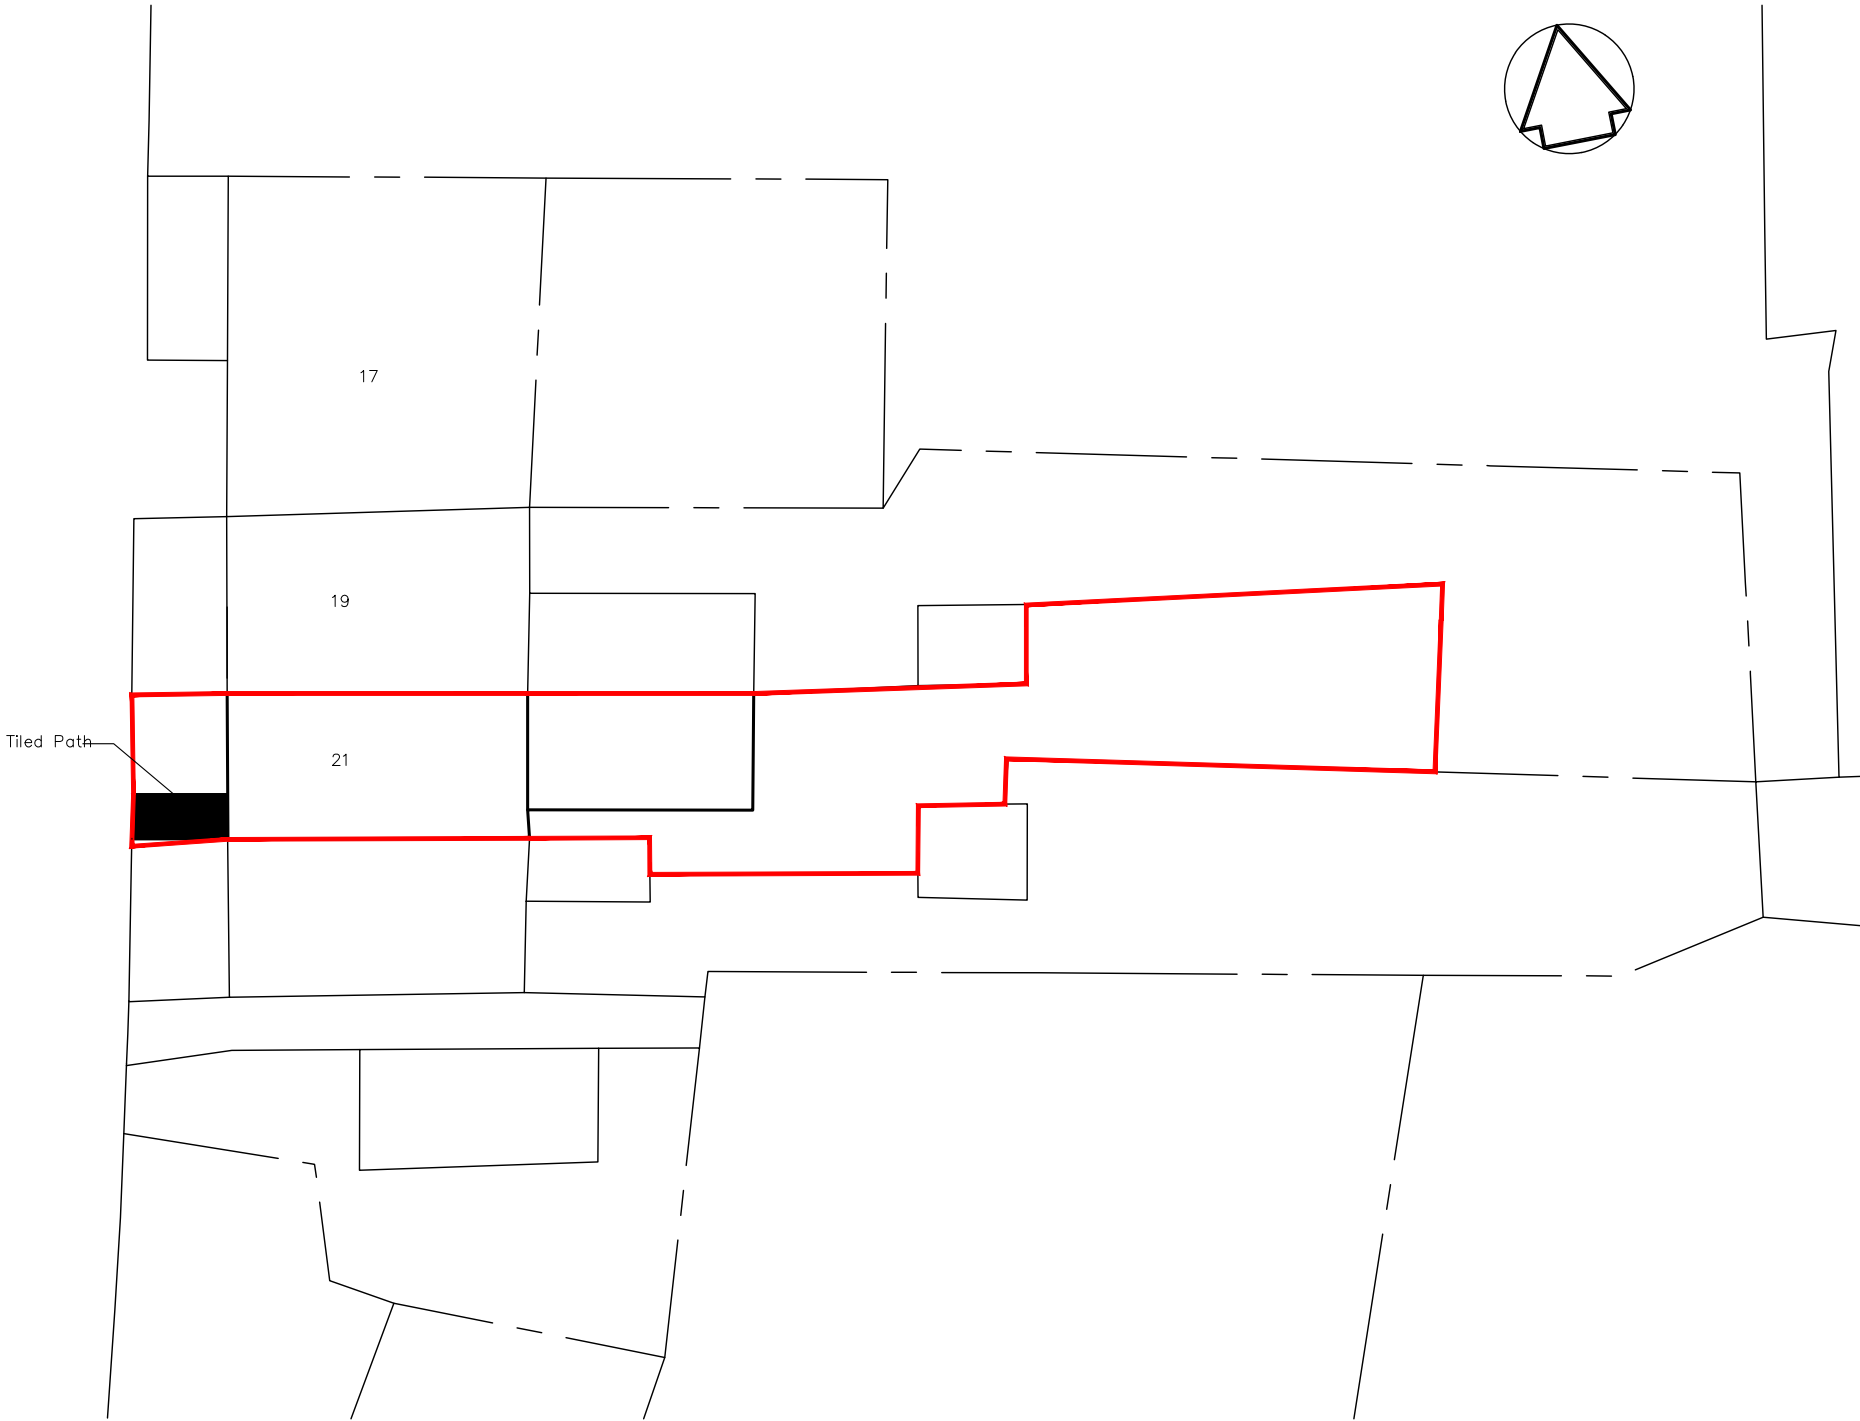

Project: Proposed front entrance pathway 21 THE STREET, SHORNE GRAVESEND DA12 3EA			 Loft conversion & Extension Specialists	
CLIENT: Mrs Thersa Doubleday		DATE: 10-10-22		
REV:		CHECKED BY: TA		
		SCALE: 1:50@A3		
		DRAWN BY: TA	220102-30A	
		SITE PLAN AND LOCATION PLAN		
			© This drawing and the building work illustrated are copyright and may not be reproduced without written permission.	