


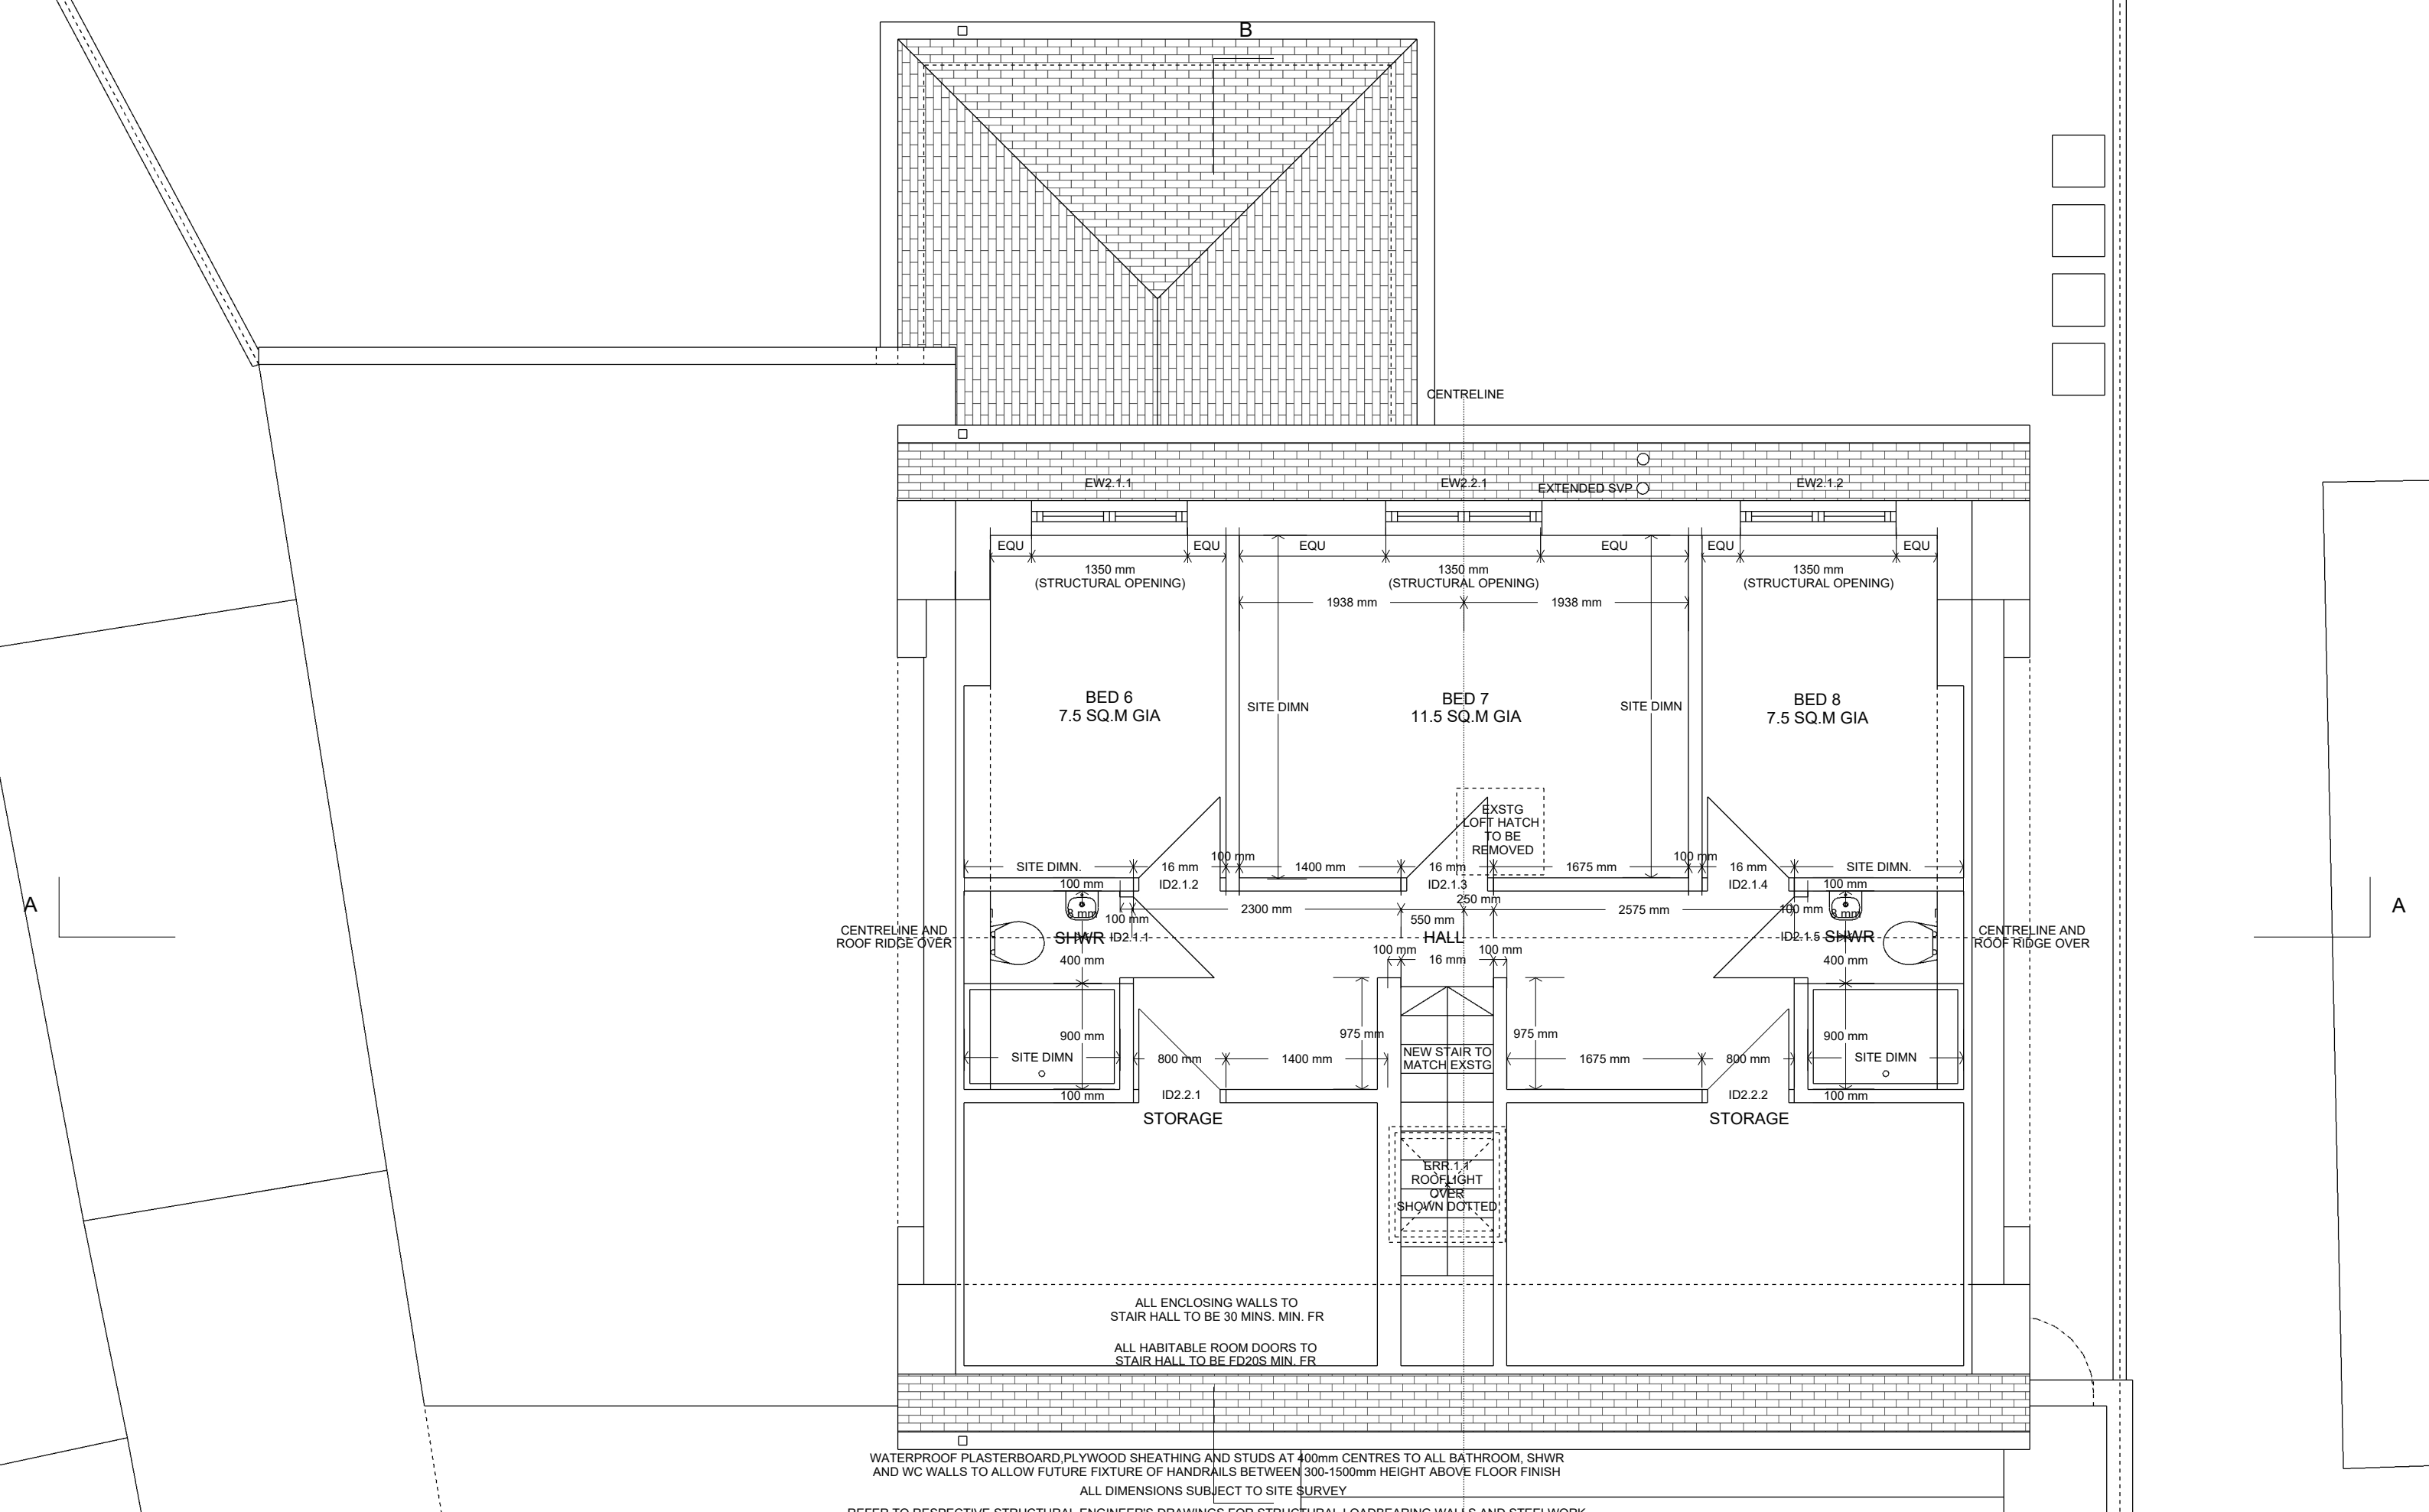


WATERPROOF PLASTERBOARD, PLYWOOD SHEATHING AND STUDS AT 400mm CENTRES TO ALL BATHROOM, SHWR AND WC WALLS TO ALLOW FUTURE FIXTURE OF HANDRAILS BETWEEN 300-1500mm HEIGHT ABOVE FLOOR FINISH
ALL DIMENSIONS SUBJECT TO SITE SURVEY

REFER TO RESPECTIVE STRUCTURAL ENGINEER'S DRAWINGS FOR STRUCTURAL LOAD BEARING WALLS AND STEELWORK

NOTE - DRAWING BASED ON IMPLEMENTED CERTIFICATE OF PROPOSED LAWFUL USE OR DEVELOPMENT REF 20260311 DATED 18th MAY 2026


Steve Baker Architect
78 Pound Road East Peckham Tonbridge Kent TN12 5BJ
18 Hatton Place London EC1M 8RU
T: +44 (0)1622 870275
E: contact@stevebakerarchitect.com
W: www.stevebakerarchitect.com

Note - Do not scale from this drawing except for planning application purposes.
All dimensions must be checked on site by the contractor and any discrepancies reported immediately.
© COPYRIGHT 2024 STEVE BAKER ARCHITECT
Ordnance Survey, © Crown Copyright 2024. All rights reserved.
Supplied by UK Map Centre, licence number 100046957.

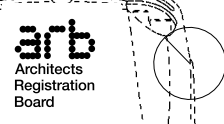

MS C. WILCOCKS

0 0.5 1:25 @ A1 1
0 1 1:50 @ A3 2

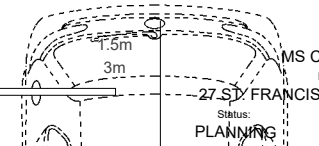

Client: MS C. WILCOCKS
Project Title: 27 ST FRANCIS AVENUE, GRAVESEND
Status: PLANNING
Stage: P
Scale: 1:25/50
Sheet: A1/A3

Drawing Title: EXISTING SECOND FLOOR PLAN
Project No: A26020
Disc: Building: A
Package: -
Drawing No: 1012
Revision: B