


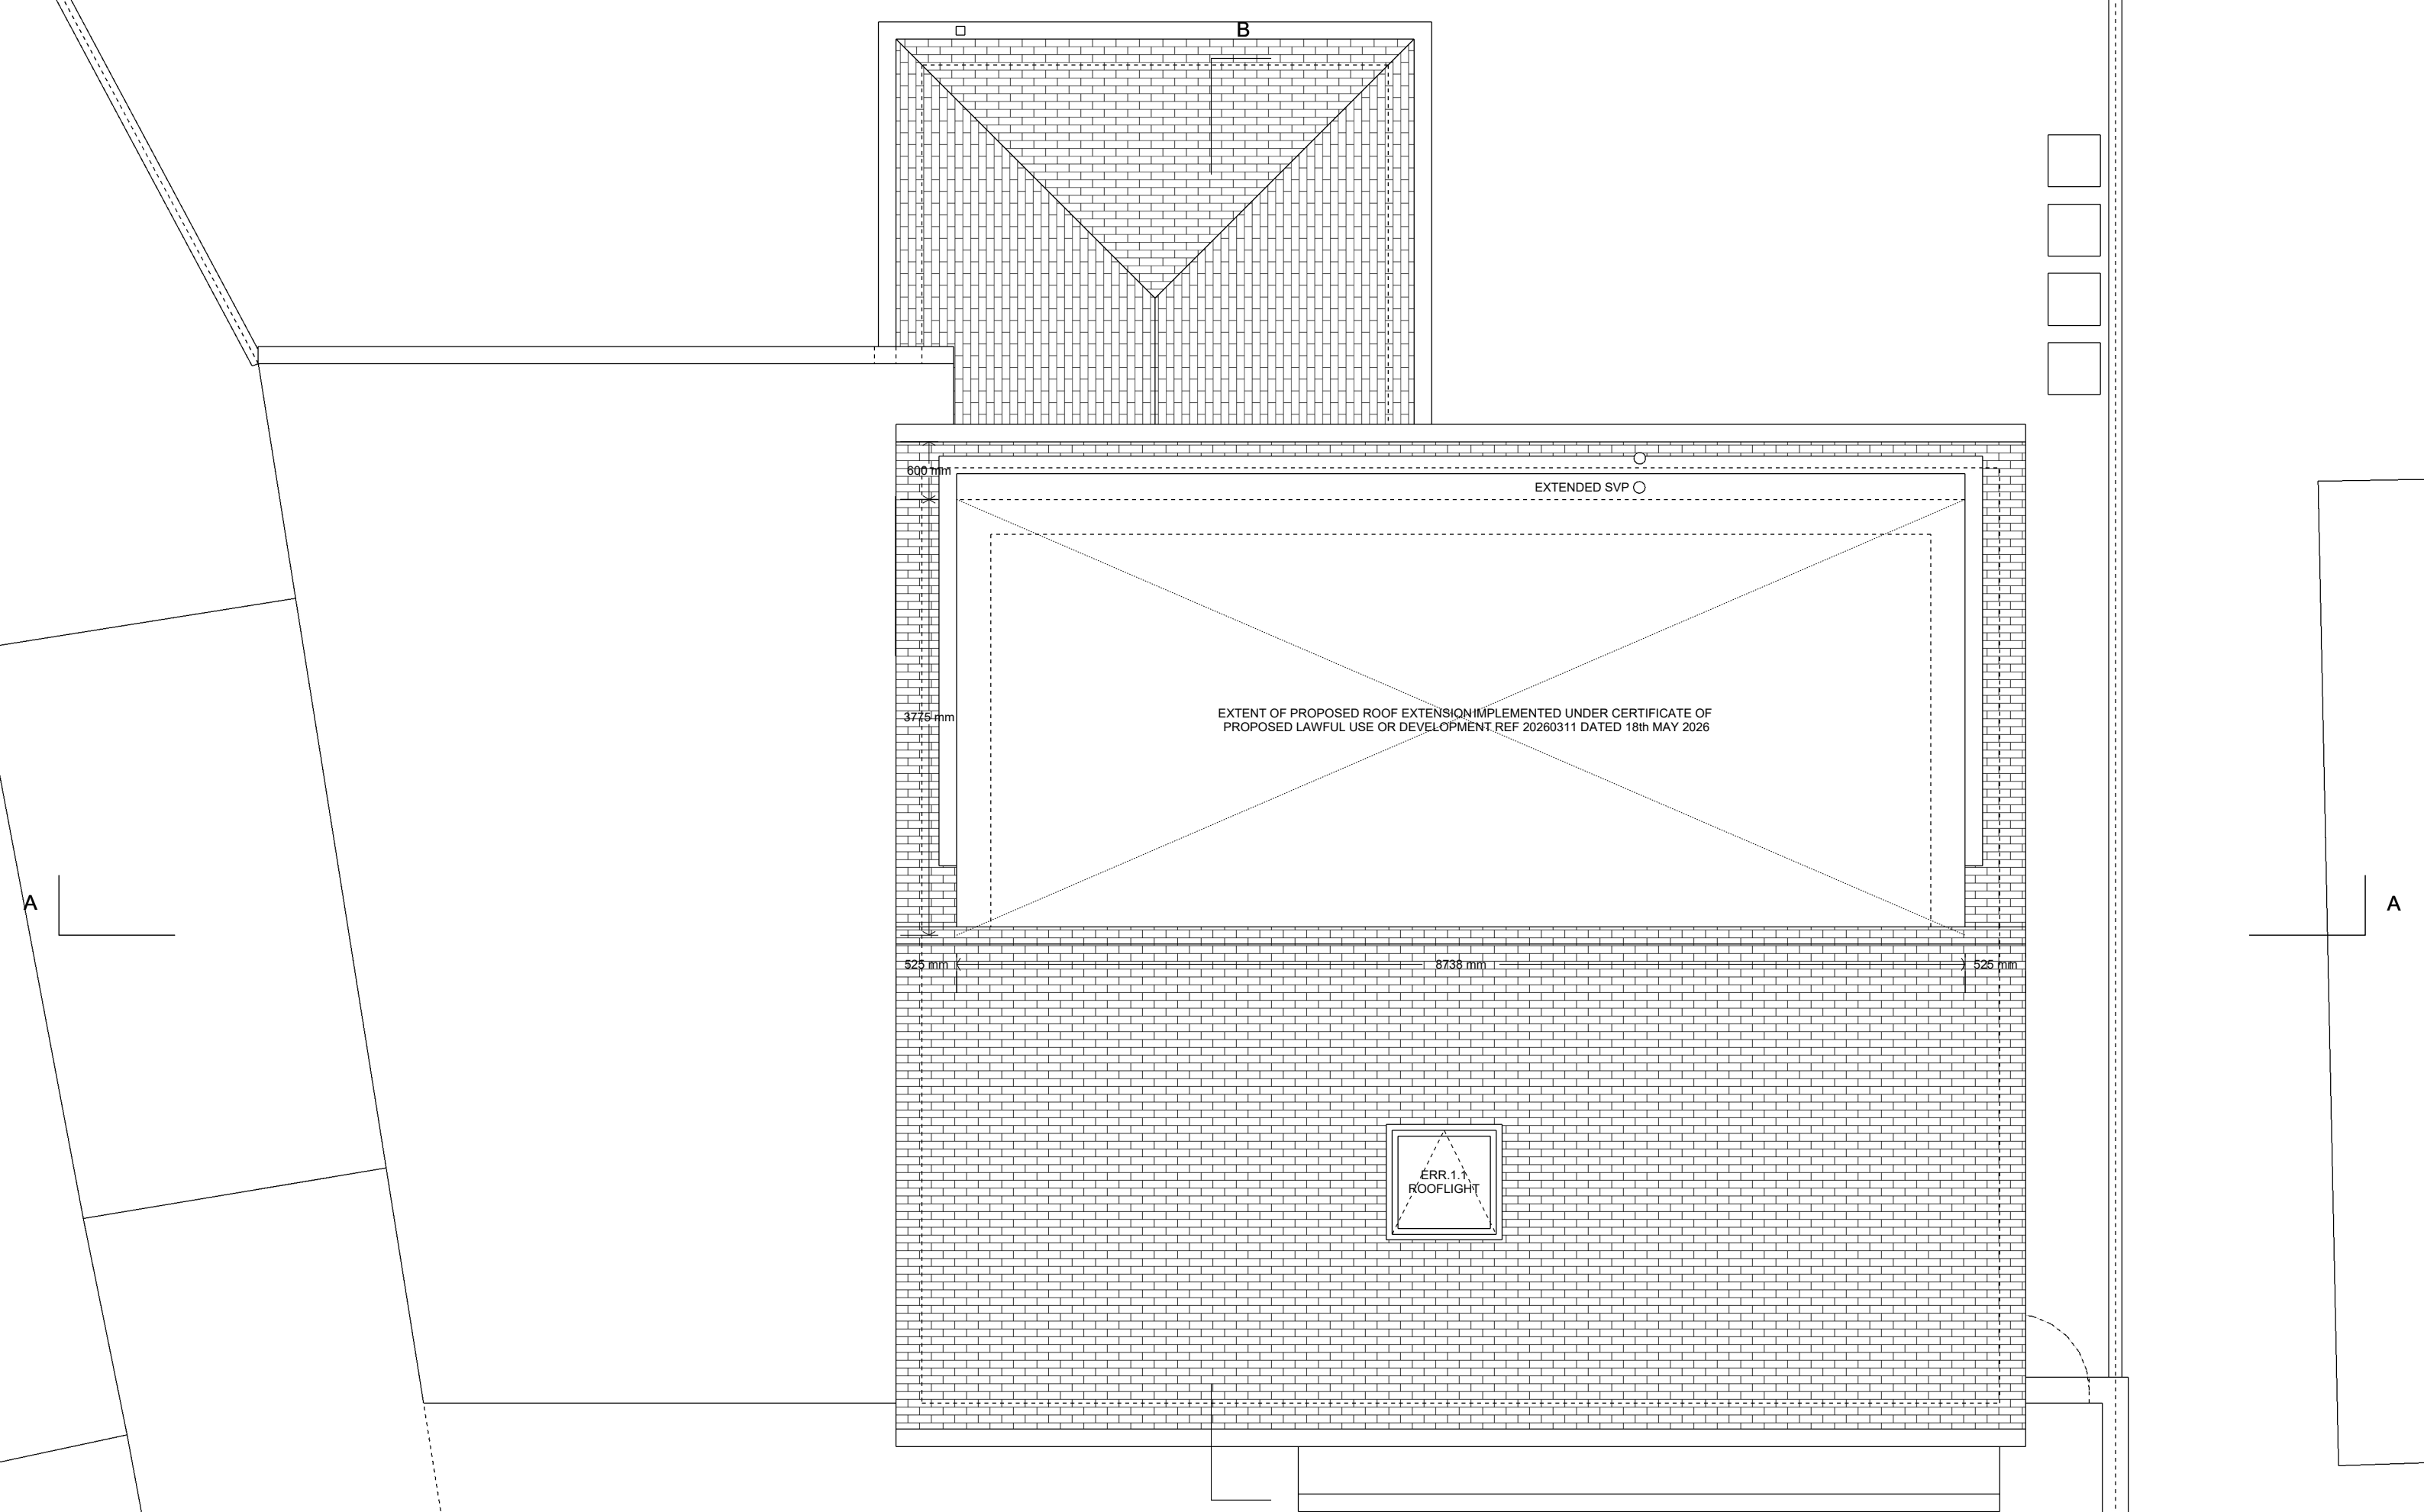

NOTE - DRAWING BASED ON IMPLEMENTED CERTIFICATE OF PROPOSED LAWFUL USE OR DEVELOPMENT REF 20260311 DATED 18th MAY 2026



Steve Baker Architect
78 Pound Road East Peckham Tonbridge Kent TN12 5BJ
18 Hatton Place London EC1M 8RU
T: +44 (0)1622 870275
E: contact@stevebakerarchitect.com
W: www.stevebakerarchitect.com

S R Date Description
Note - Do not scale from this drawing except for planning application purposes.
All dimensions must be checked on site by the contractor and any discrepancies reported immediately.
© COPYRIGHT 2024 STEVE BAKER ARCHITECT
Ordnance Survey, © Crown Copyright 2024. All rights reserved.
Supplied by UK Map Centre, Licence number 100046957.



MS C. WILCOCKS

0 0.5 1:25 @ A1 1
0 1 1:50 @ A3 2

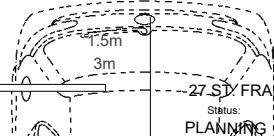 

Client: MS C. WILCOCKS
Project Title: 27 ST FRANCIS AVENUE, GRAVESEND
Status: PLANNING
Stage: P
Scale: 1:25/50
Sheet: A1/A3

Drawing Title: EXISTING ROOF PLAN
Project No: A26020
Disc: Building: A
Package: -
Drawing No: 1013
Revision: B