


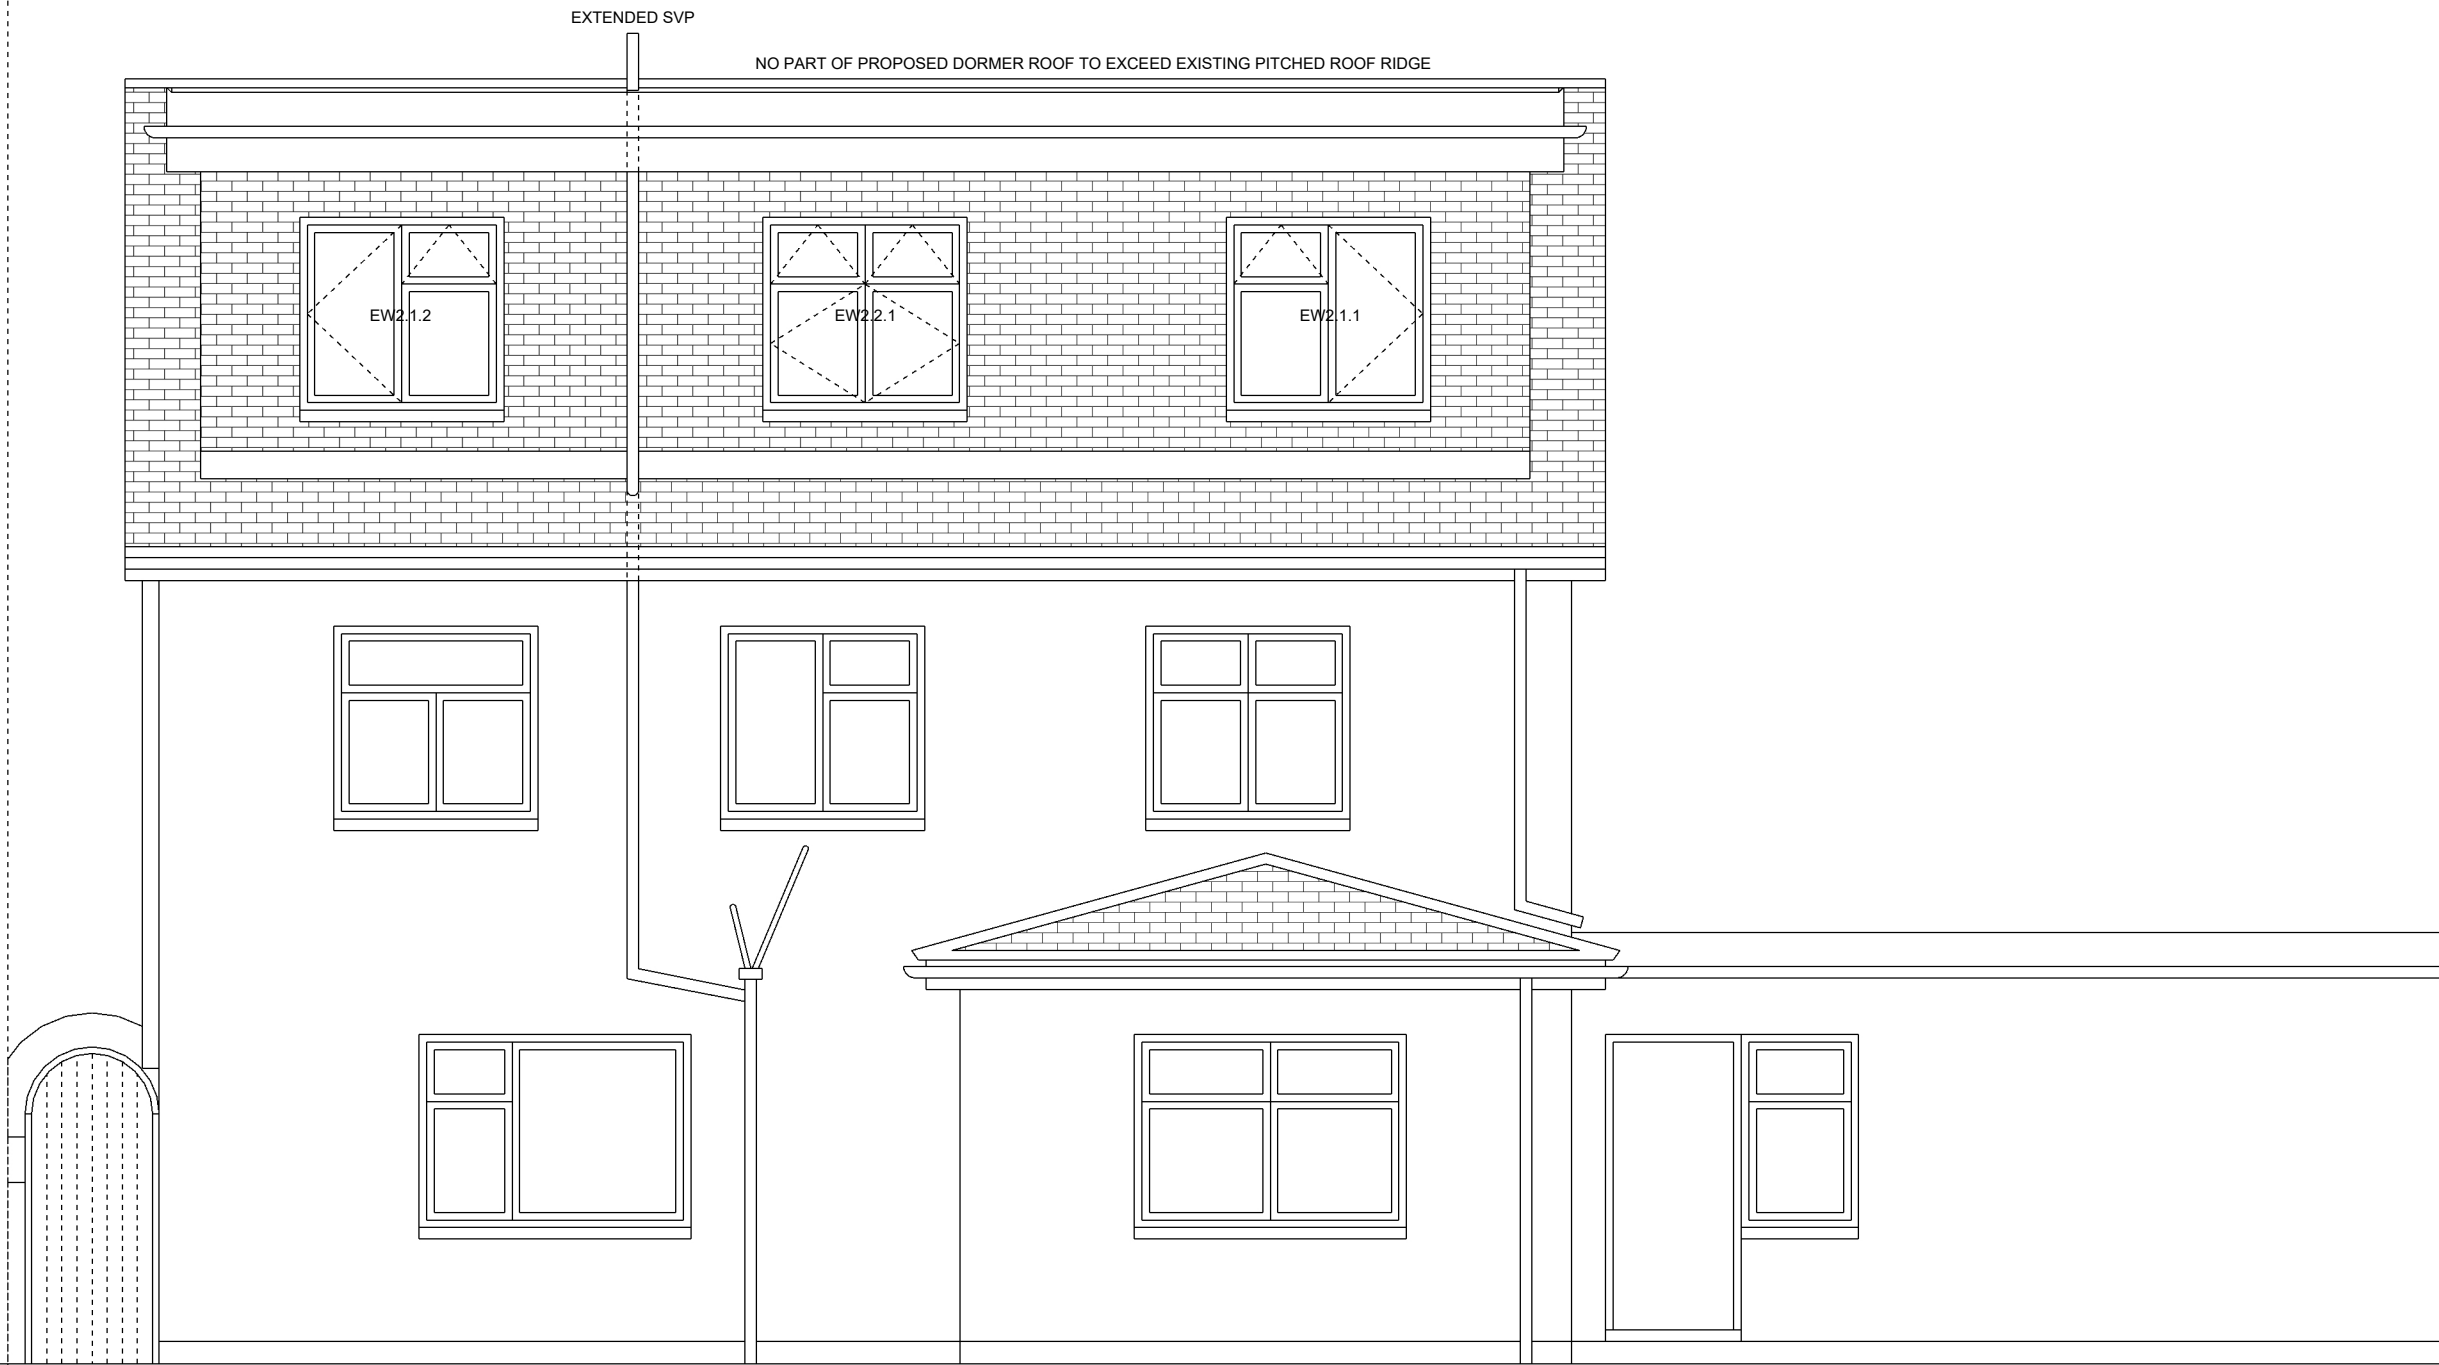

EXTERNAL MATERIALS
DORMER ROOF AND WALLS
GREY EPDM/GRP FLAT ROOF FINISH WITH DORMER WALL TILE CLADDING TO MATCH EXTSG ROOF TILES
EXTERNAL WALL
INFILL BRICKWORK TO GARAGE FRONTAGE ELEVATION TO MATCH EXSTG BRICKWORK
EXTERNAL DOORS, WINDOWS AND ROOFLIGHTS
WHITE RAL9010 (ANTHRACITE GREY RAL7016 TO ROOFLIGHTS) TIMBER/METAL/UPVC FRAMED CLEAR/OPAQUE DOUBLE GLAZED TO MATCH EXISTING
RAINWATER AND SANITATION GOODS
BLACK METAL/UPVC TO MATCH EXISTING

NOTE - DRAWING BASED ON IMPLEMENTED CERTIFICATE OF PROPOSED LAWFUL USE OR DEVELOPMENT REF 20260311 DATED 18th MAY 2026

Steve Baker **Architect**
78 Pound Road East Peckham Tonbridge Kent TN12 5BJ
18 Hatton Place London EC1M 8RU
T: +44 (0)1622 870275
E: contact@stevebakerarchitect.com
W: www.stevebakerarchitect.com

S R Date Description
Note - Do not scale from this drawing except for planning application purposes.
All dimensions must be checked on site by the contractor and any discrepancies reported immediately.
© COPYRIGHT 2024 STEVE BAKER ARCHITECT
Ordnance Survey. © Crown Copyright 2024. All rights reserved.
Supplied by UK Map Centre Licence number 100046957.



RIBA
Chartered Practice

MS C. WILCOCKS



Client: MS C. WILCOCKS
Project Title: 27 ST. FRANCIS AVENUE, GRAVESEND
Status: PLANNING Stage: P Scale: 1:25/50 Sheet: A1/A3

Drawing Title: EXISTING NORTH ELEVATION
Project No: A26020 Disc: A Building: - Package: - Drawing No: 1030 Revision: B