


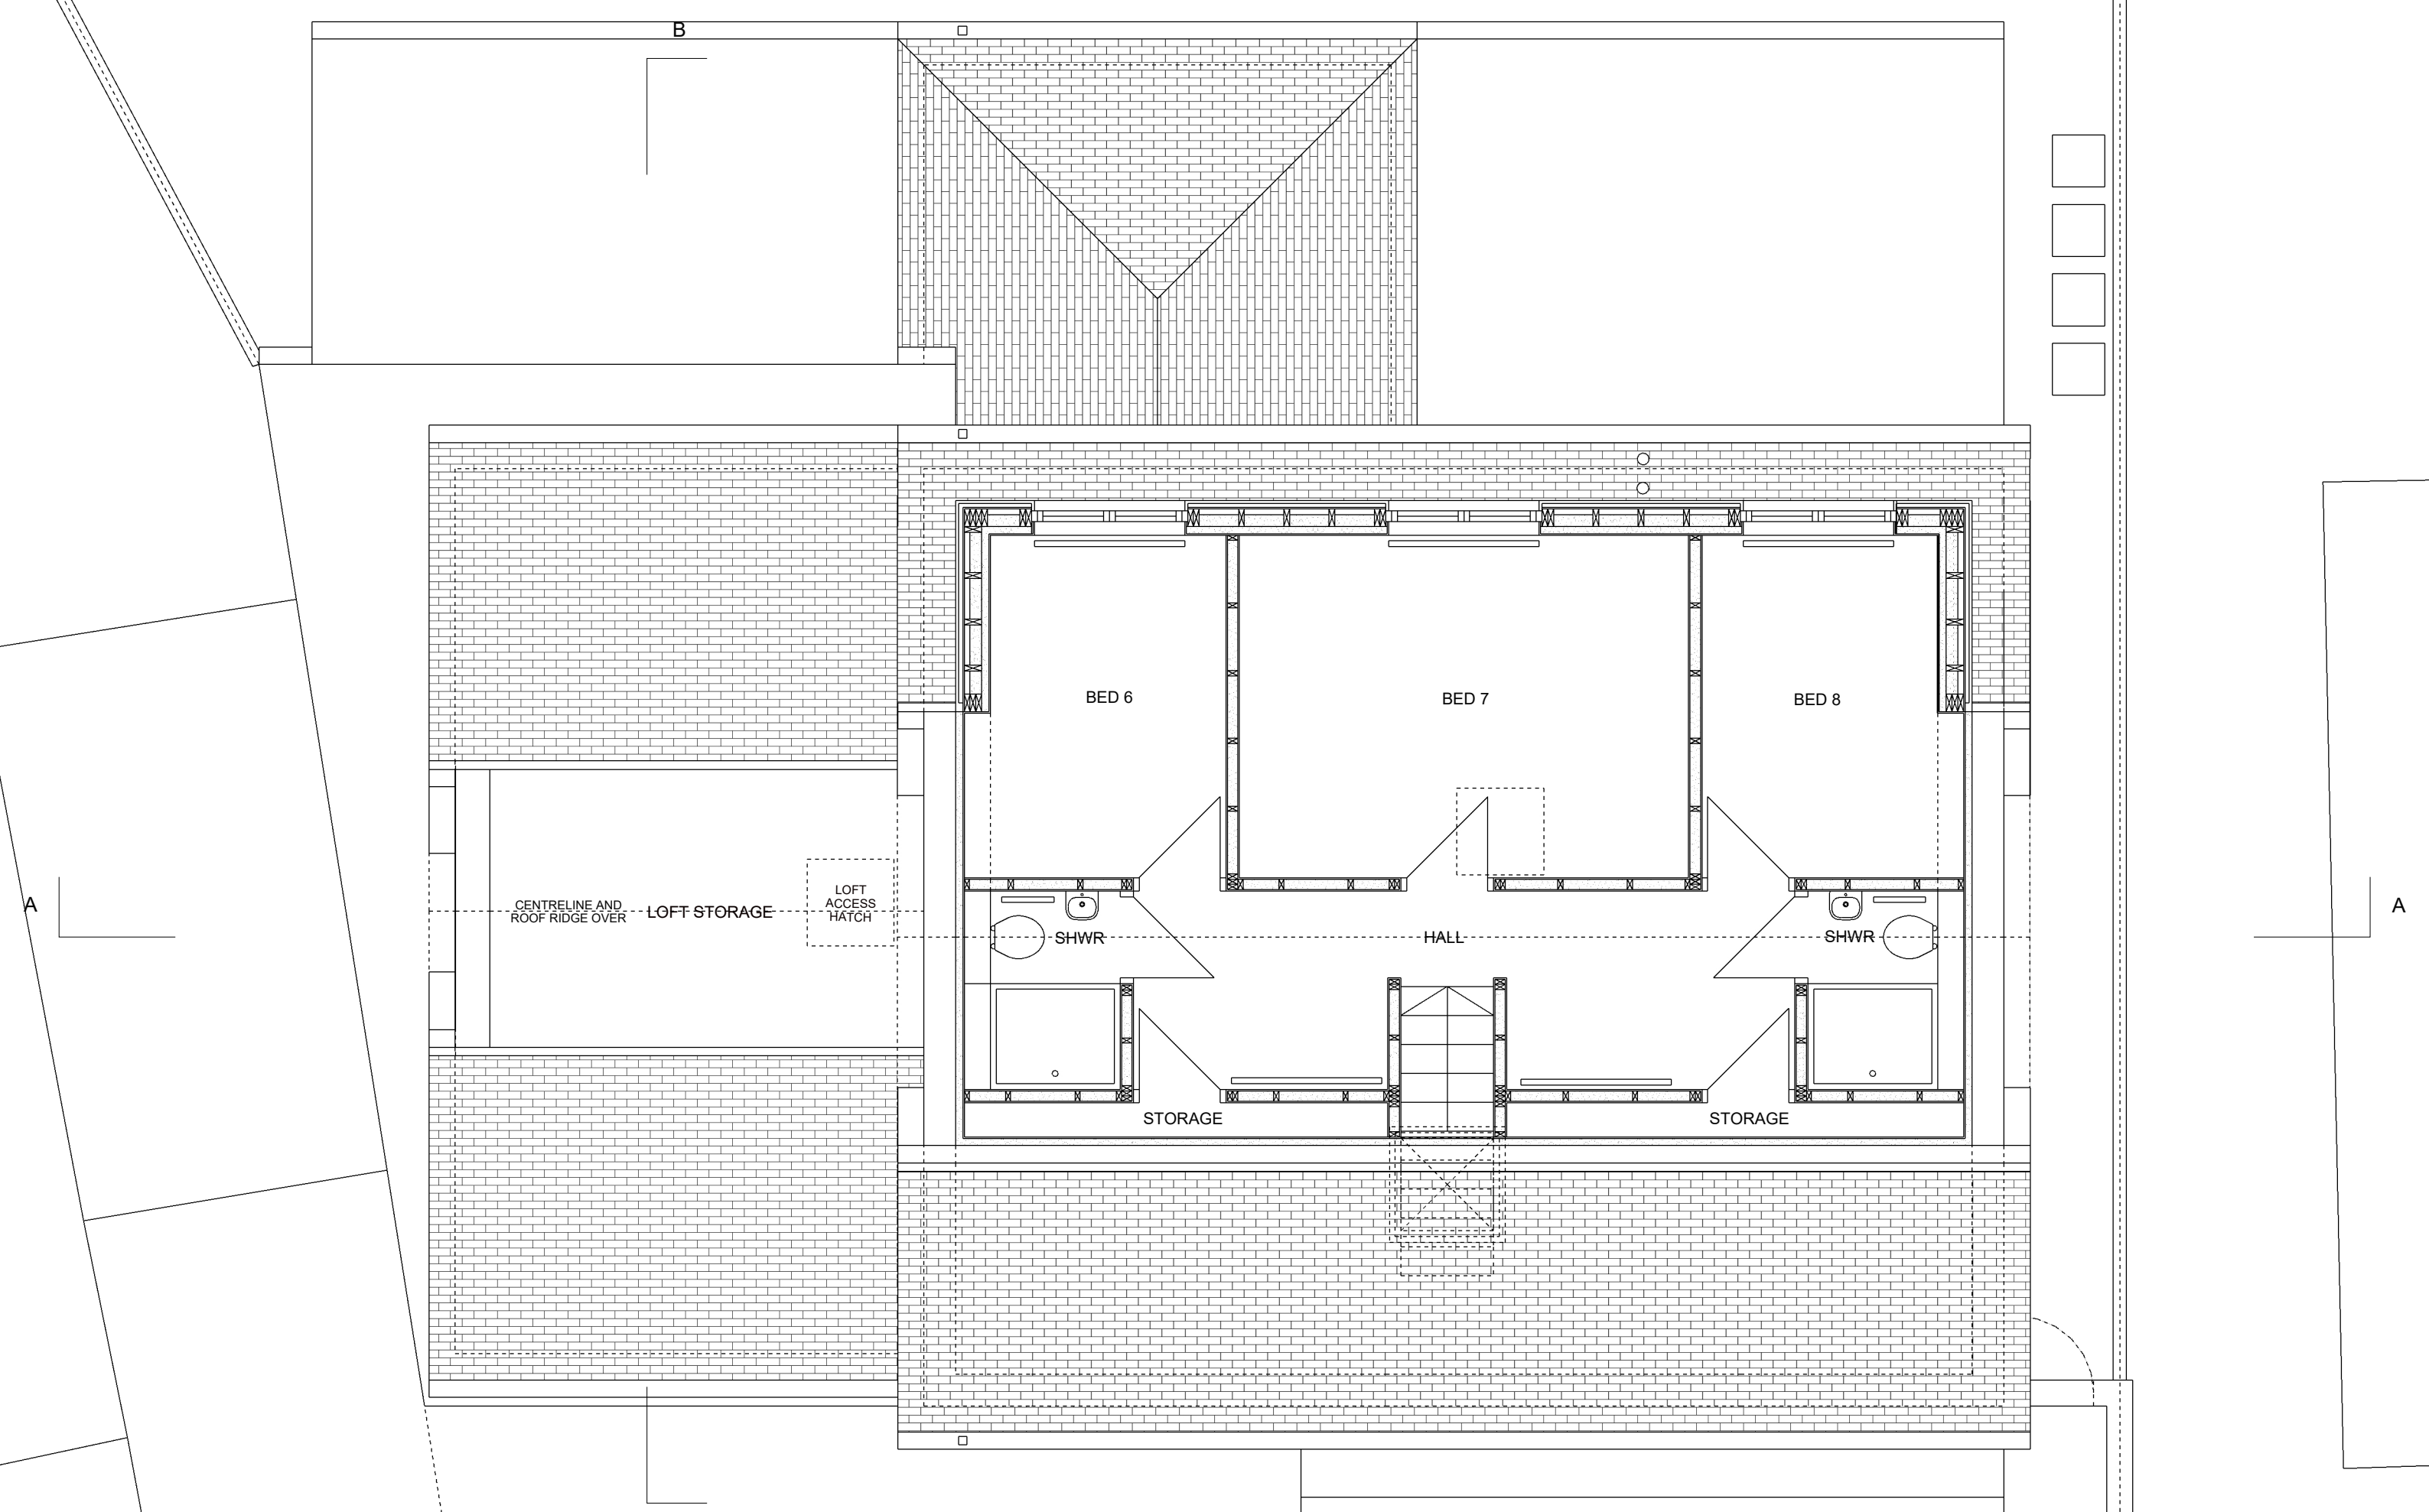

Steve Baker Architect
78 Pound Road East Peckham Tonbridge Kent TN12 5BJ
18 Hatton Place London EC1M 8RU
T: +44 (0)1622 870275
E: contact@stevebakerarchitect.com
W: www.stevebakerarchitect.com


S	R	Date	Description
			Note - Do not scale from this drawing except for planning application purposes. All dimensions must be checked on site by the contractor and any discrepancies reported immediately.
			© COPYRIGHT 2024 STEVE BAKER ARCHITECT Ordnance Survey, © Crown Copyright 2024. All rights reserved. Supplied by UK Map Centre Licence number 100046957.



RIBA
Chartered Practice

MS C. WILCOCKS

0	0.5	1:25 @ A1	1
0	1	1:50 @ A3	2

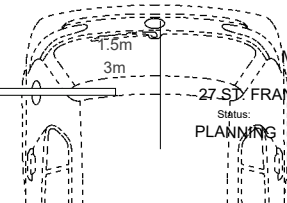

Client: MS C. WILCOCKS
Project Title: 27 ST FRANCIS AVENUE, GRAVESEND
Status: PLANNING
Stage: P
Scale: 1:25/50
Sheet: A1/A3

Drawing Title: PROPOSED SECOND FLOOR PLAN
Project No: A26020
Disc: Building: A
Package: -
Drawing No: 1112
Revision: B