


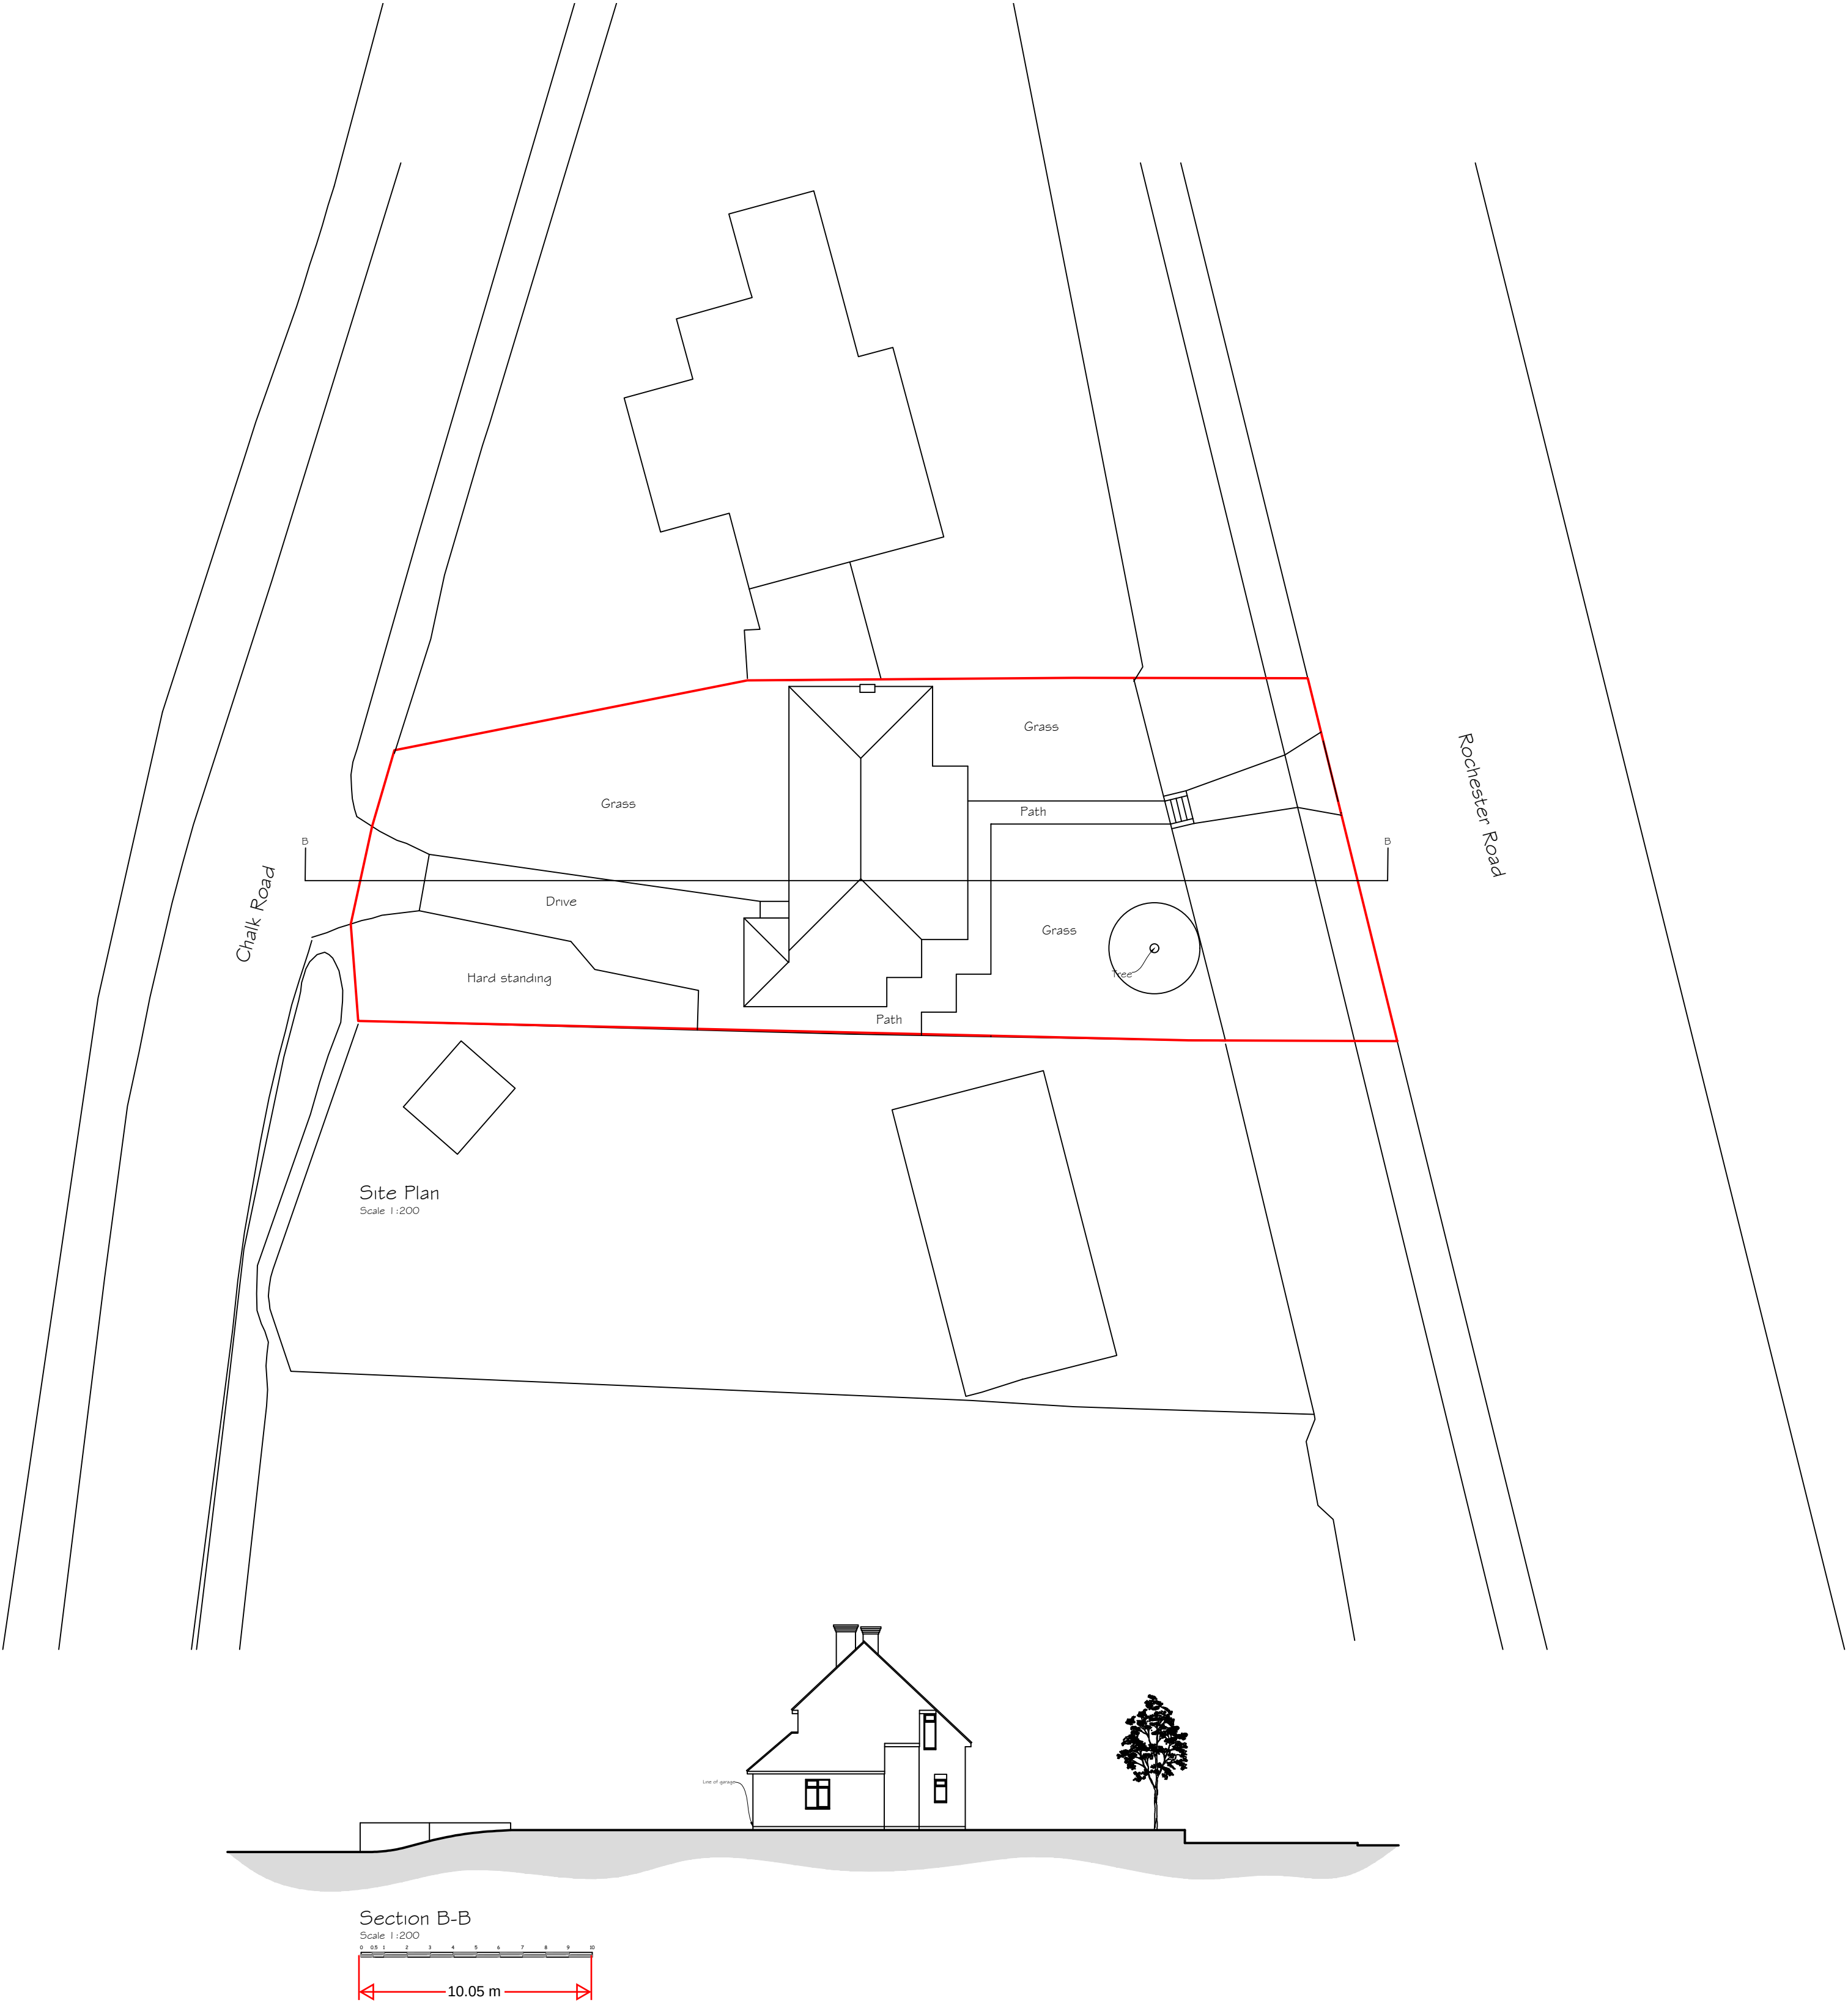

Rev C-Red line amended. 15 July 2024
Rev B- Red line amended and block plan increased in area. 4 June 2024
Rev A- Red line amended. 29 May 2024

Drawings Synergy Planning & Property Consultants Ltd The Office The Larches Rochester Kent ME3 7NQW		
Client		
S A Property Group Ltd		
Address		
341 Rochester Road Gravesend		
Drawing title		
Existing site section and site plan		
Scale		
1:200		
Date	Drawn by	
May 20204		
Drawing No	24/437/03	C