

- MATERIAL KEY EXISTING
1.

YELLOW AND RED STOCK BRICK.
2.

TIMBER SASH SINGLE GLAZING WINDOW.
3.

PANELLED TIMBER DOOR.
4.

PAINTED LIMESTONE WORK.
5.

PVC GUTTER AND DOWN PIPES.
6.

SLATE ROOF TILES.
7.

LEAD FLASHING
8.

TERRACOTTA RIDGE TILES TO BE RE-USED WITH NEW ROOF
9.


SW PAINTED BARGE BOARD OF LIGHT COLOUR
10.

TIMBER FRAME FRENCH WINDOW.
11.


TIMBER GATE
12.

PVC SOIL VENT PIPE
13.


LIGHT COLOUR RENDER FINISH

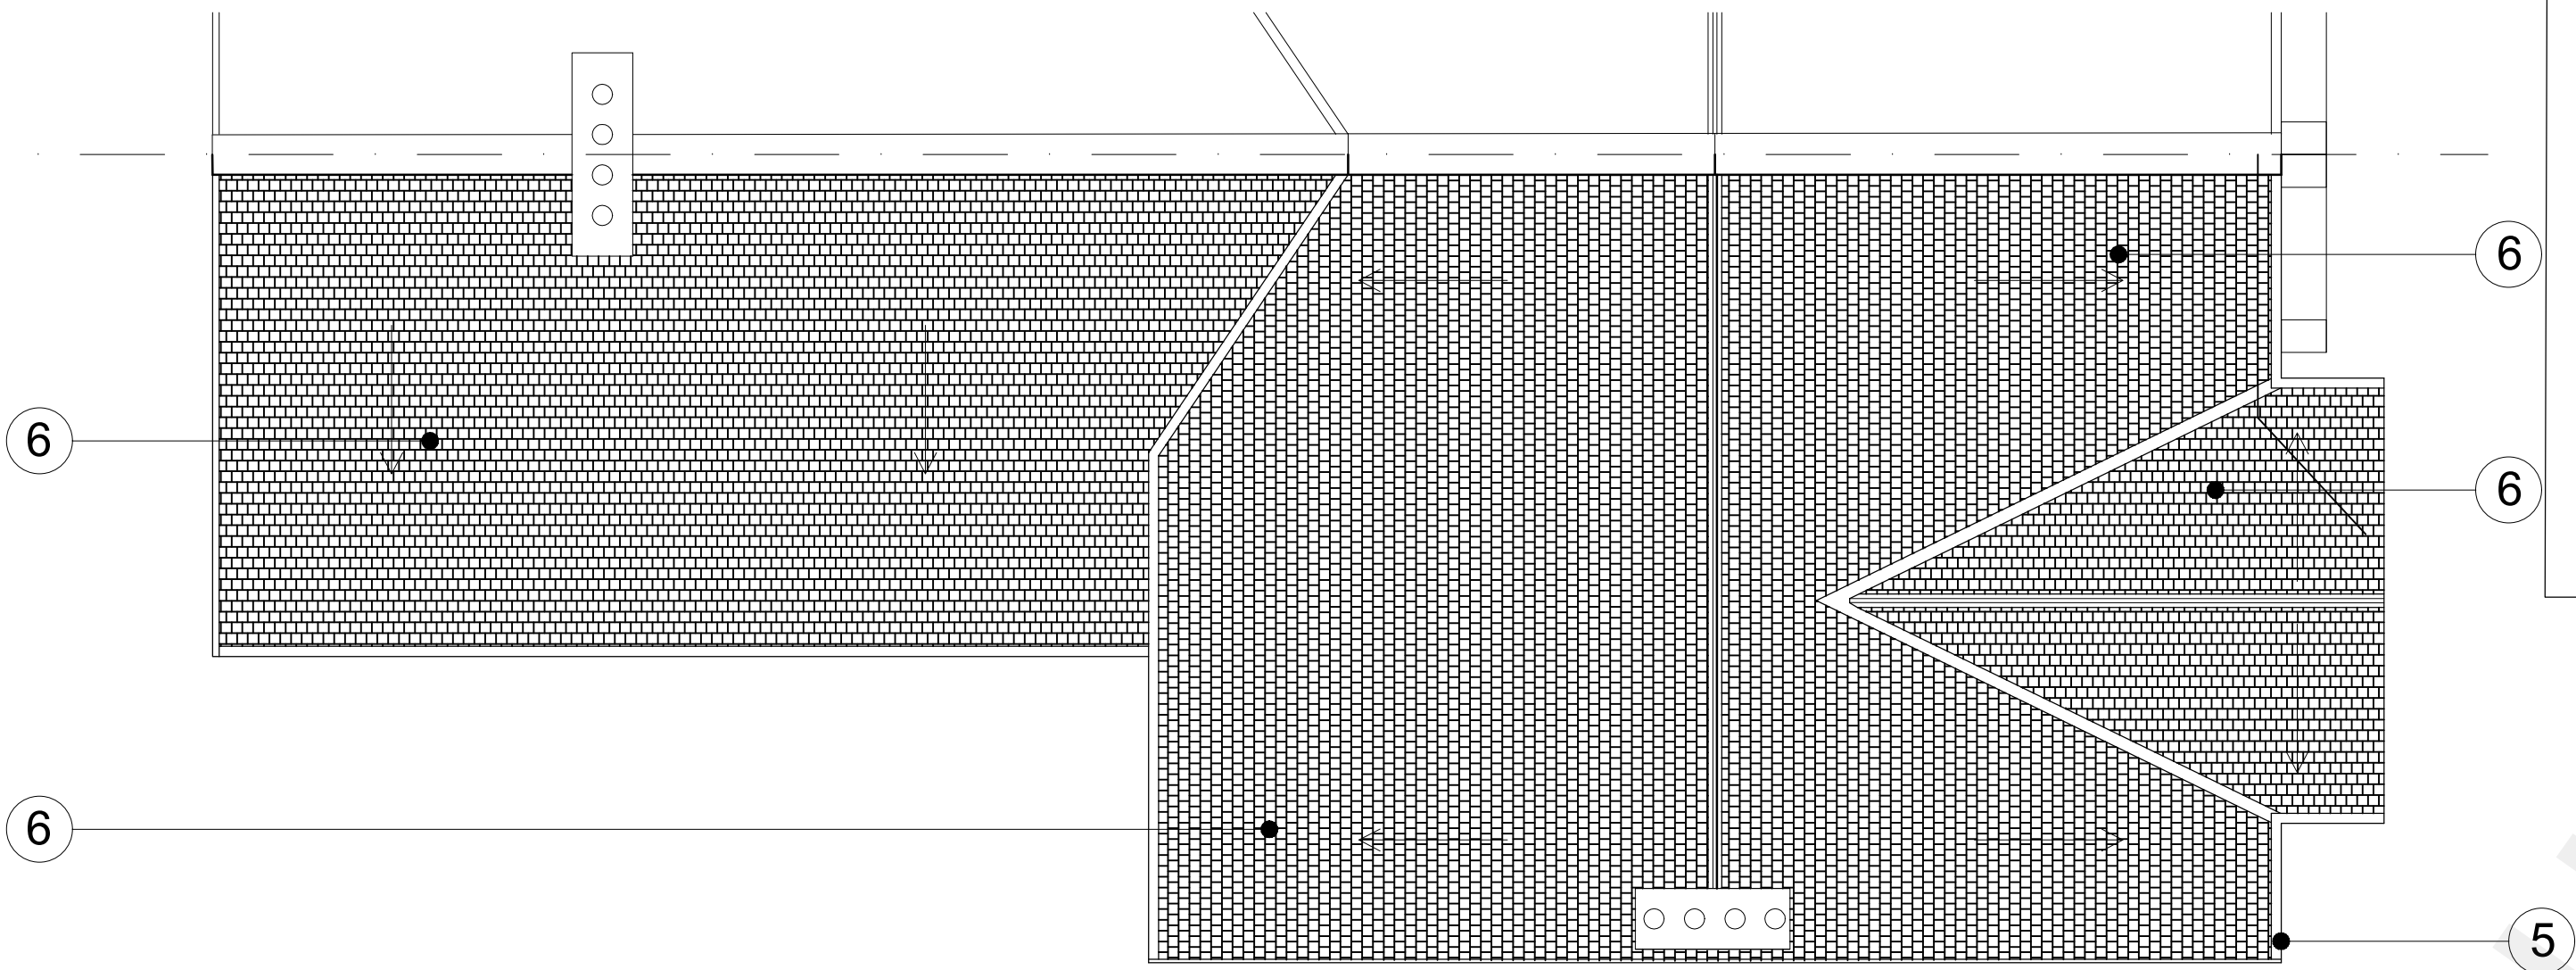


EXISTING ROOF PLAN
Scale 1:50

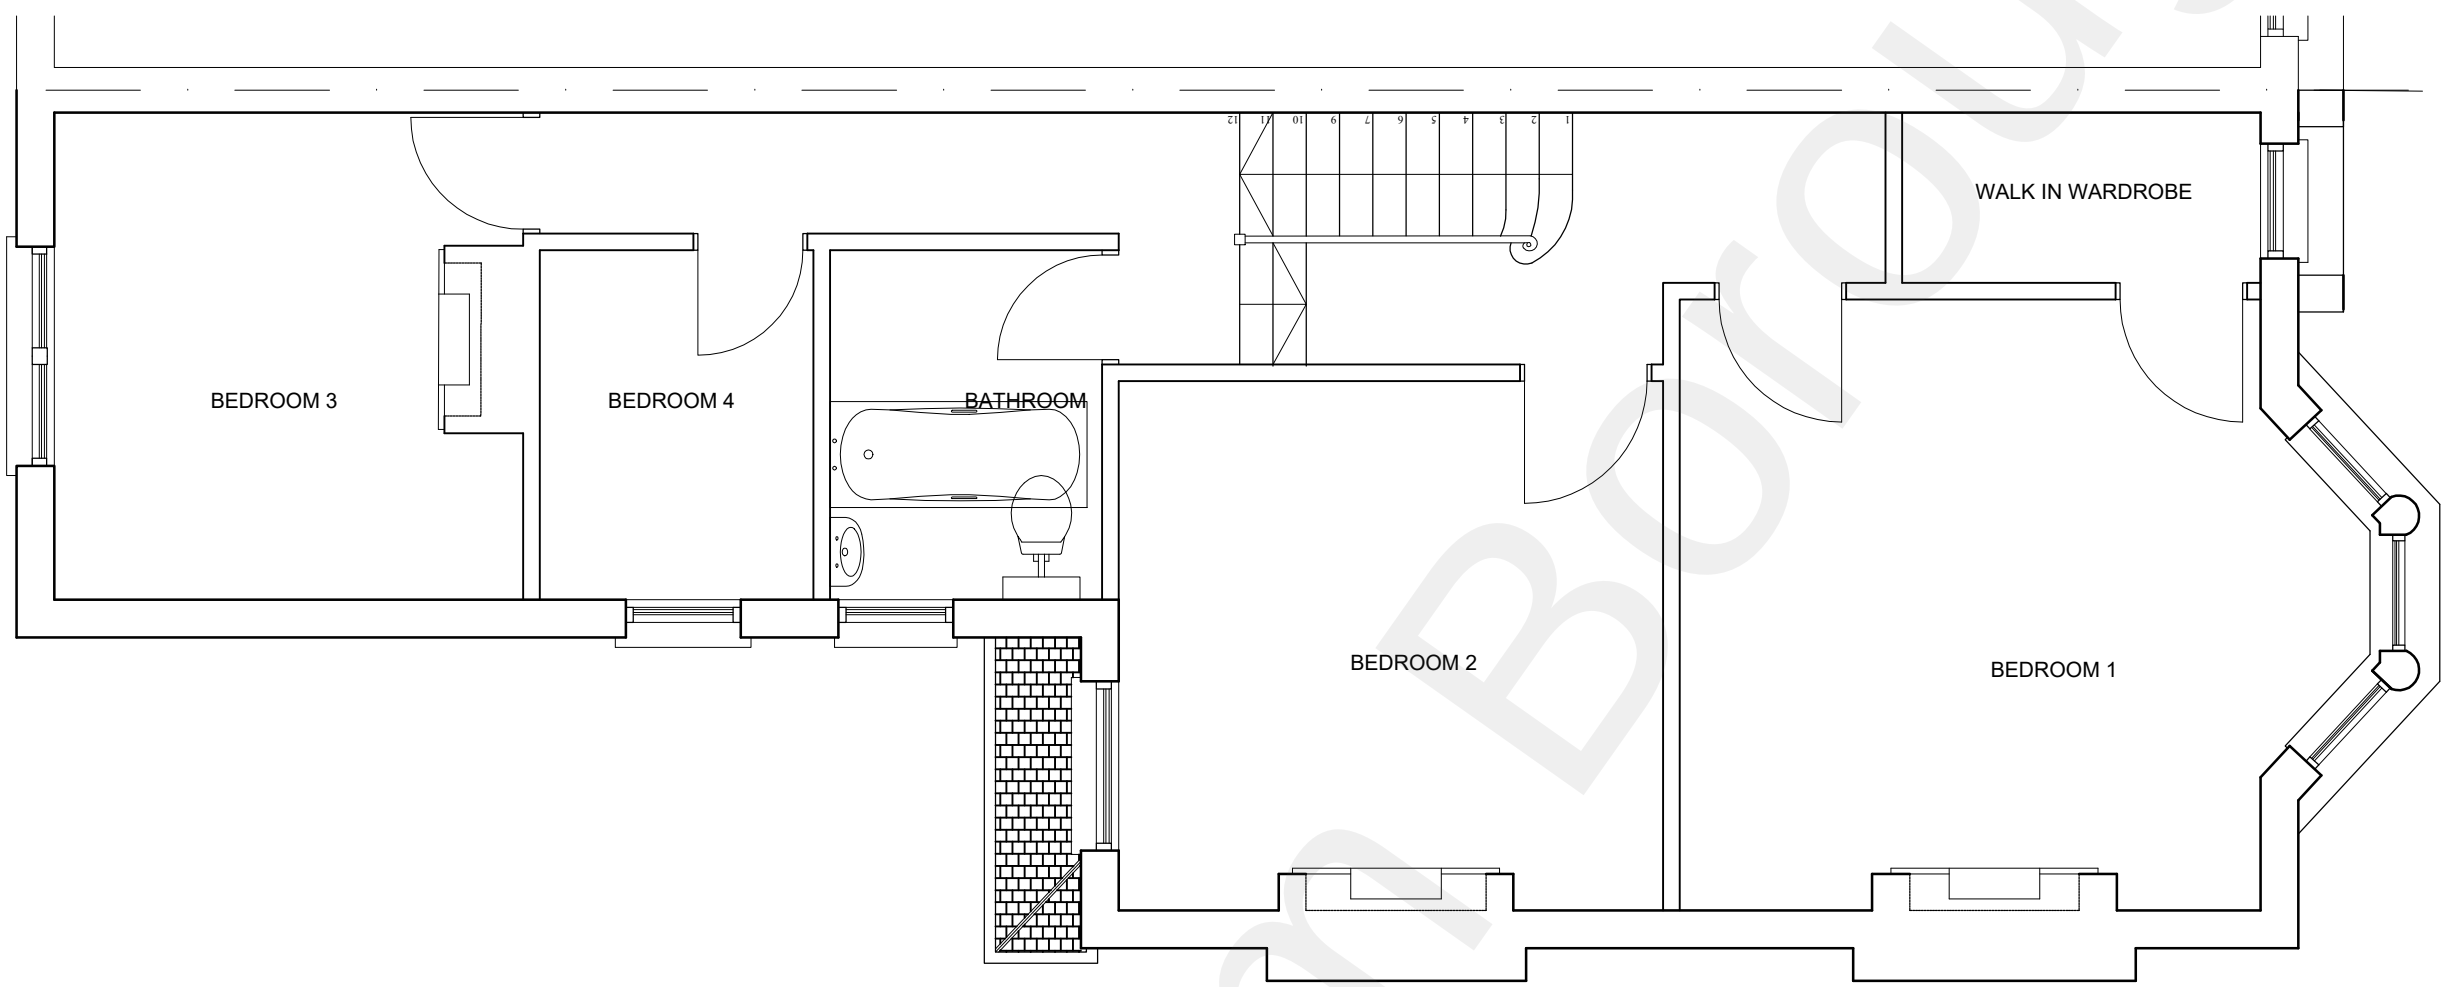

EXISTING FIRST FLOOR PLAN
Scale 1:50

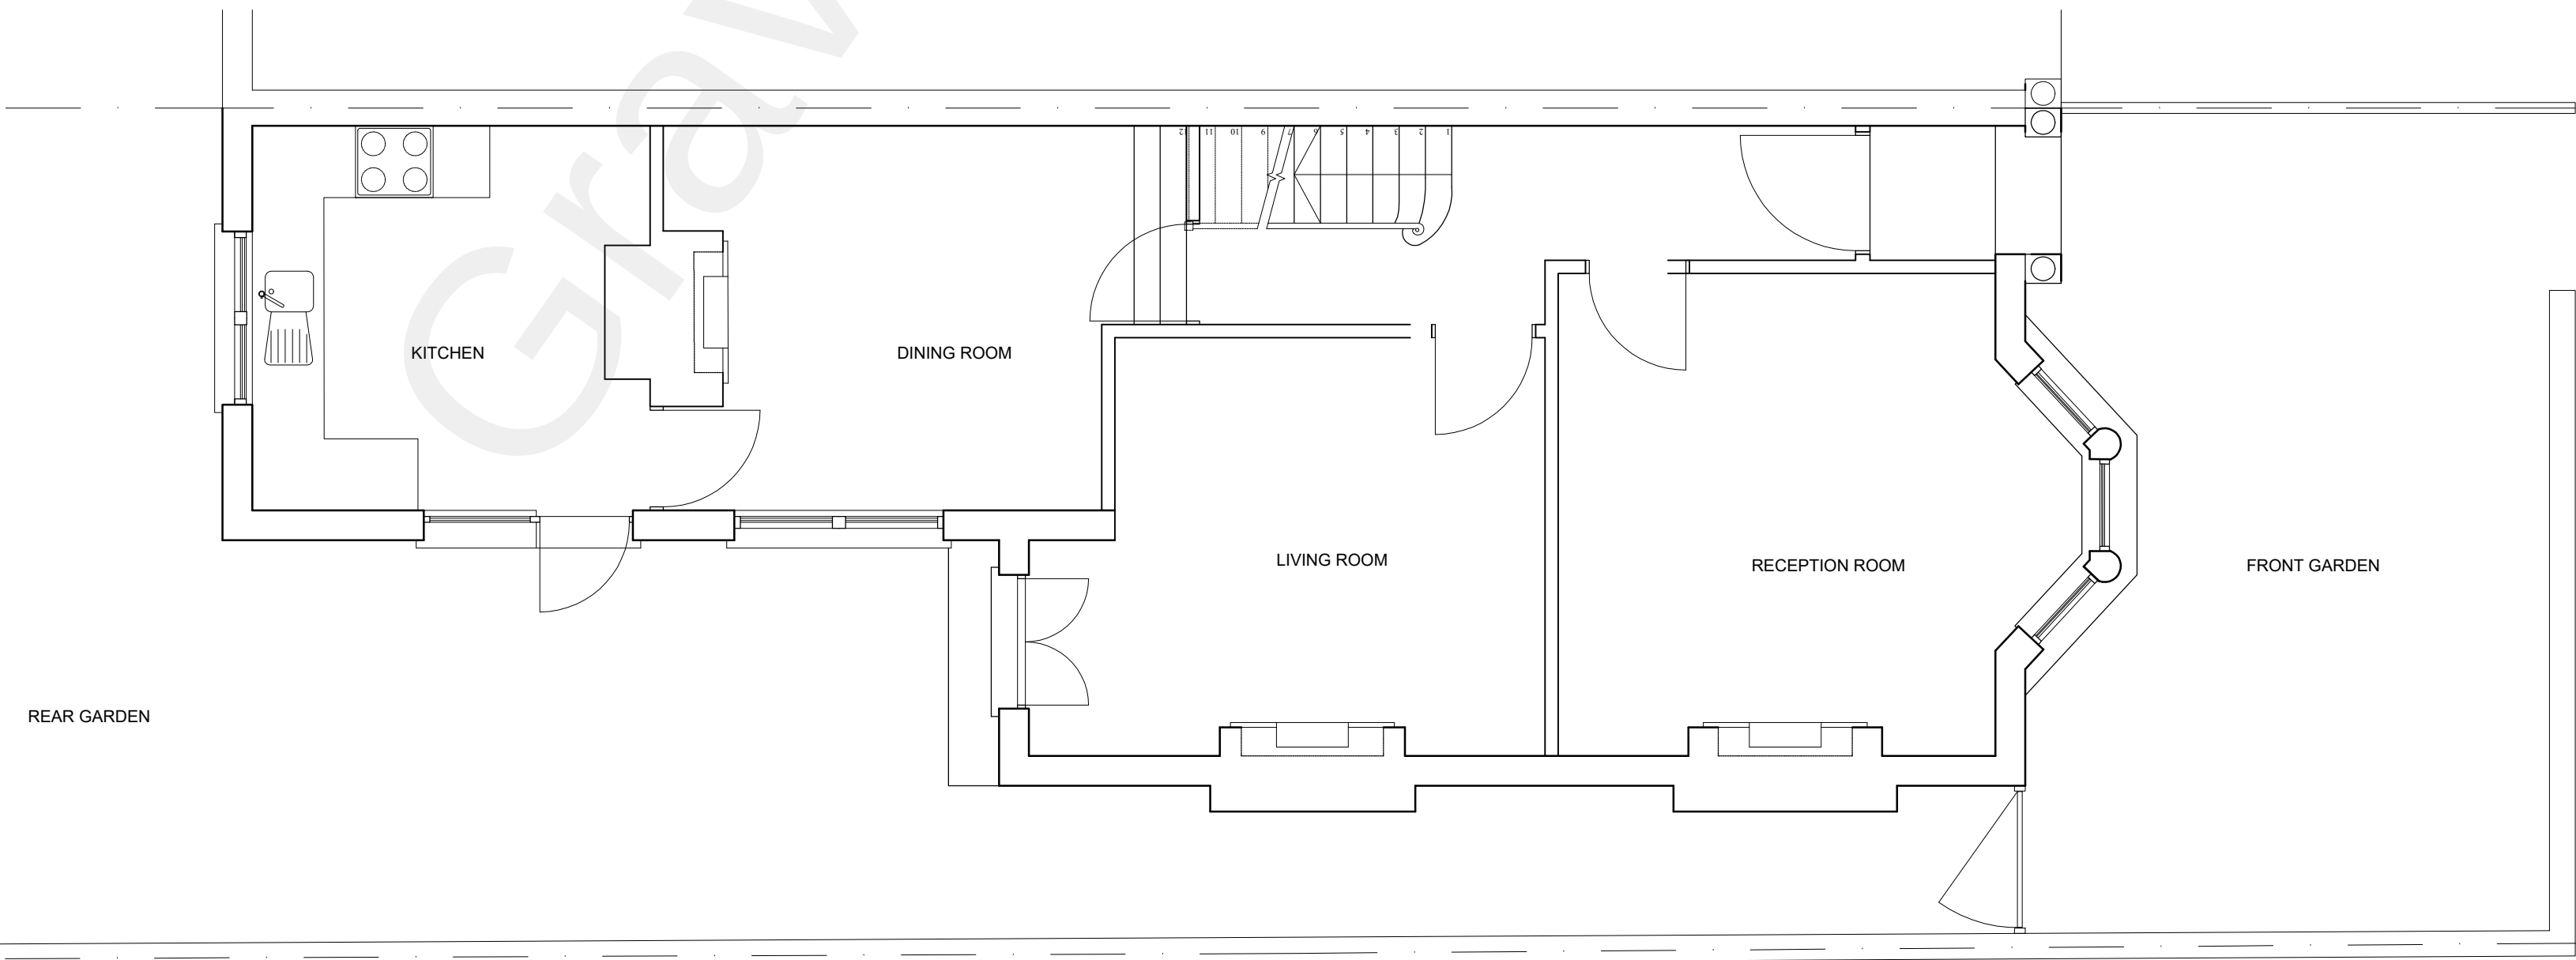

EXISTING GROUND FLOOR PLAN
Scale 1:50

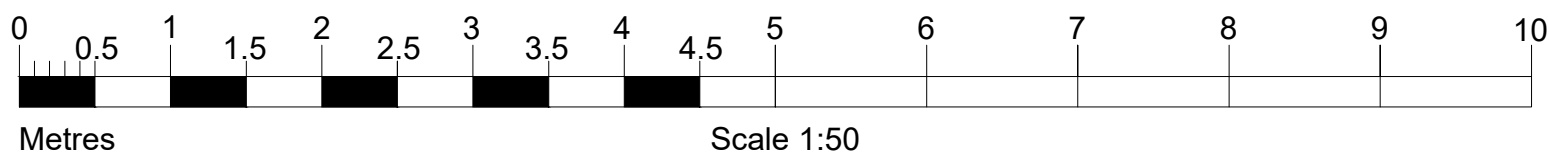

DO NOT SCALE FROM DRAWING
USE FIGURE DIMENSION ONLY

STATUS:
PLANNING

PROJECT:
16 LENNOX ROAD EAST
DWG. TITLE:
EXISTING
FLOOR PLAN LAYOUTS
DWG. No: PL-002 Rev-00
SCALE 1:50 @ A1