



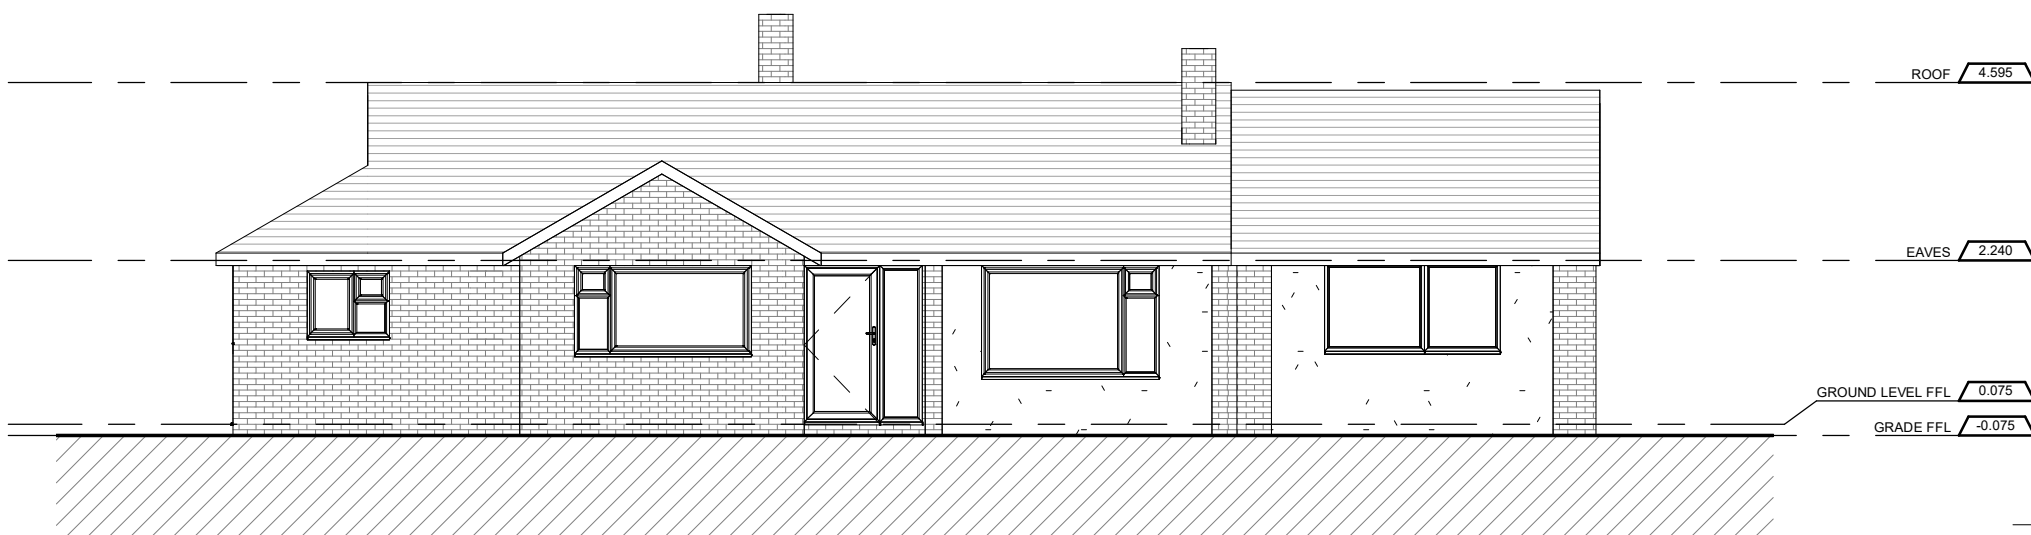


SOUTH ELEVATION 6  
1 : 100

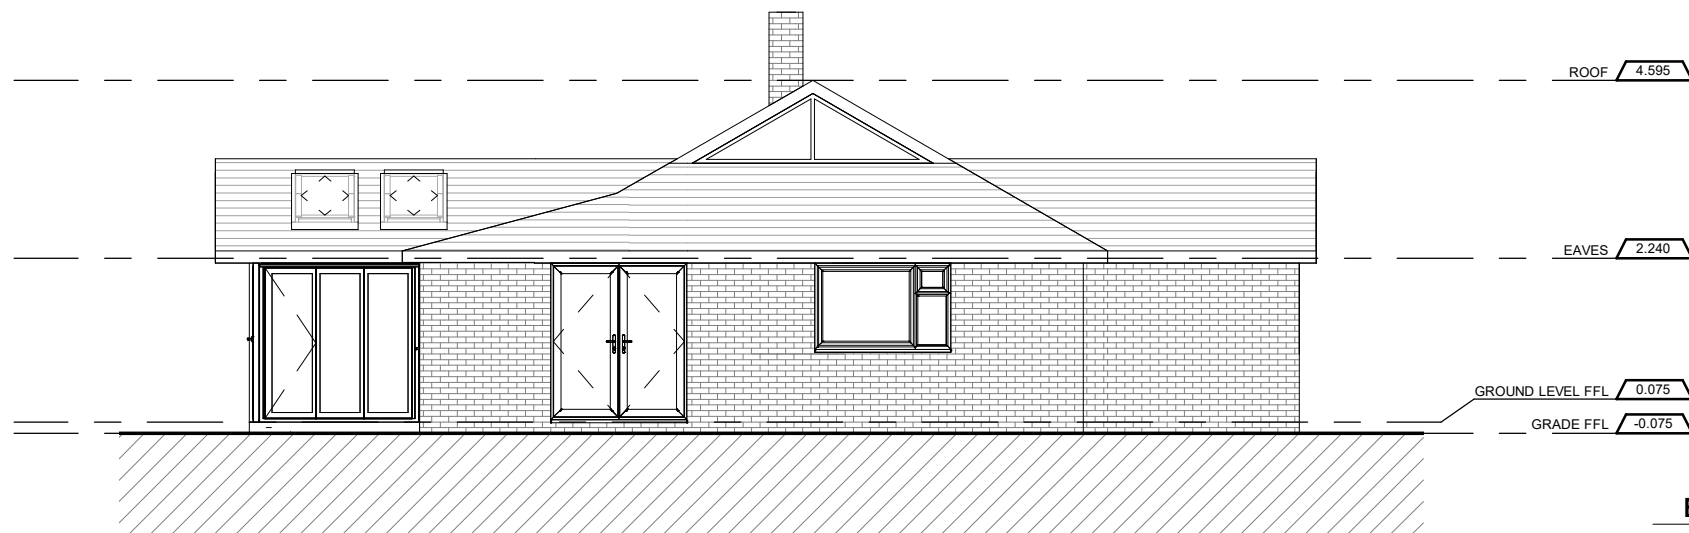


NORTH ELEVATION 5  
1 : 100




EAST ELEVATION 4  
1 : 100

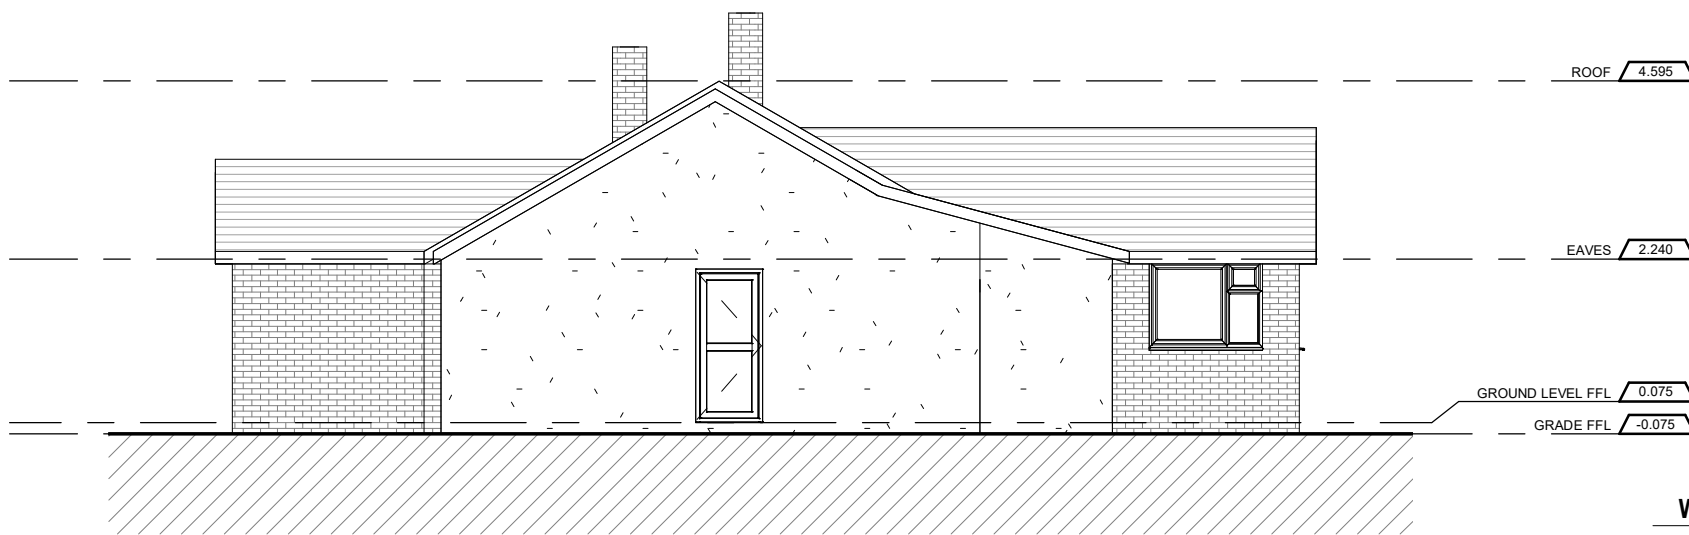

WEST ELEVATION 3  
1 : 100

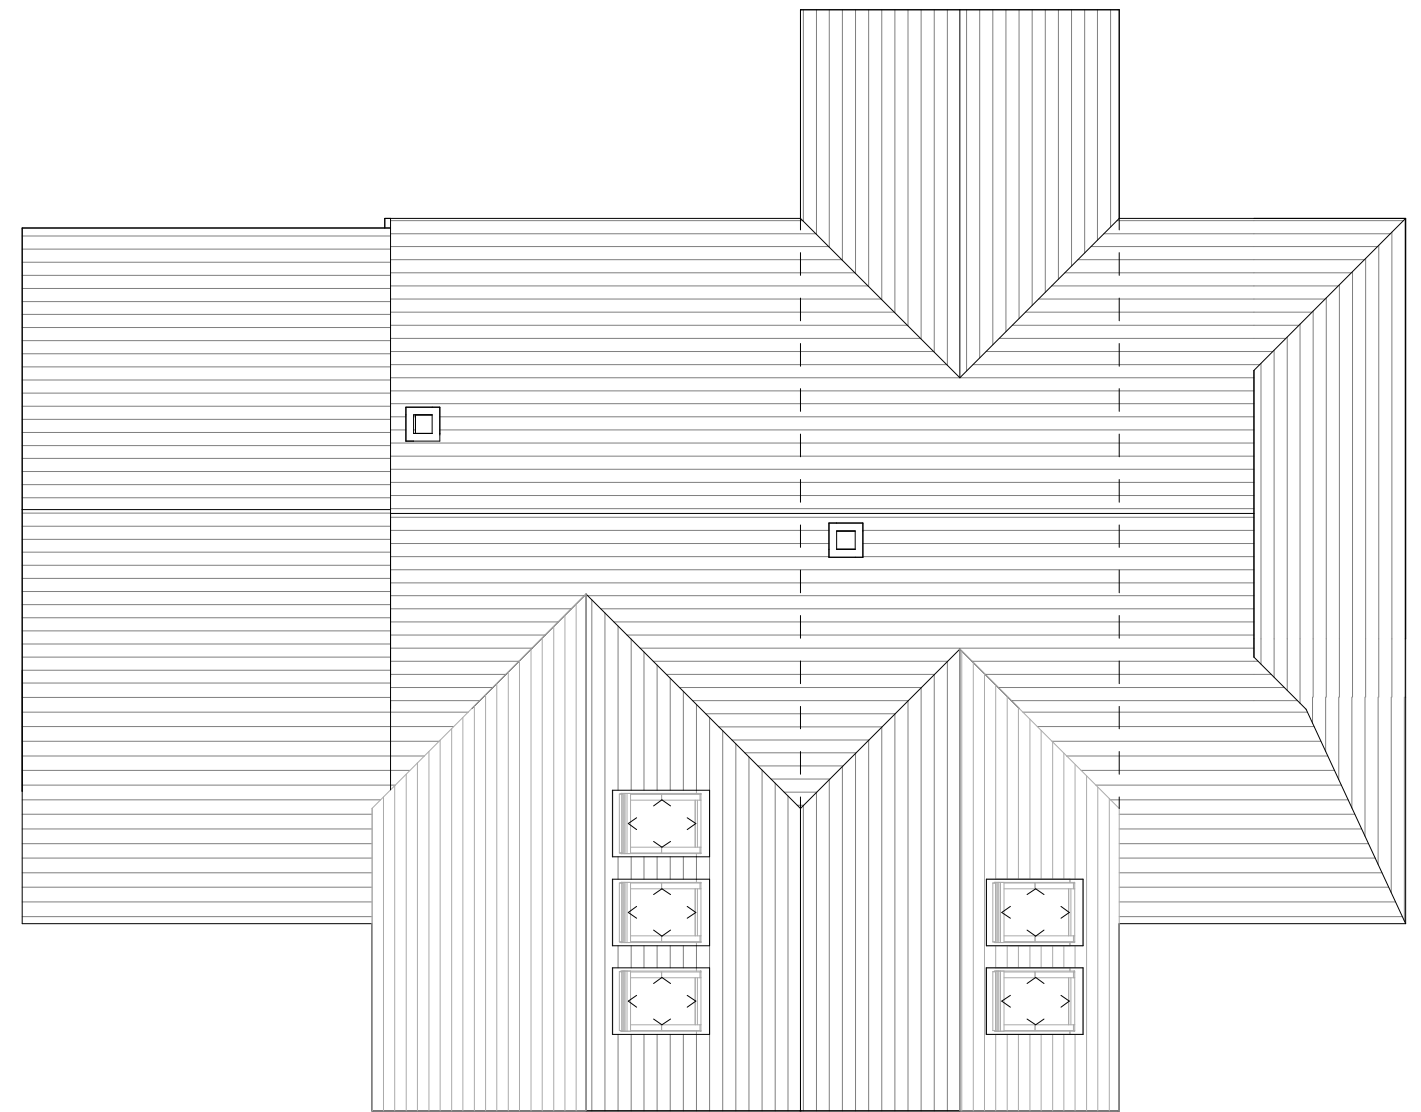

ROOF PLAN 2  
1 : 100

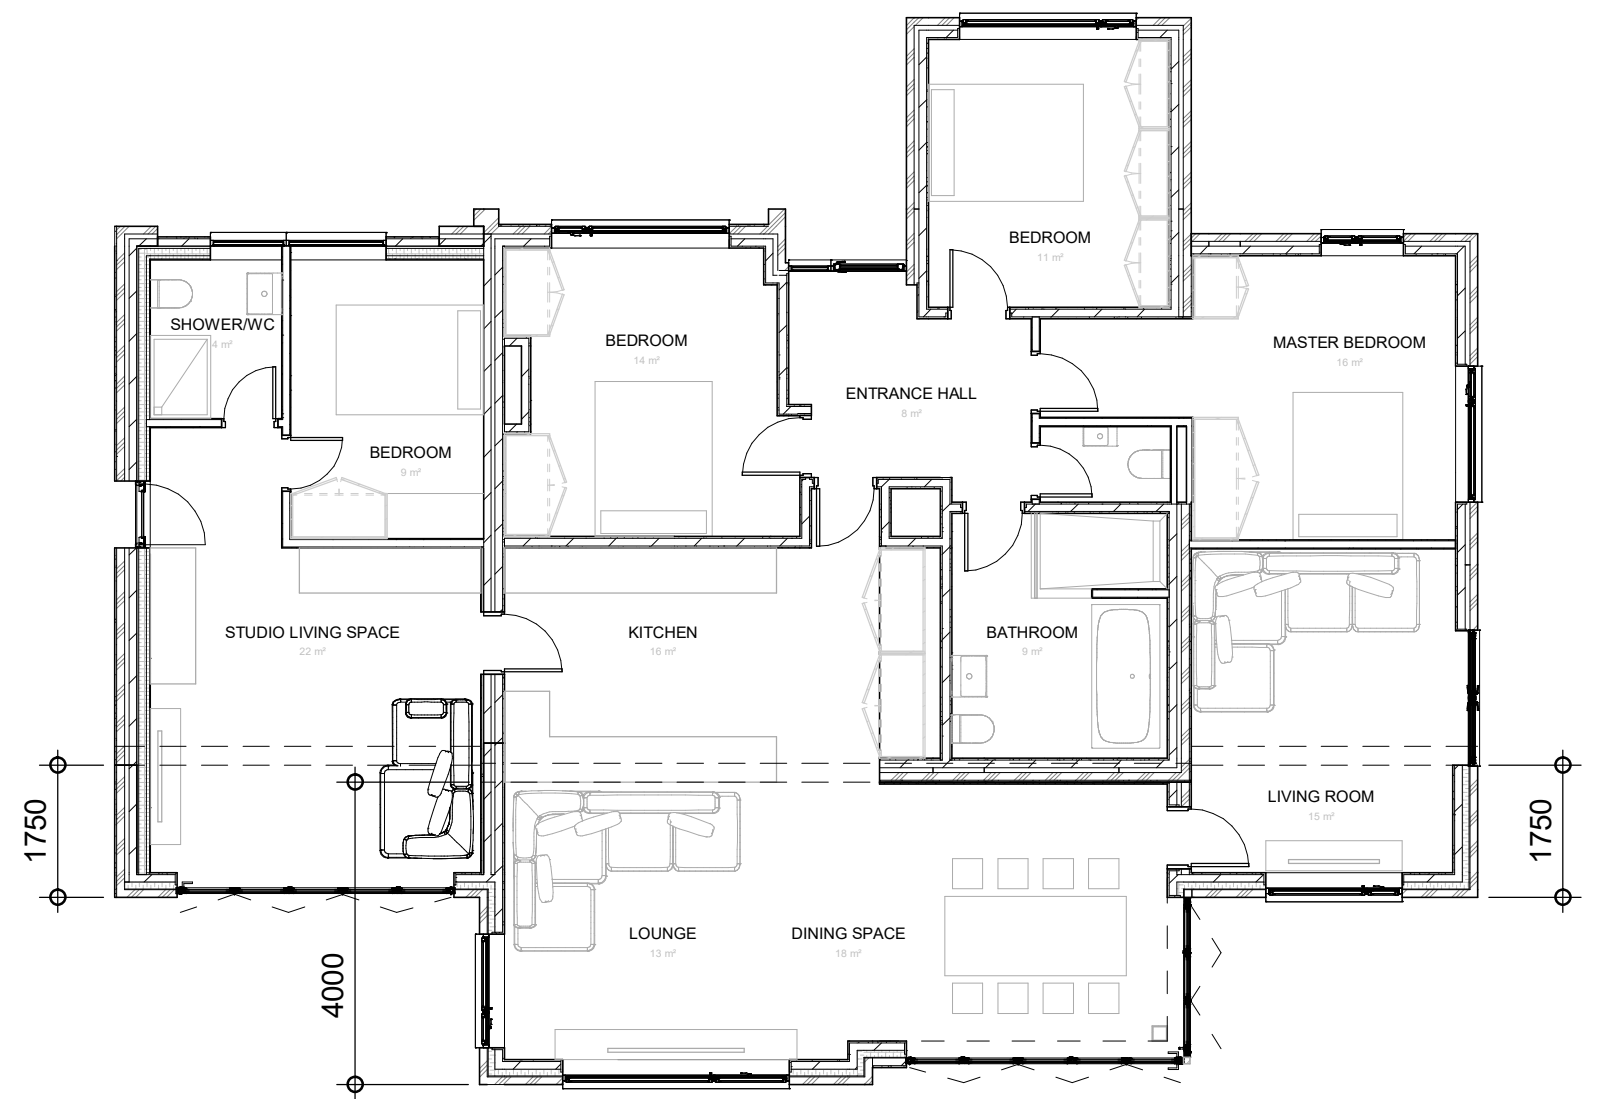


GROUND FLOOR PLAN 1  
1 : 100

NOTES

1. DO NOT SCALE DRAWINGS. DIMENSIONS GOVERN.
2. ALL DIMENSIONS ARE IN MILLIMETERS UNLESS NOTED OTHERWISE.
3. ALL DIMENSIONS SHALL BE VERIFIED ON SITE BEFORE PROCEEDING.
4. THE AUTHOR SHALL BE NOTIFIED IN WRITING OF ANY DISCREPANCIES.
5. THIS DRAWING IS PROTECTED BY COPYRIGHT.

PROJECT  
EXTENSION &  
REMODEL

CLIENT  
DAN DILLON

 

REVISIONS

| No. | Description           | Date        |
|-----|-----------------------|-------------|
| 02  |                       |             |
| 01  |                       |             |
| 00  | FOR PLANNING APPROVAL | 05 AUG 2024 |


DRAWING TITLE

PROPOSED DRAWINGS

PROJECT NO  
2404

SCALE @ A2  
1 : 100

GRAPHIC  
SCALE

 

DATE  
05 AUG 2024

DRAWING NO

DRAWN BY  
JDP

PA003

REVISION  
NO 00