


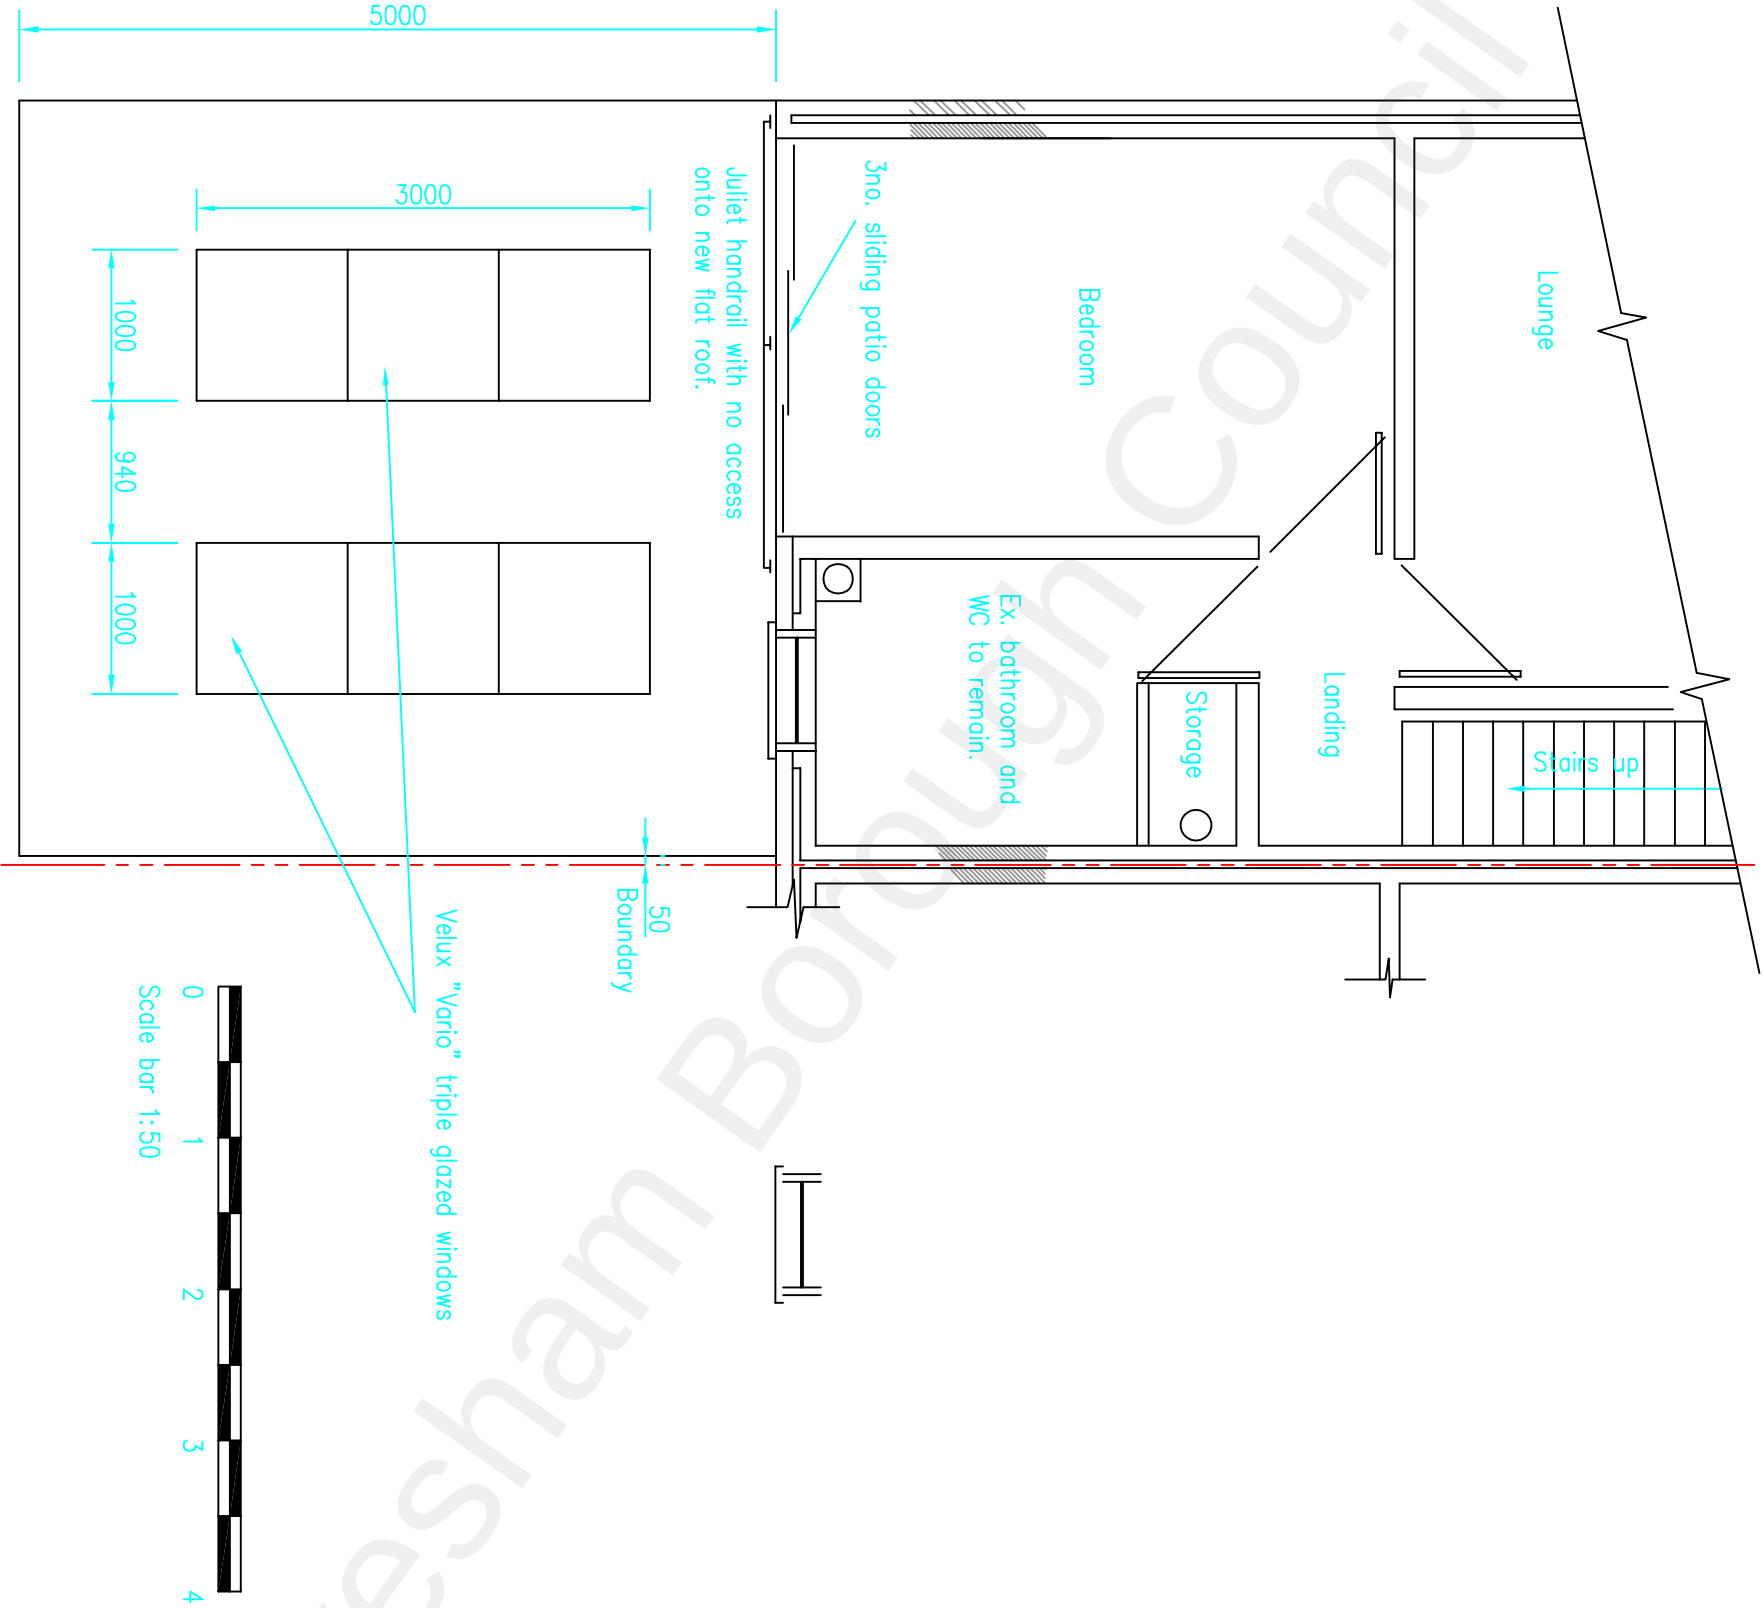

General Notes and Specification

1. All notated dimensions are to be taken in preference to scaled dimensions.
2. All dimensions must be checked on site before fabrication.
3. Materials and workmanship shall be to the best of their respective kind and in accordance with all the current British Standards and Codes of Practice, Statutory Authority and Manufacturers specifications.
4. All material specifications to be to the approval of the Local Planning Authority.
5. At start of works accurately determine boundary location to ensure no encroachment over and accurately locate any drain runs.

Rev	Date	By	Chk	Comment

Client			Mr and Mrs M Bishop
Project Title			15A Bull Lane Higham Rochester Kent ME3 7LT
Drawing Title			Proposed single storey rear extension
Drawn by:	Scale:	Date:	
pld	1:50	Sept 21	
DLP Structural Consultant Ltd Lower Higham Kent			
Drawing No.	Rev.		
756BL/103			

Proposed flat roof plan