



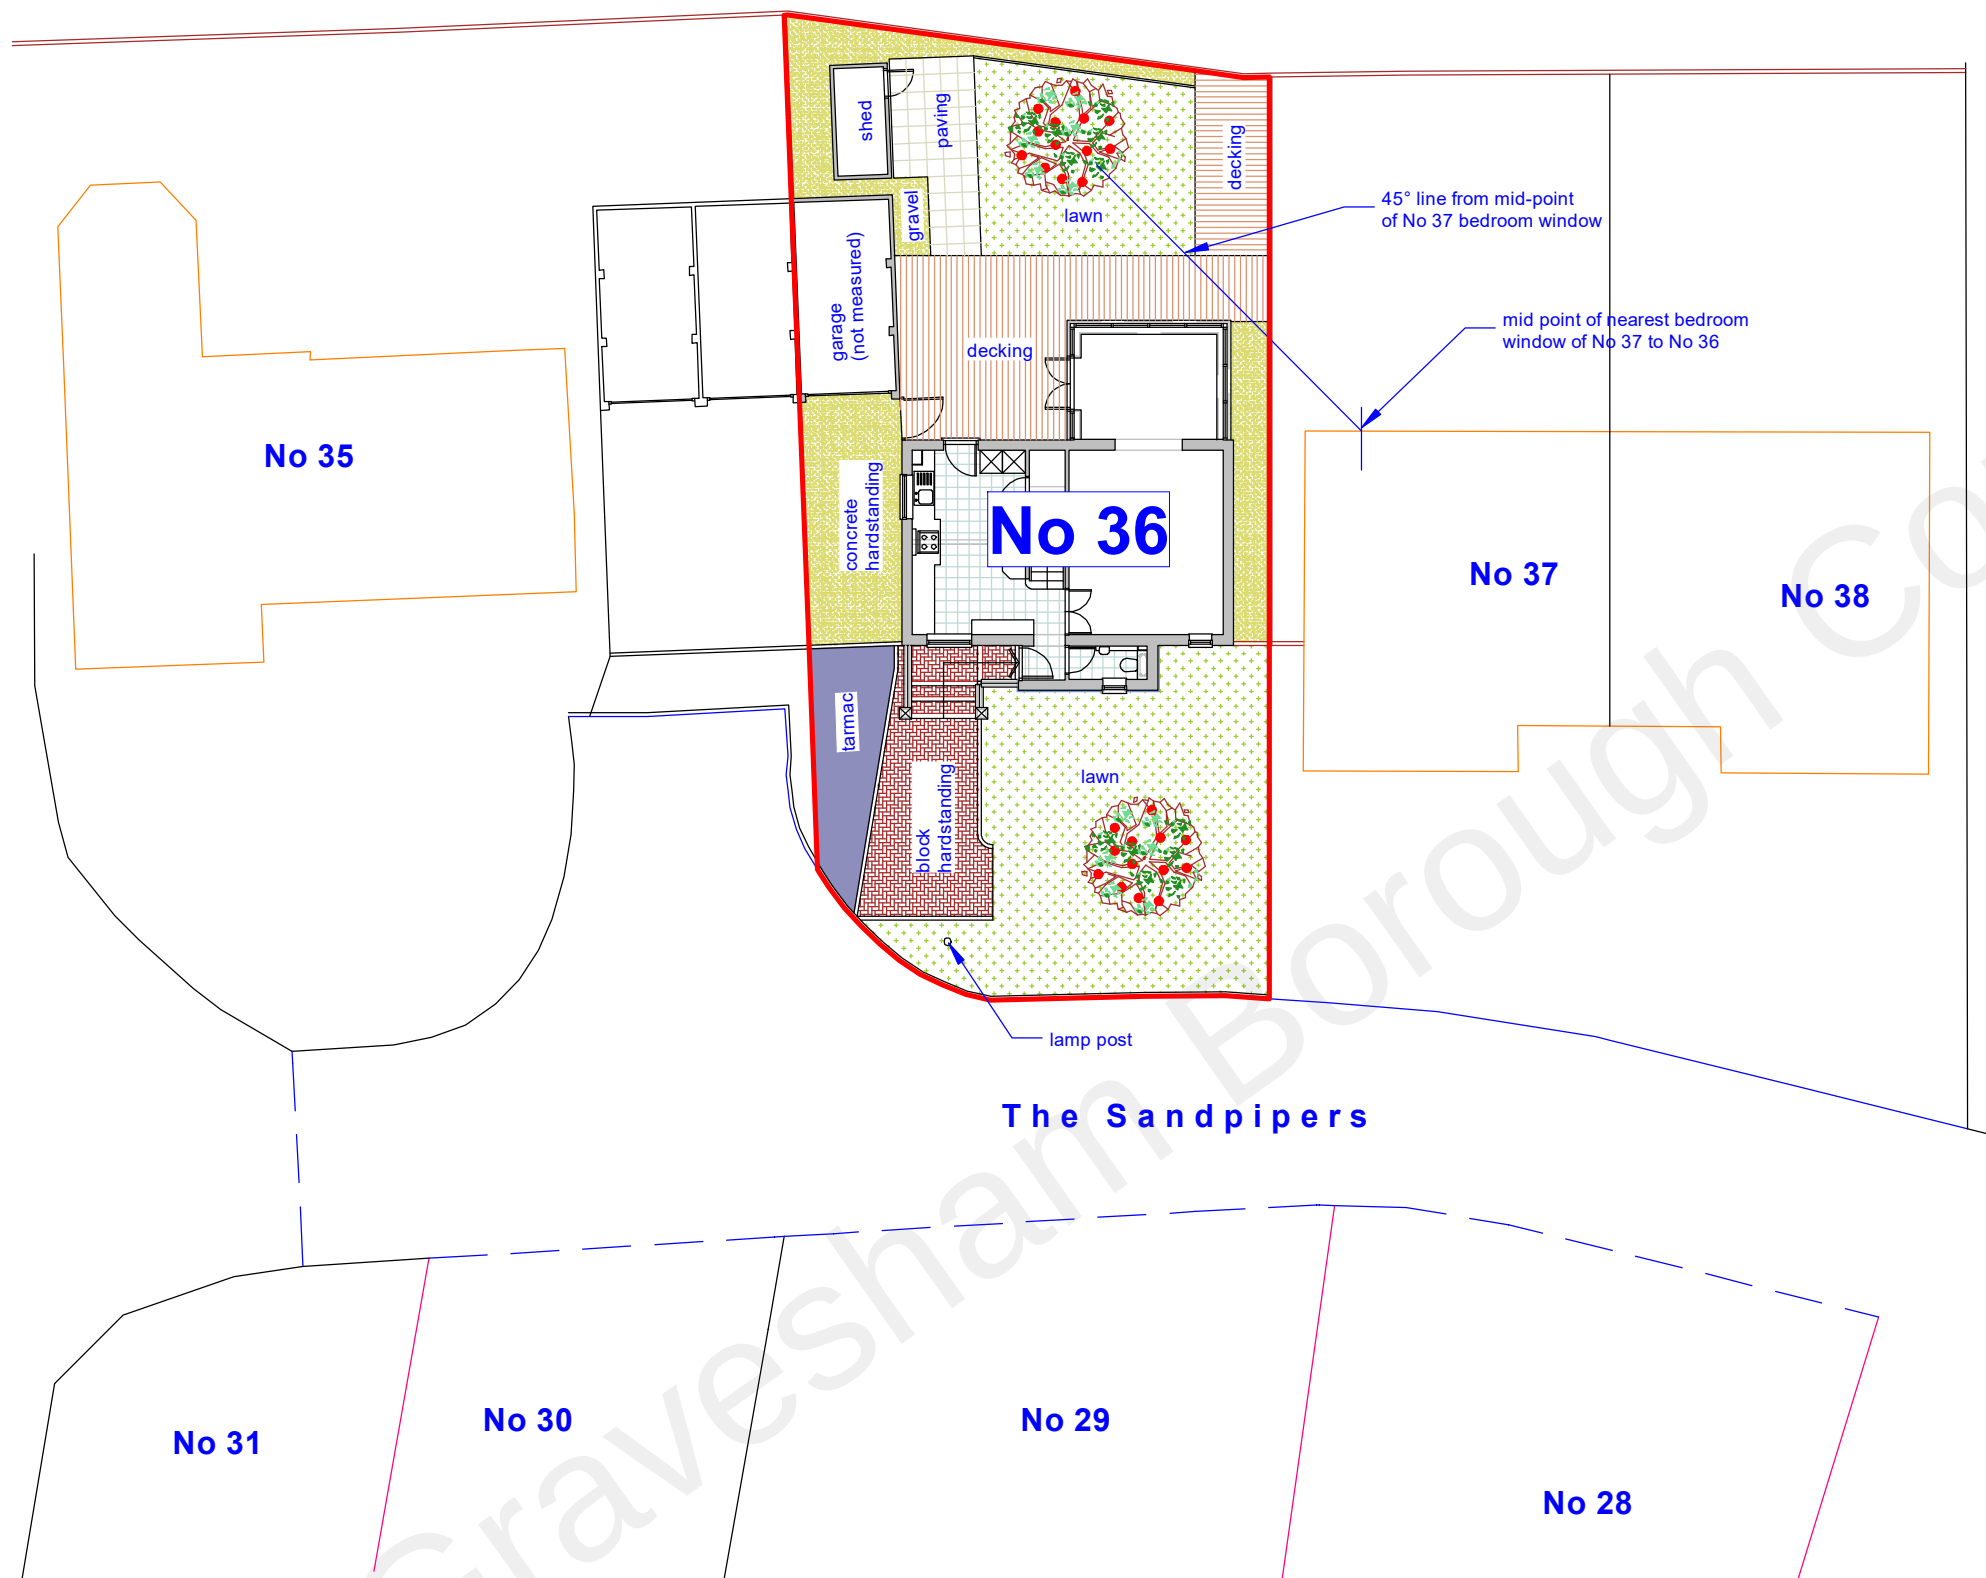

The Sandpipers

NORTH

This drawing prints A3 @ 1:200

 

SCHEME / SHEET		
36 The Sandpipers, Gravesend, Kent, DA12 5QB: Mr & Mrs A. Sanghera Site Plan As Existing		
SCALE	DATE	DRAWING NUMBER
1:200	June 2022	534/02
© This drawing remains the property of the Architect and may not be reproduced in whole or part without his written permission.		
JEREMY S. ISHERWOOD B. Sc. (hons), B. Arch. (Wales), R.I.B.A. Chartered Architect 34 Chalky Bank, Gravesend, Kent, DA11 7NY Telephone / Fax: 01474-533793		