





Proposed Side Elevation

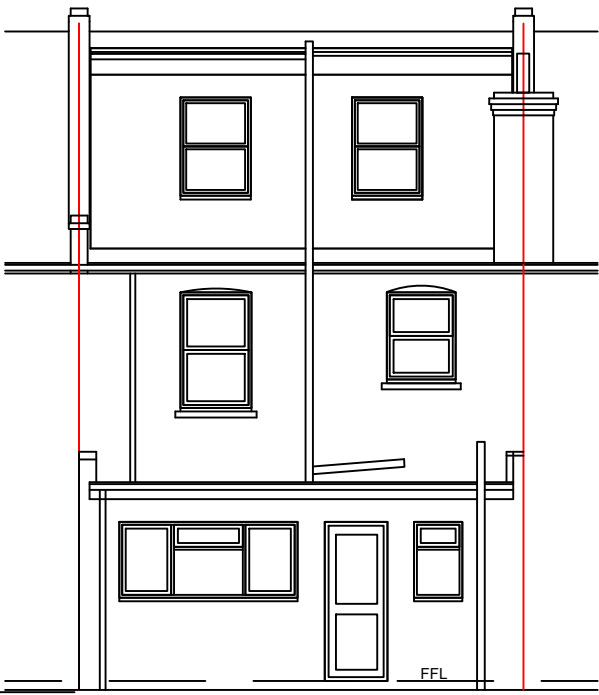


Proposed Rear Elevation




Proposed Front Elevation

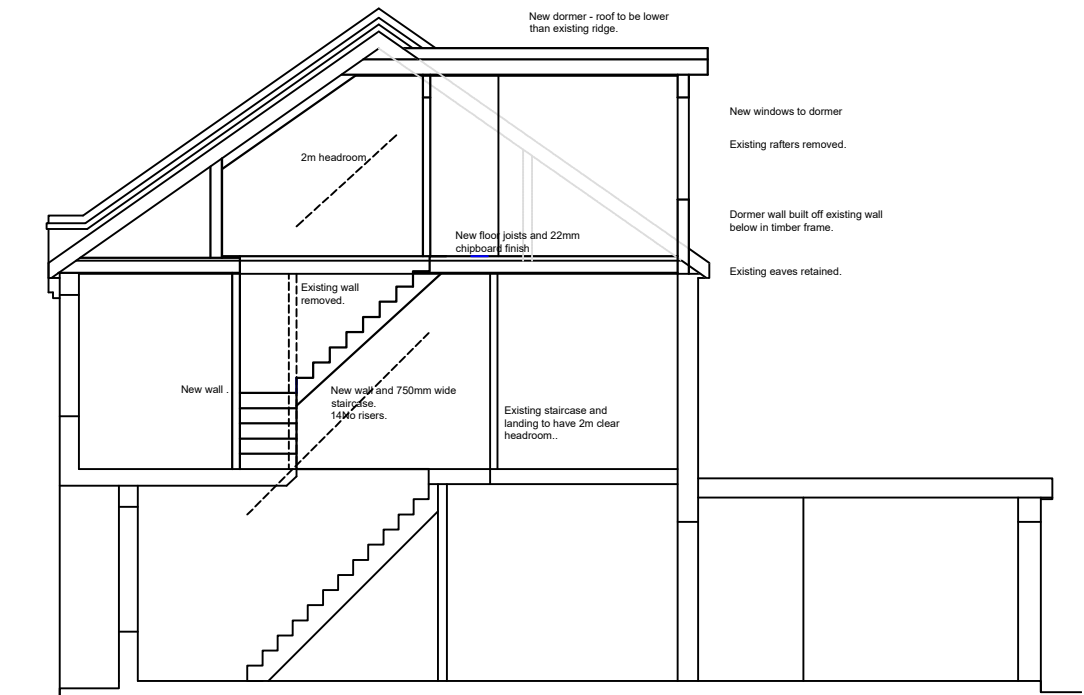


Proposed Section

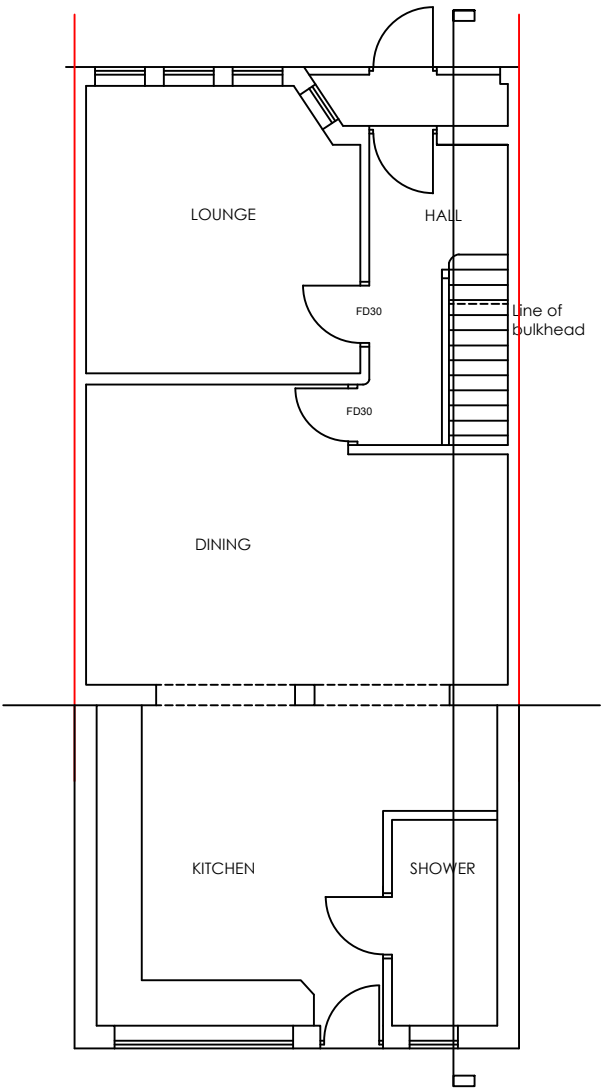


Proposed Ground Floor Plan.

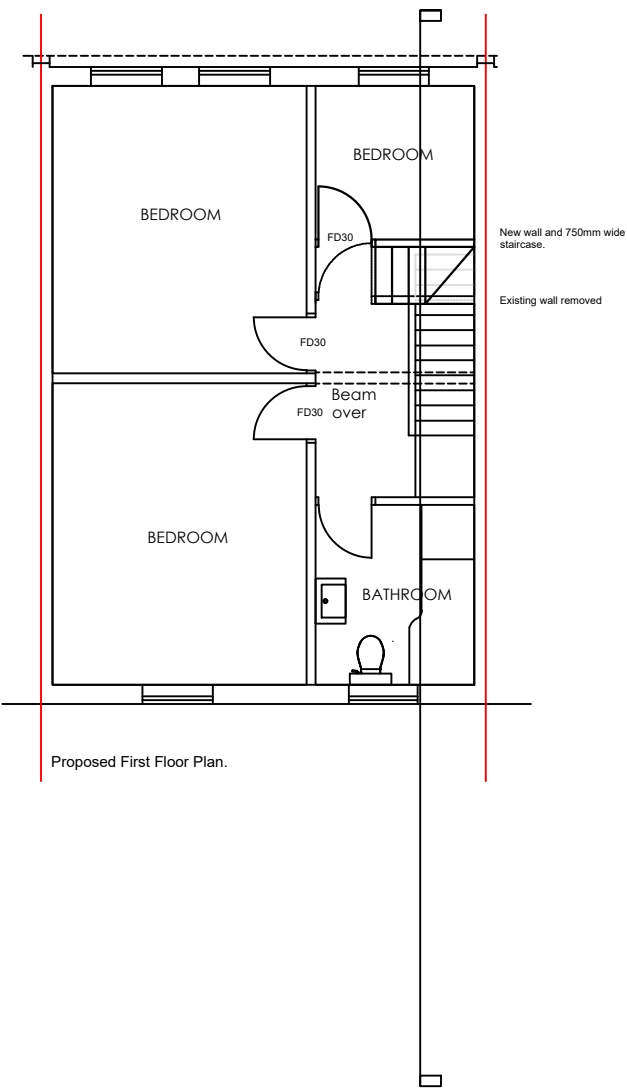

Proposed First Floor Plan.

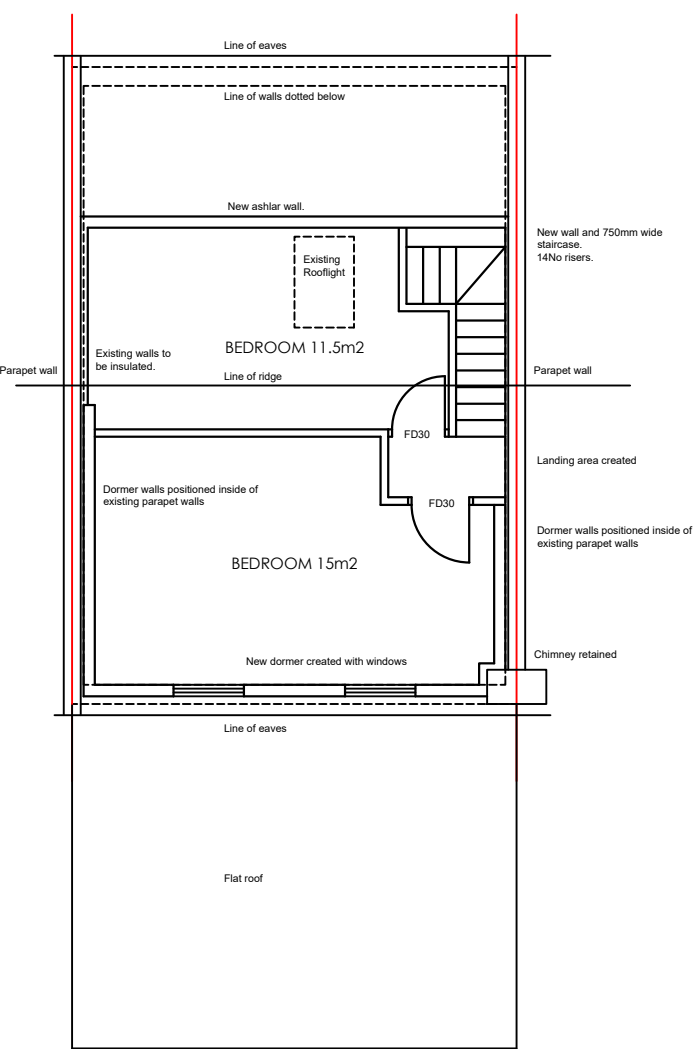

Proposed Roof Plan.

 

Scale Bar at 1:100

Revision	Date	Description

Status
PLANNING

Mark | Carter
ASSOCIATES

Architectural
Design

design studio
priestfield stadium gillingham kent ME7 4DD
tel 01634 304700
e mail: markcarter.associates@gmail.com

Client
GURJEET SARAI

Drawing Title
PROPOSED FLOOR PLANS AND ELEVATION

Project Title
LOFT CONVERSION AT
No20 LENNOX AVENUE

Scale 1:100 at A3	Date NOV 25	Drawn MC
----------------------	----------------	-------------

Drawing No 3584 - 003	Rev B
--------------------------	----------