




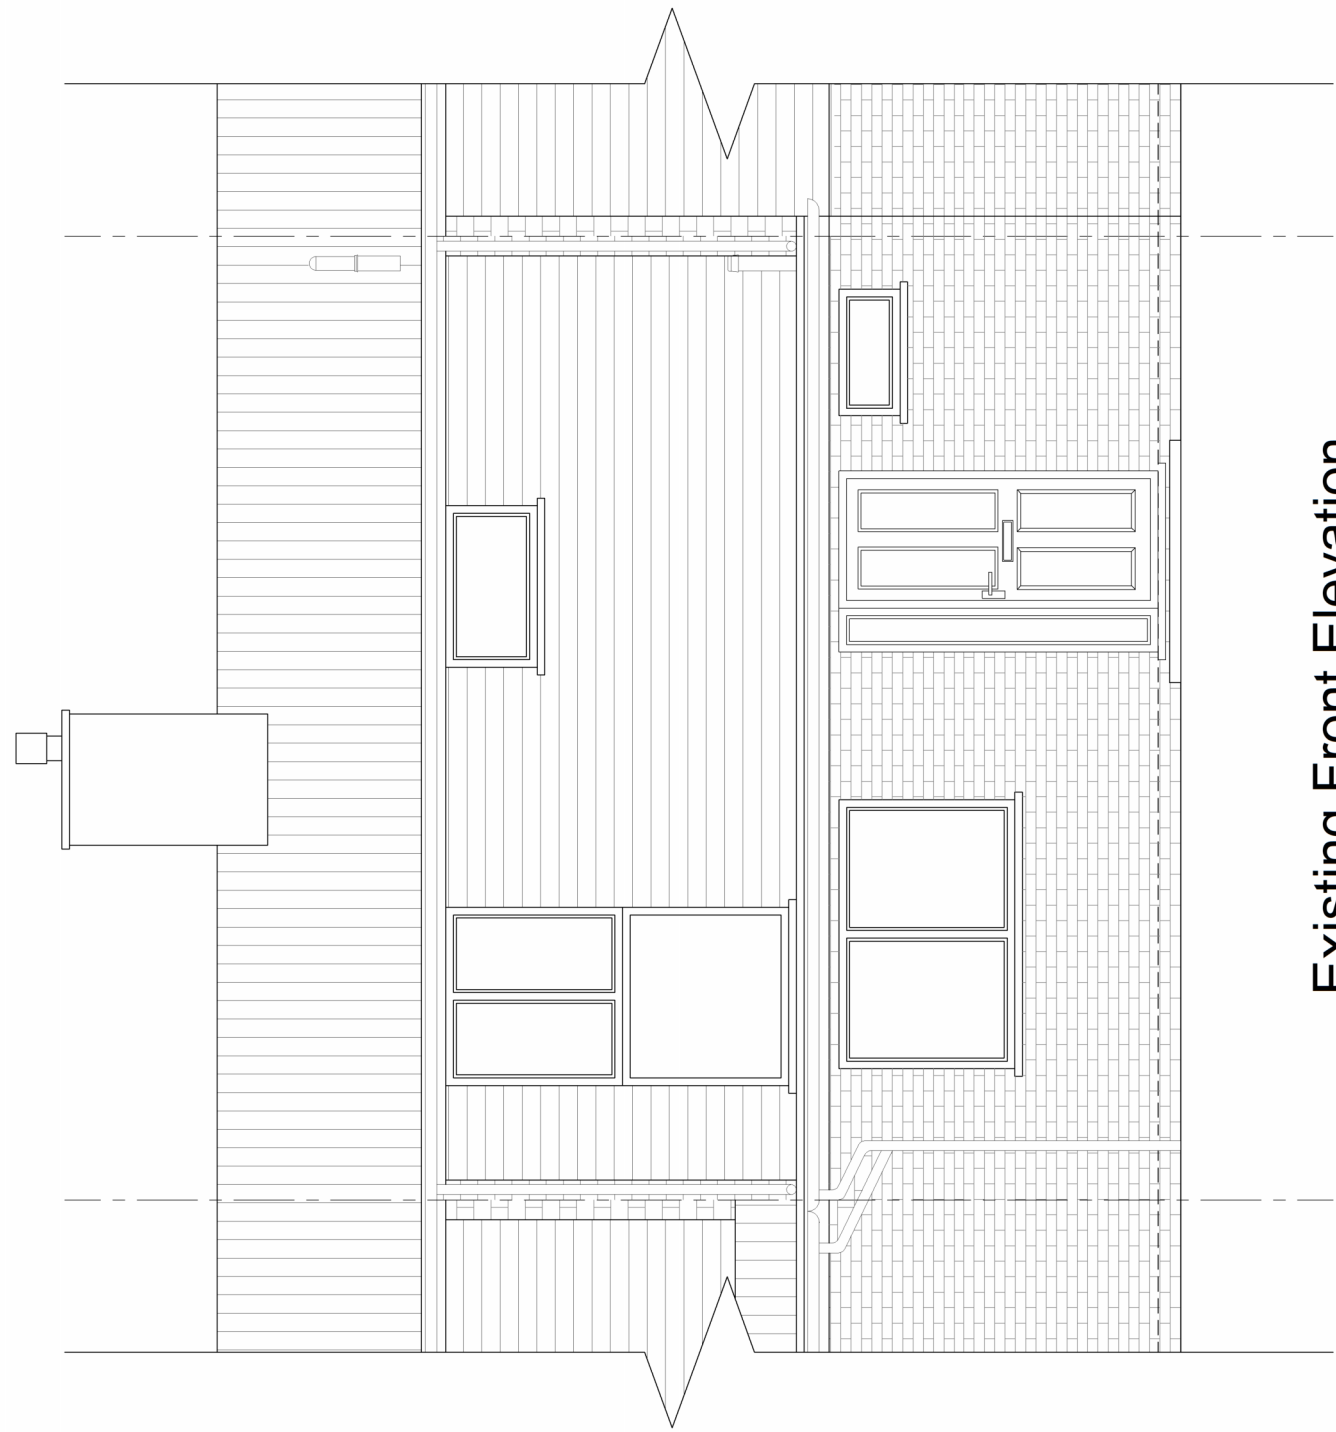


Existing Front Elevation

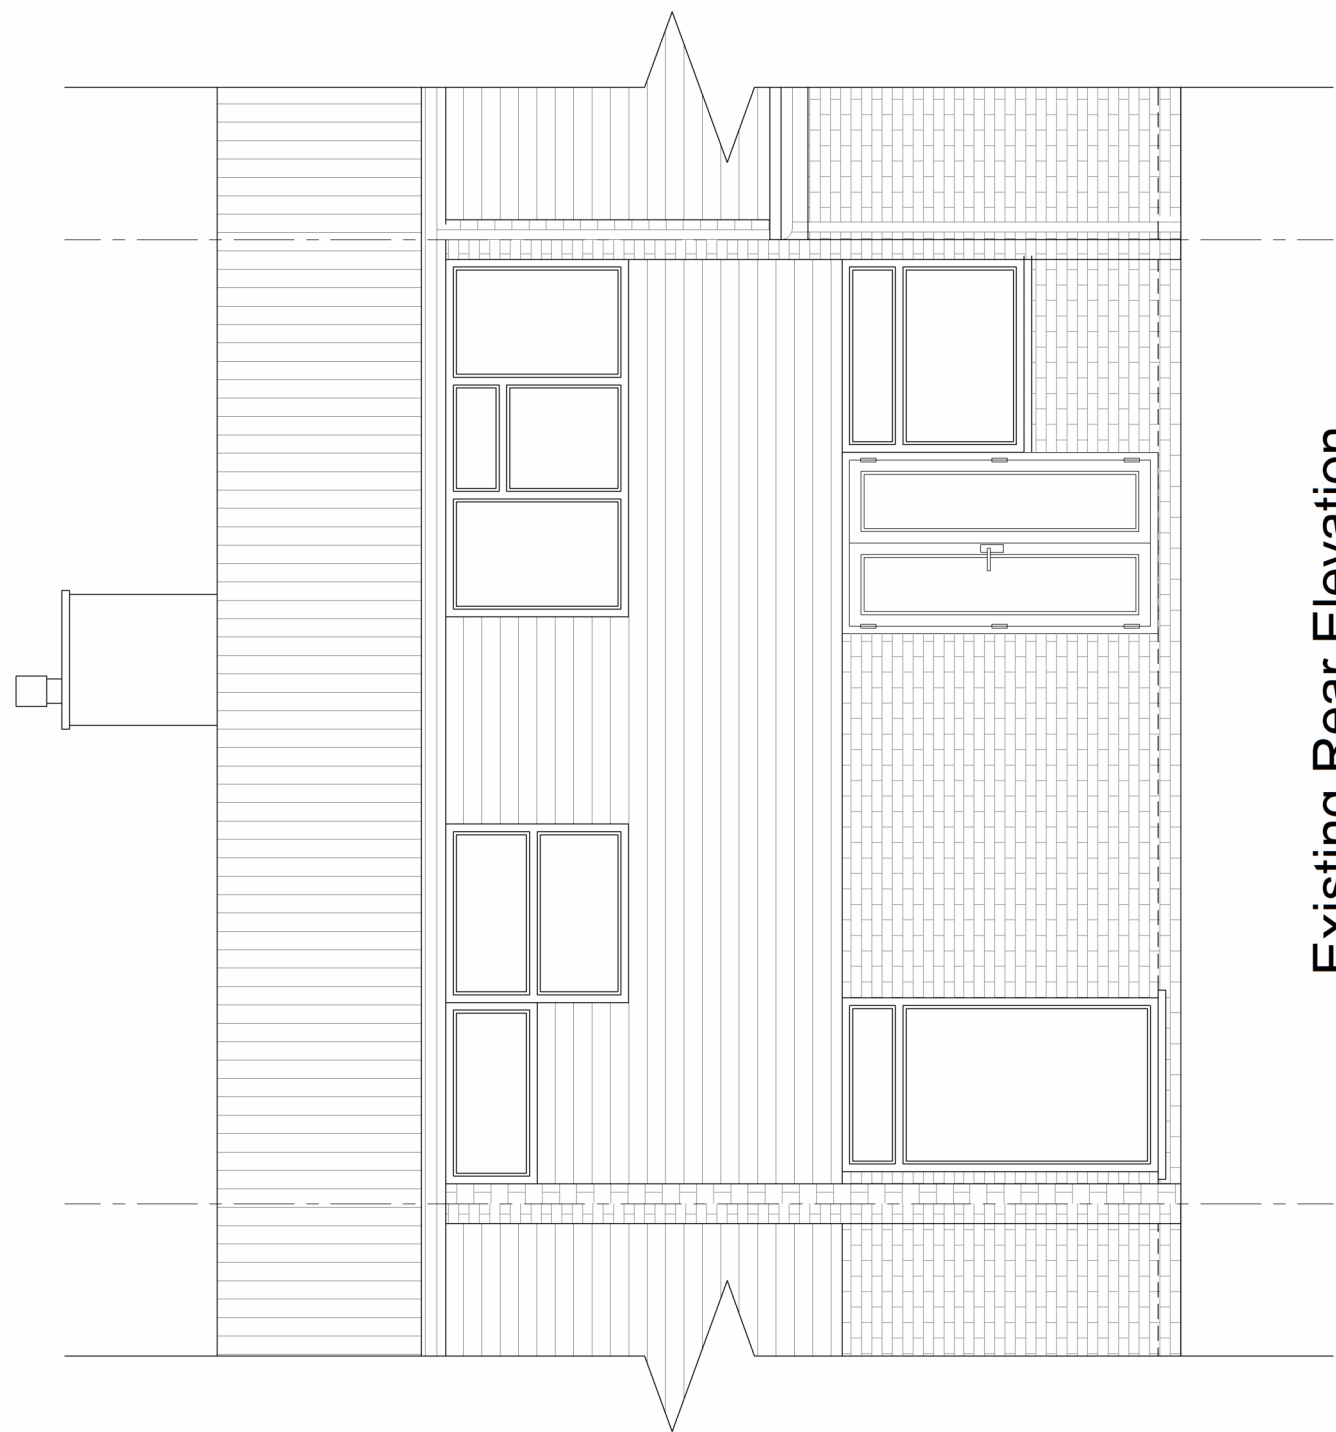


Existing Rear Elevation

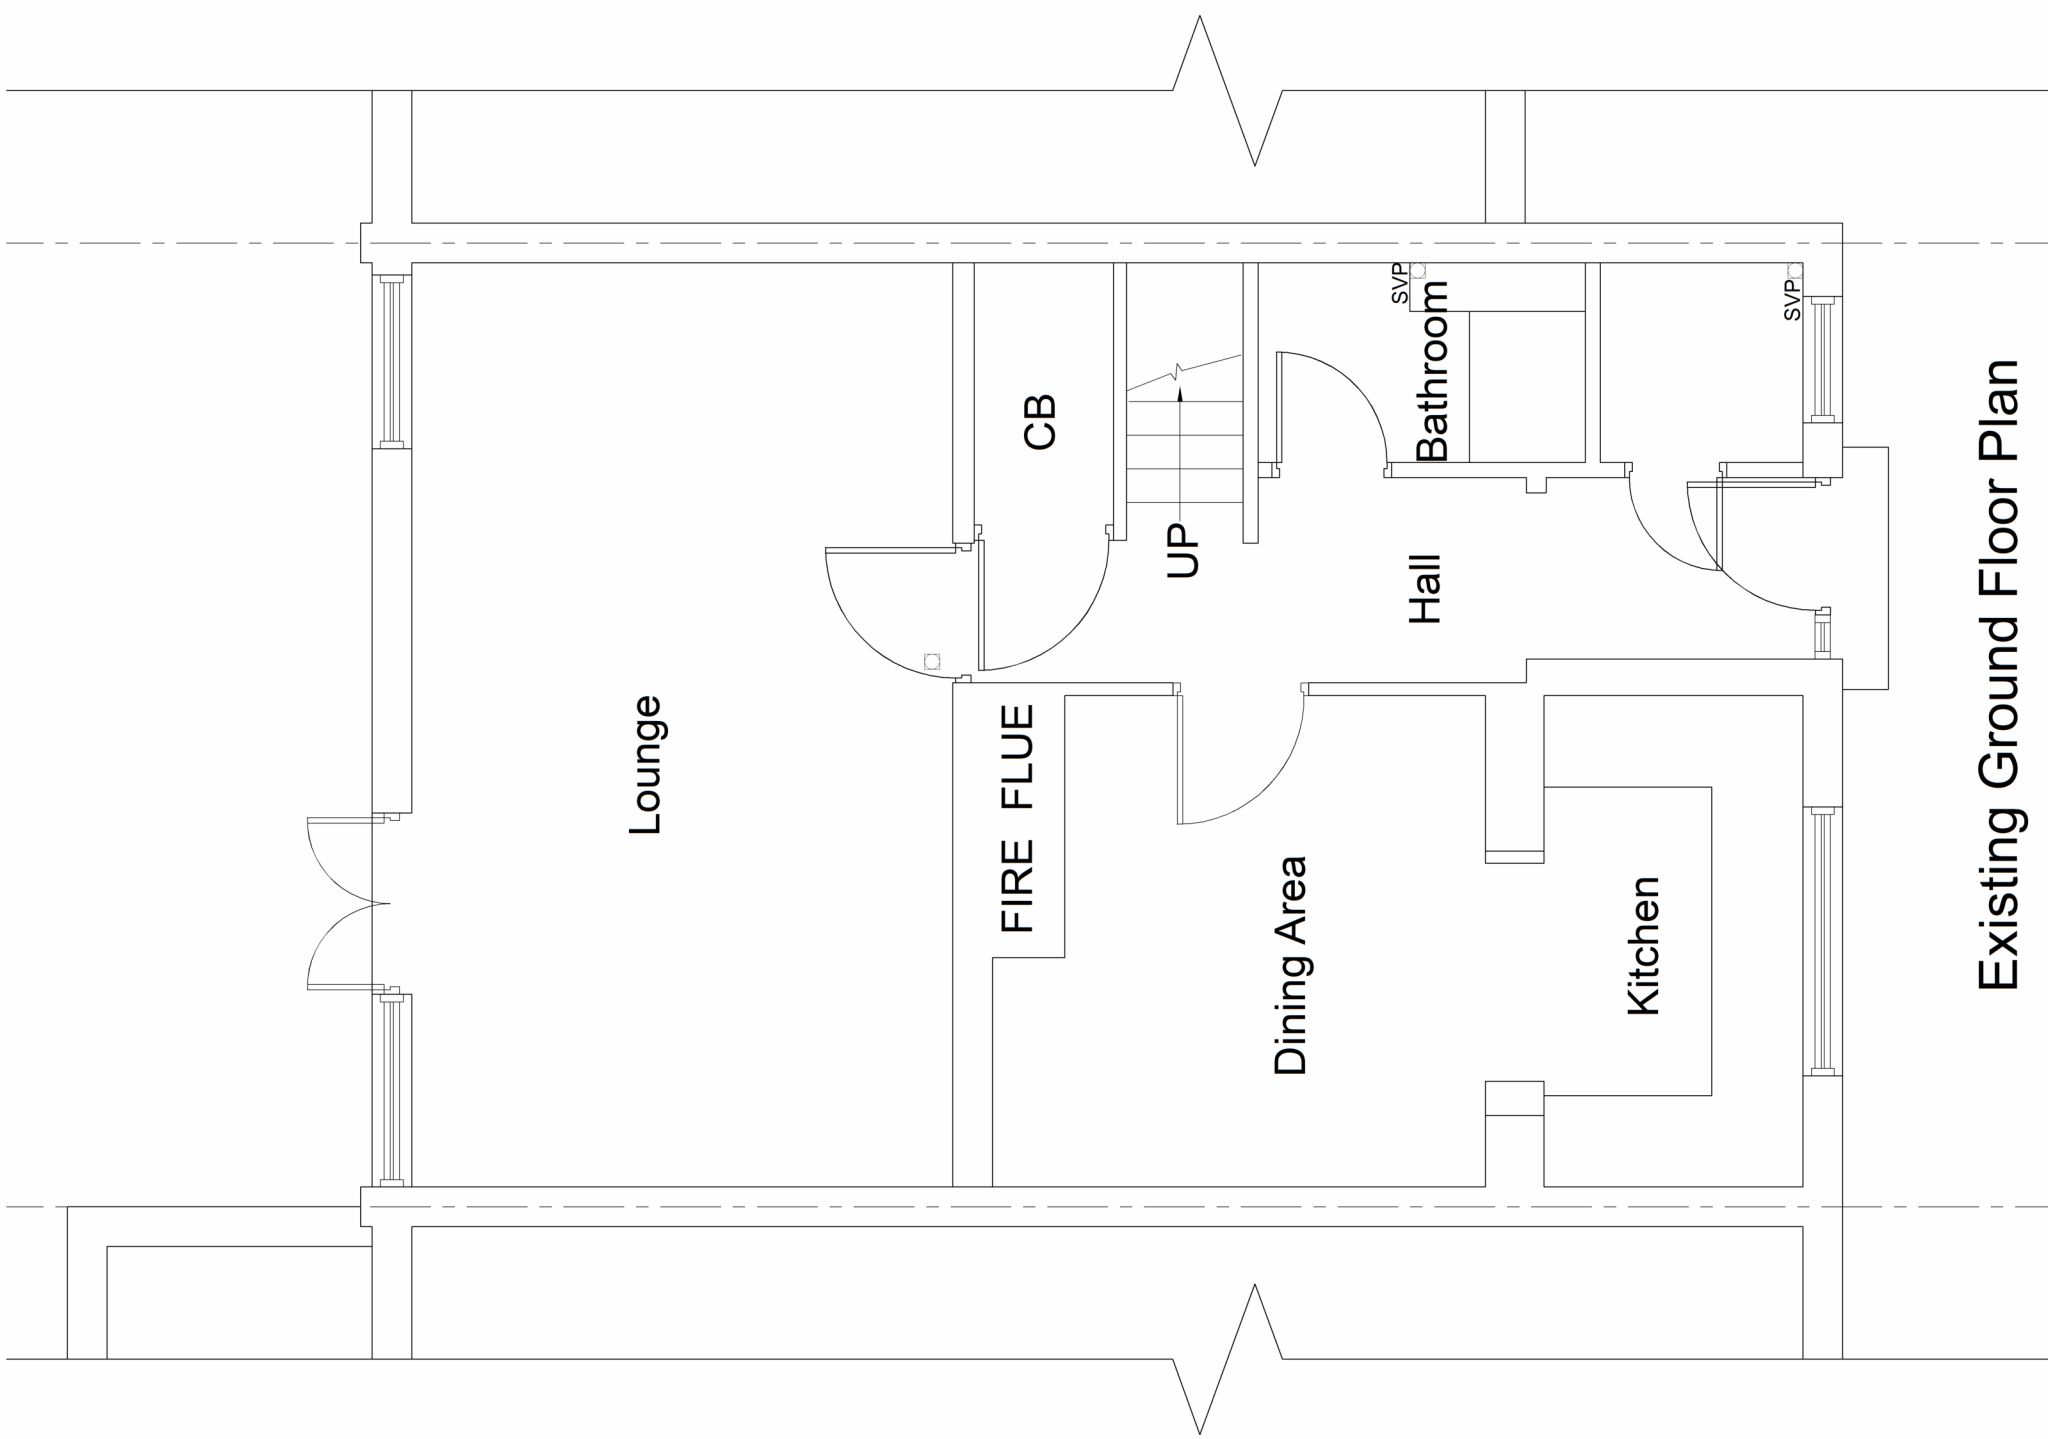

Existing Ground Floor Plan

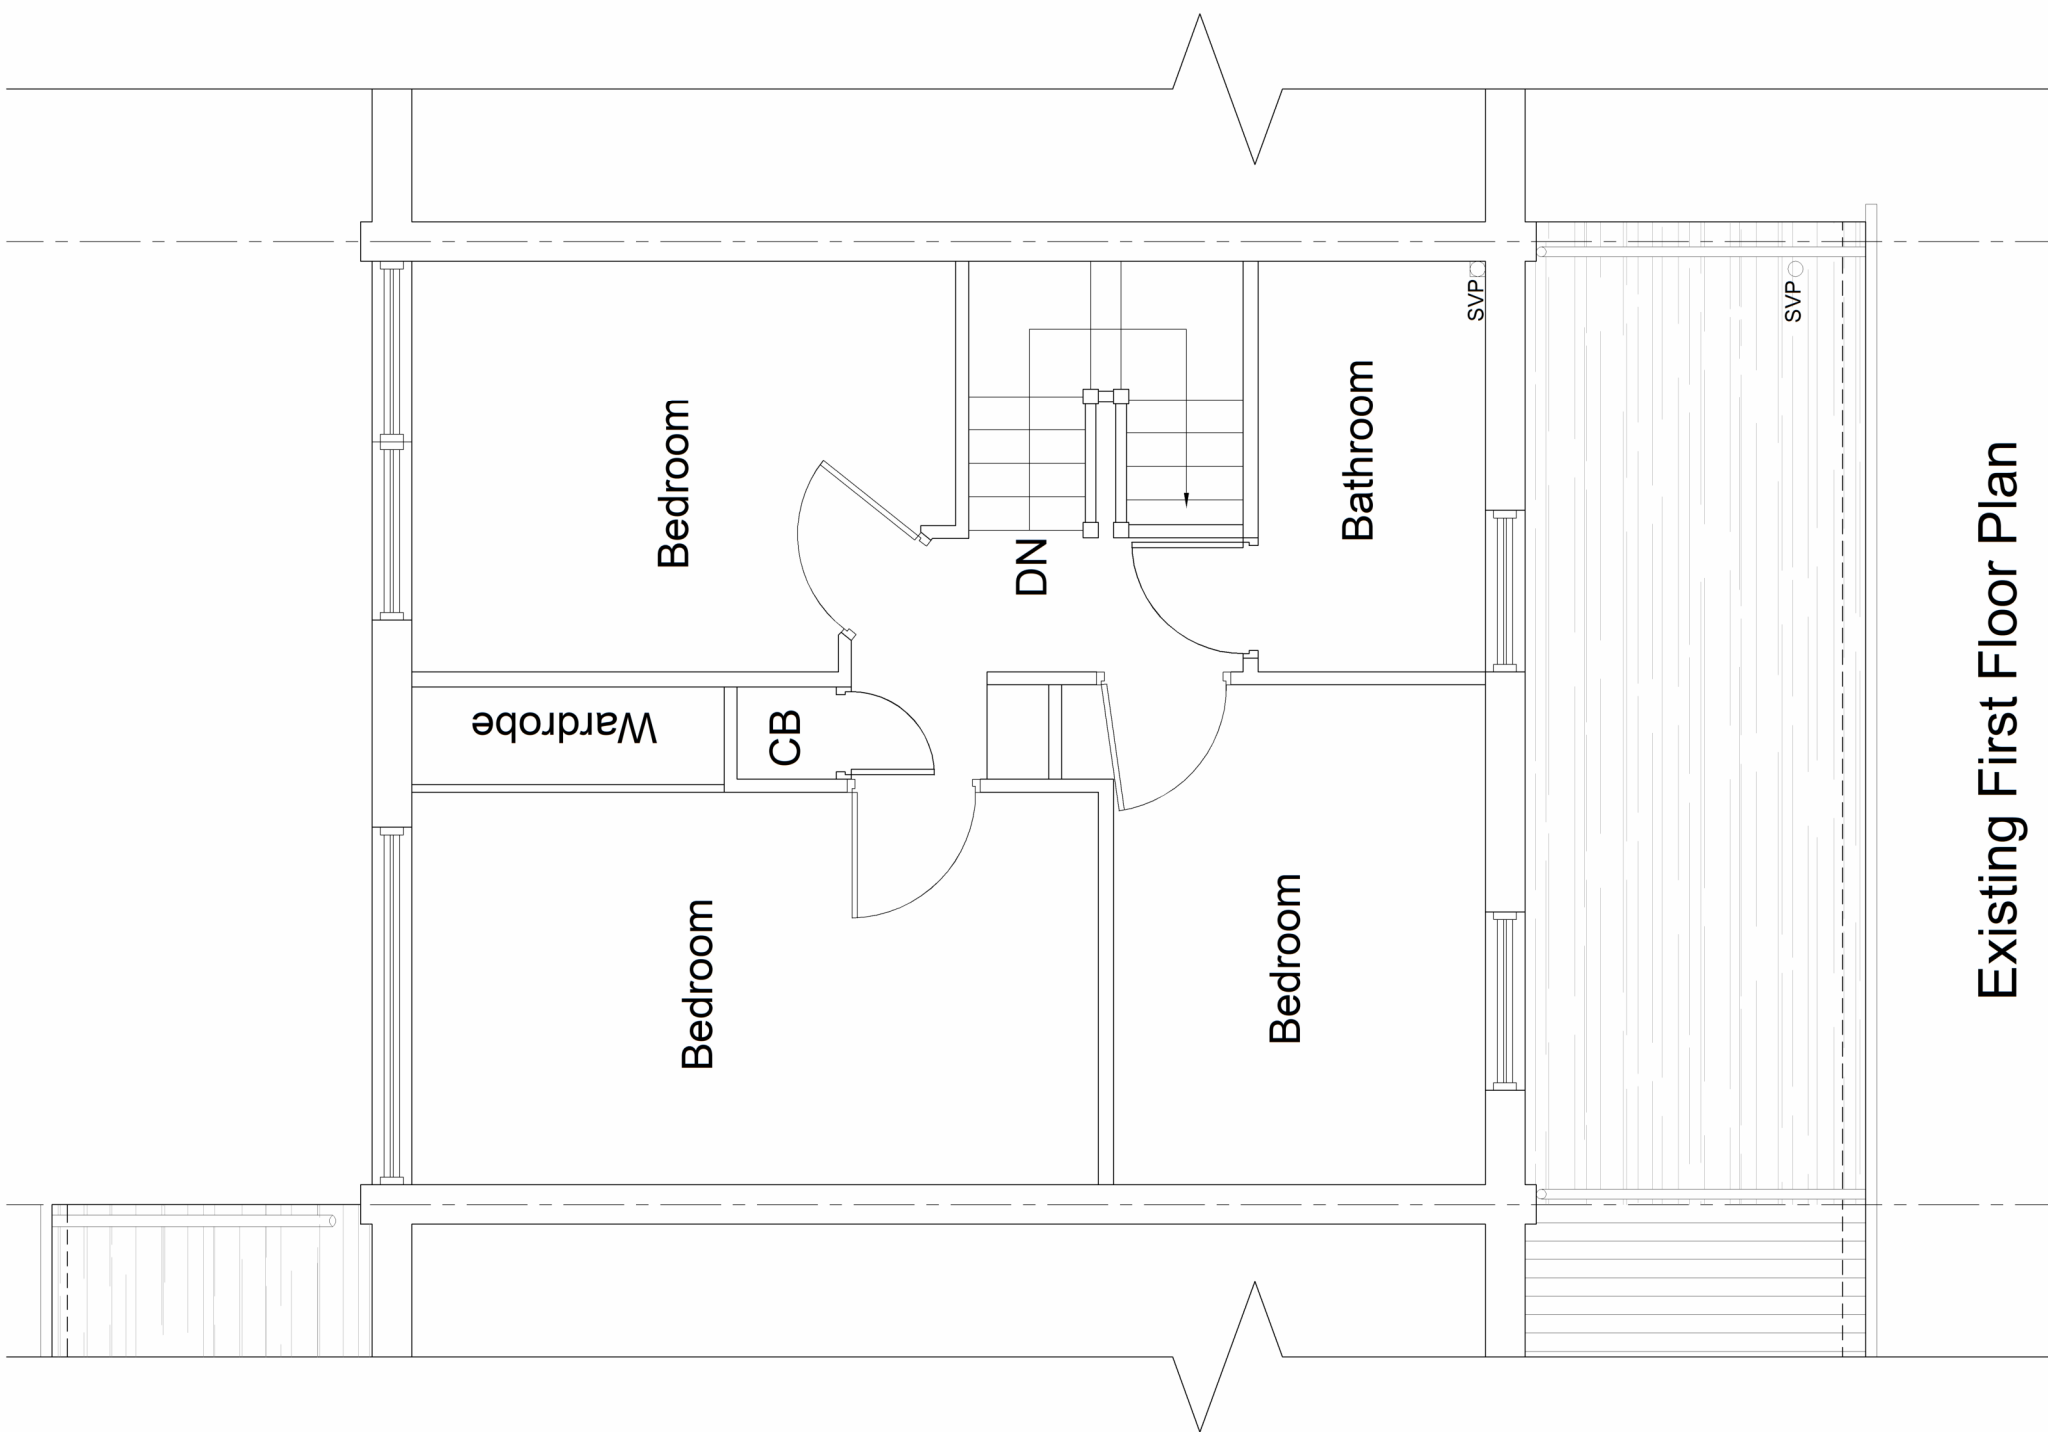

Existing First Floor Plan

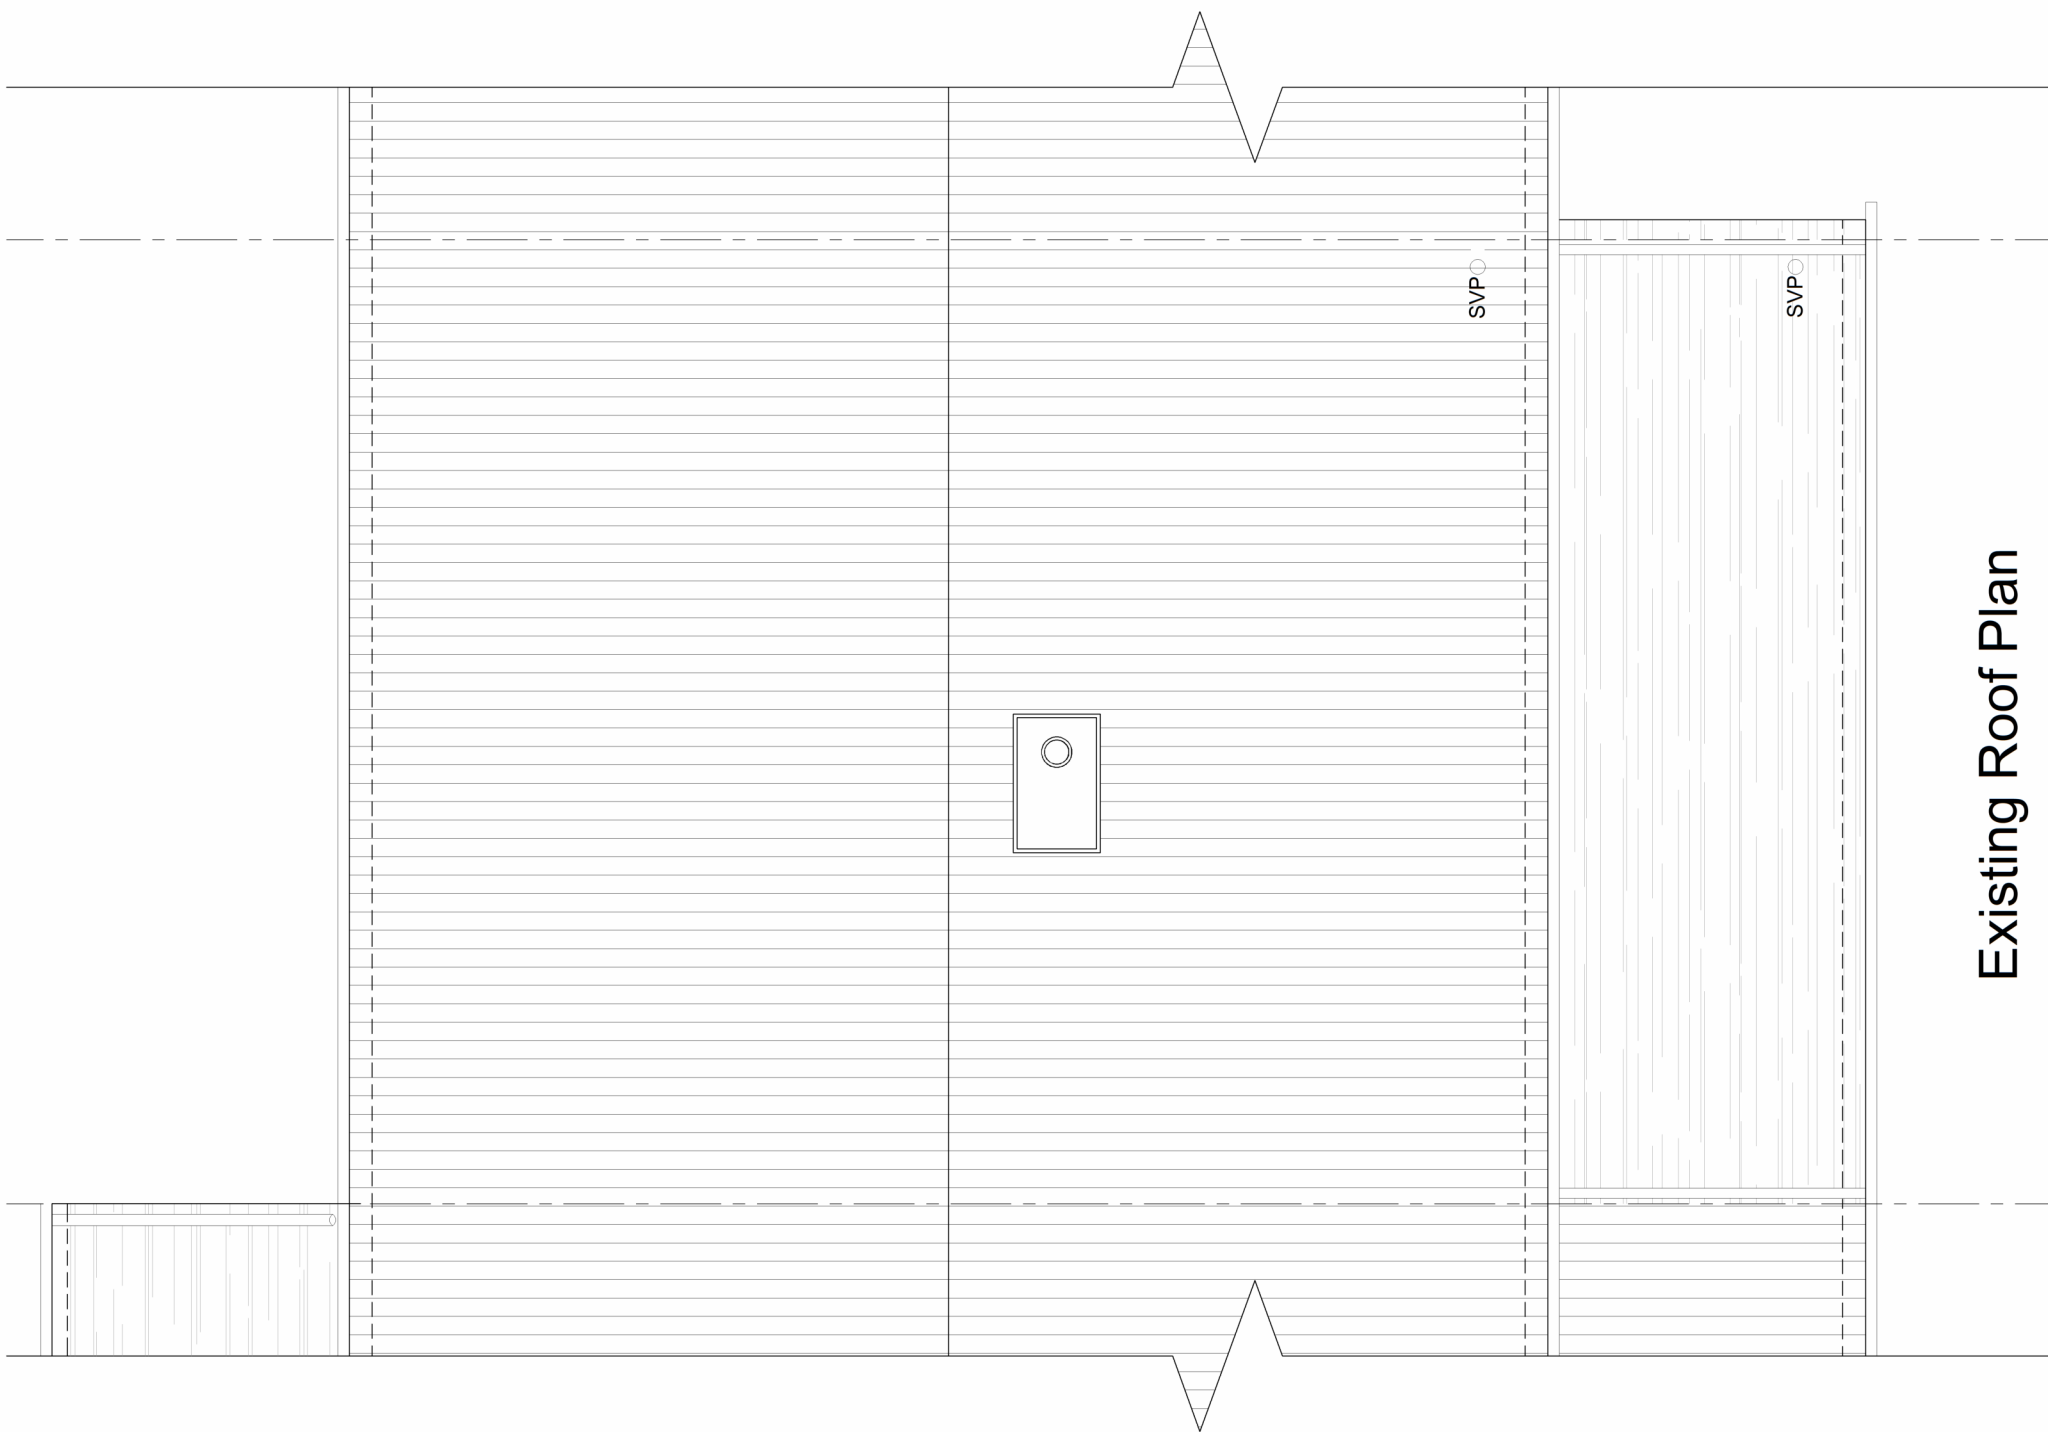

Existing Roof Plan

TITLE: 53 Timber Bark, Vigo Village, Gravesend DA13 0SF			
DRAWING TITLE: Existing Floor Plans, Roof Plan, Front and Rear Elevations	SCALE 1:50@A1	DATE APR 2024	DWG NO 161001
D R A L U N S D E N D R A L U N S D E N L T D B e n g i n e e r s C o n s u l t a n t s 23 Castlefields, Basted Rise, Kent DA13 9EJ			

