




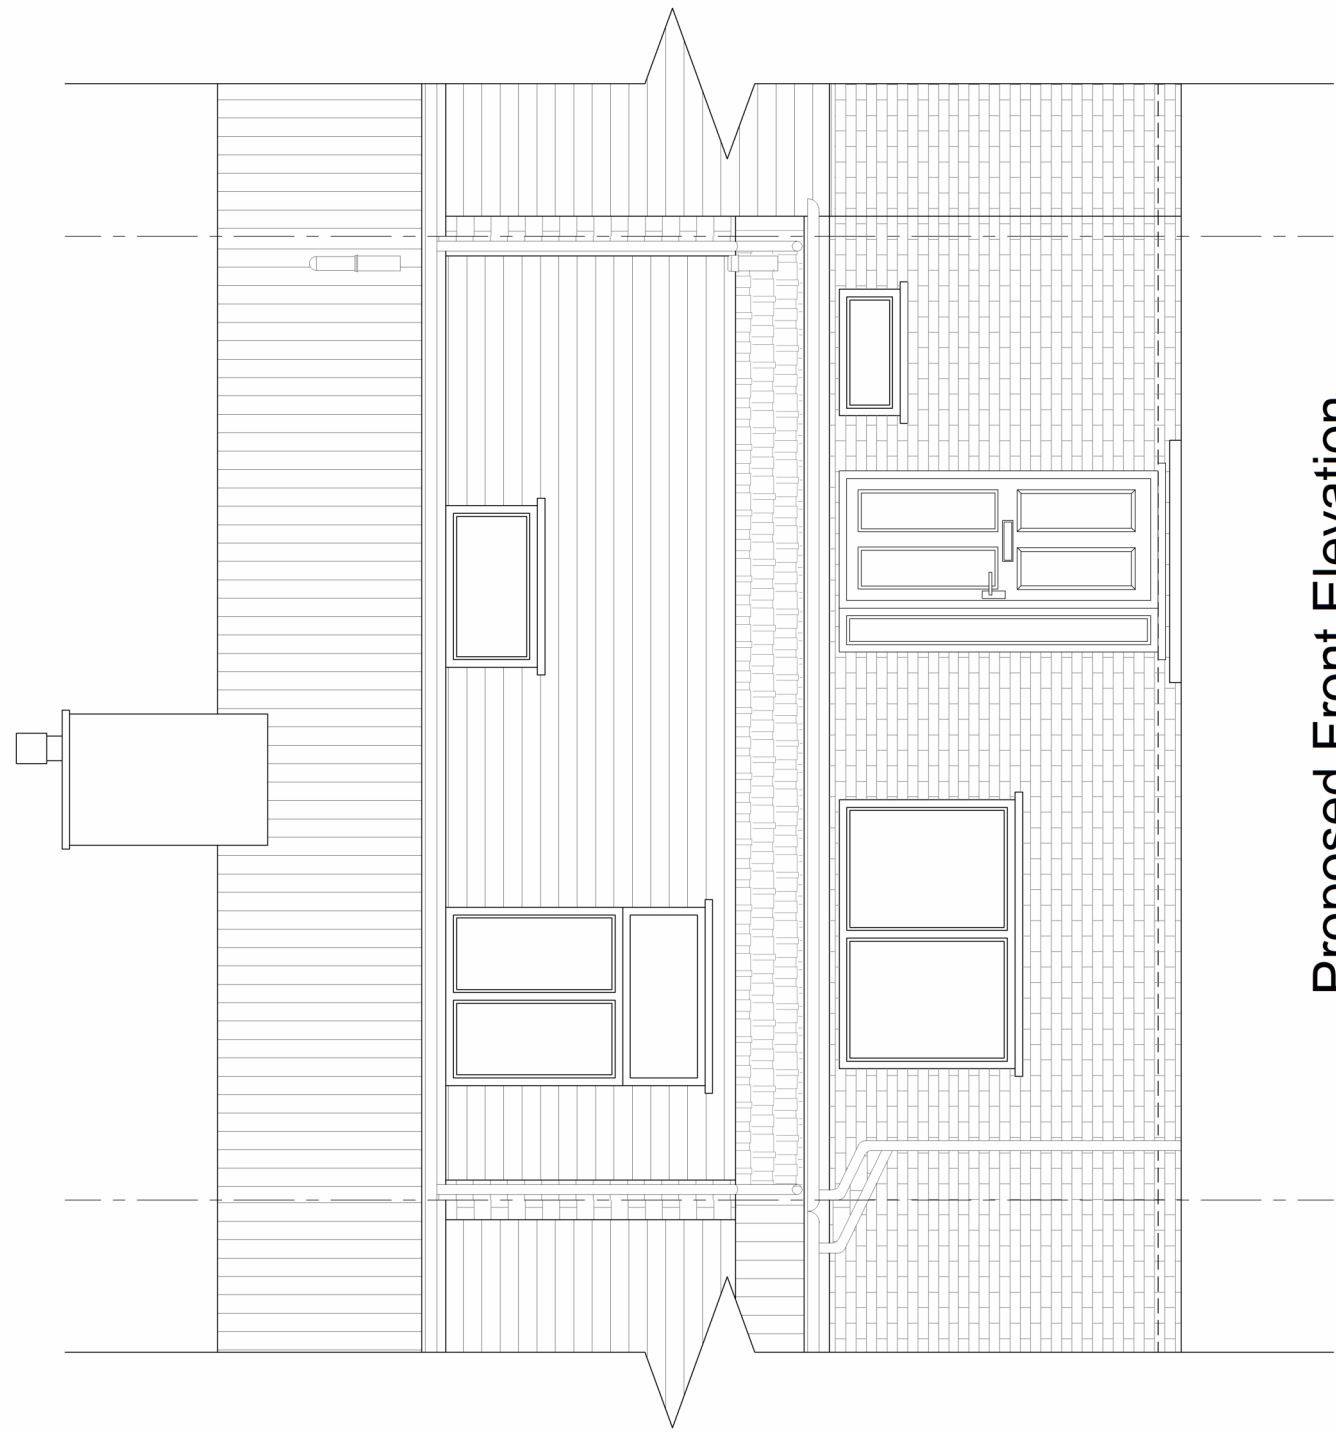


Proposed Front Elevation

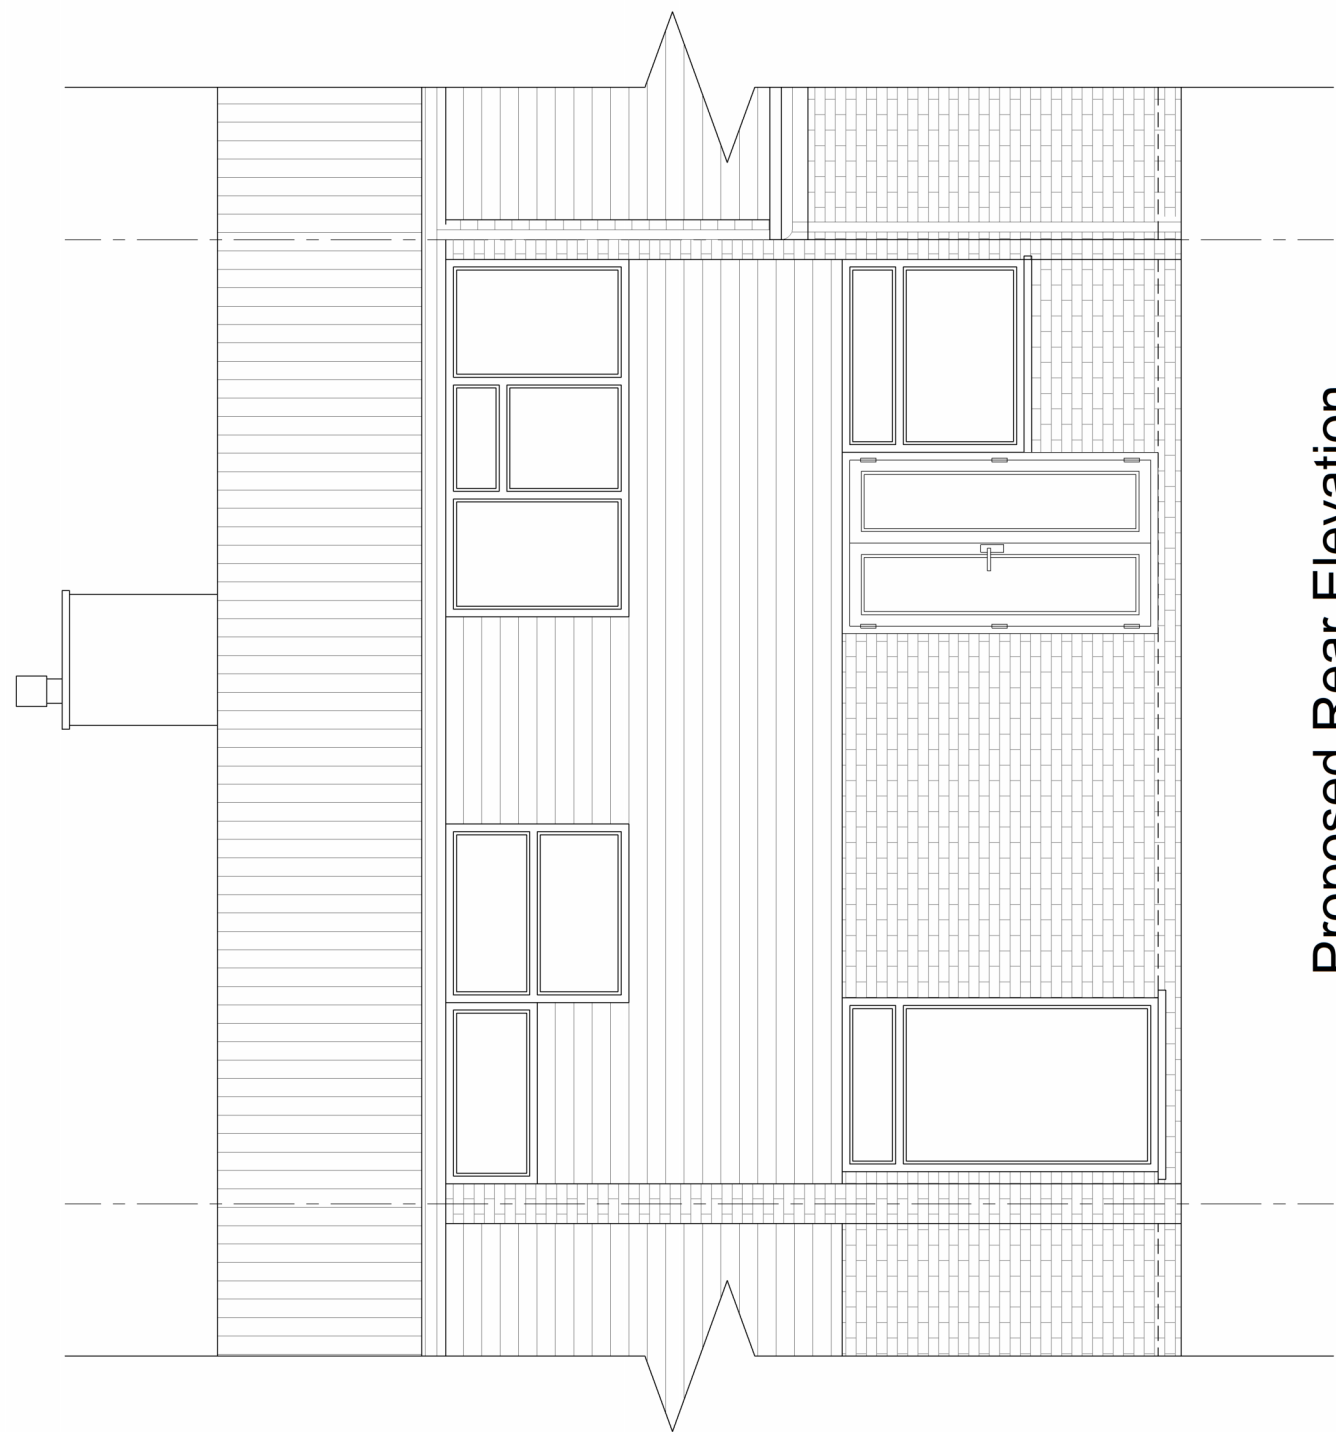

Proposed Rear Elevation

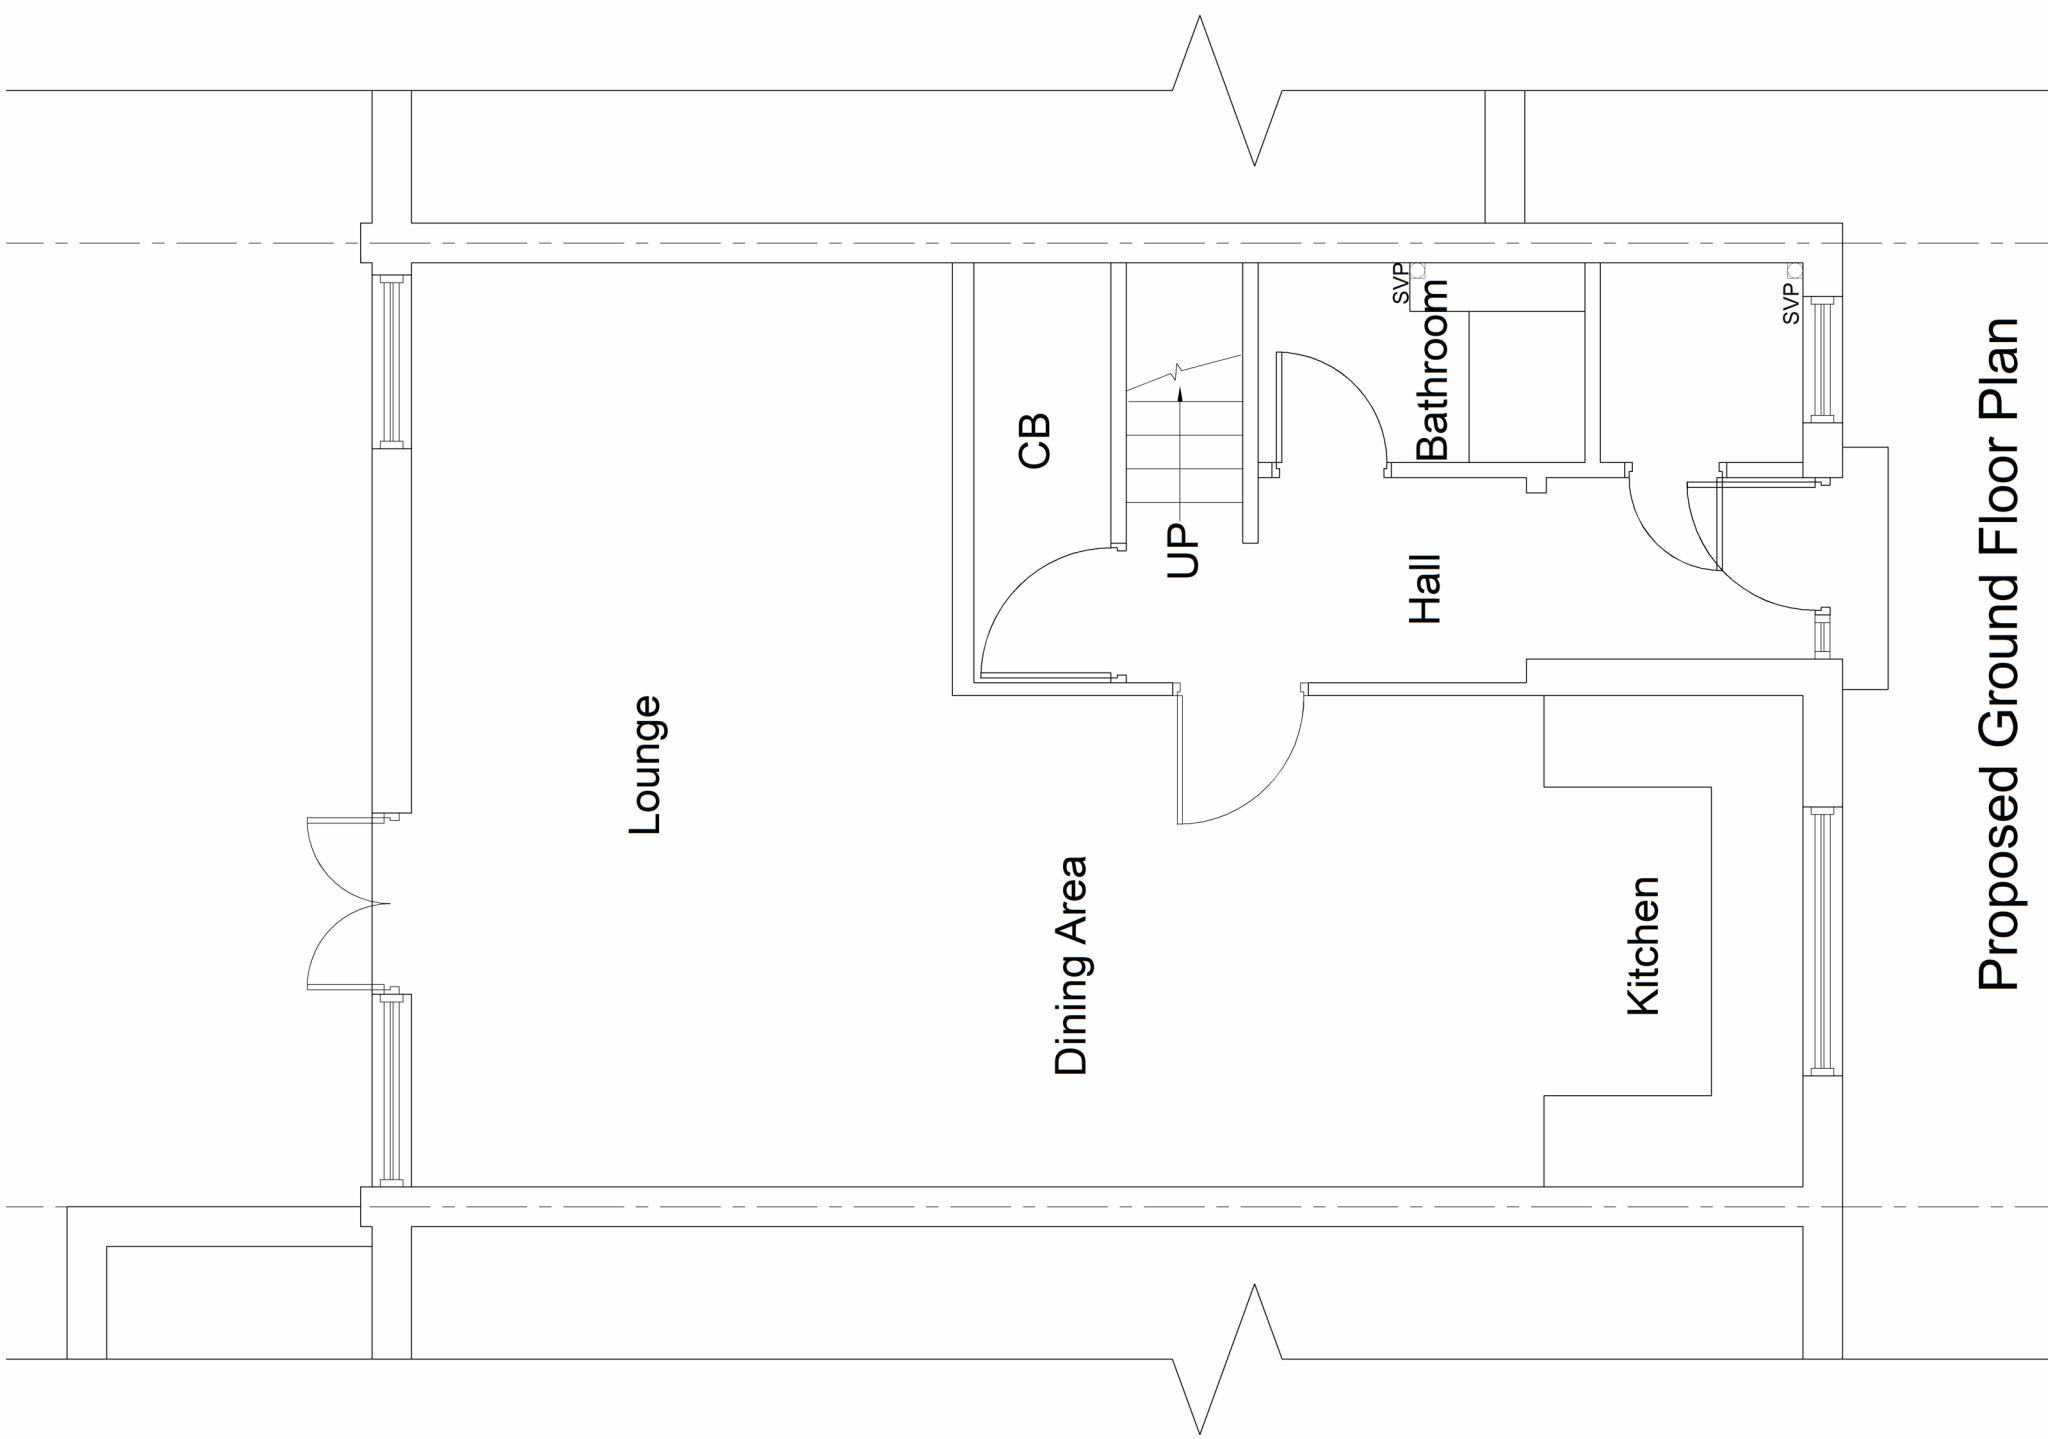

Proposed Ground Floor Plan

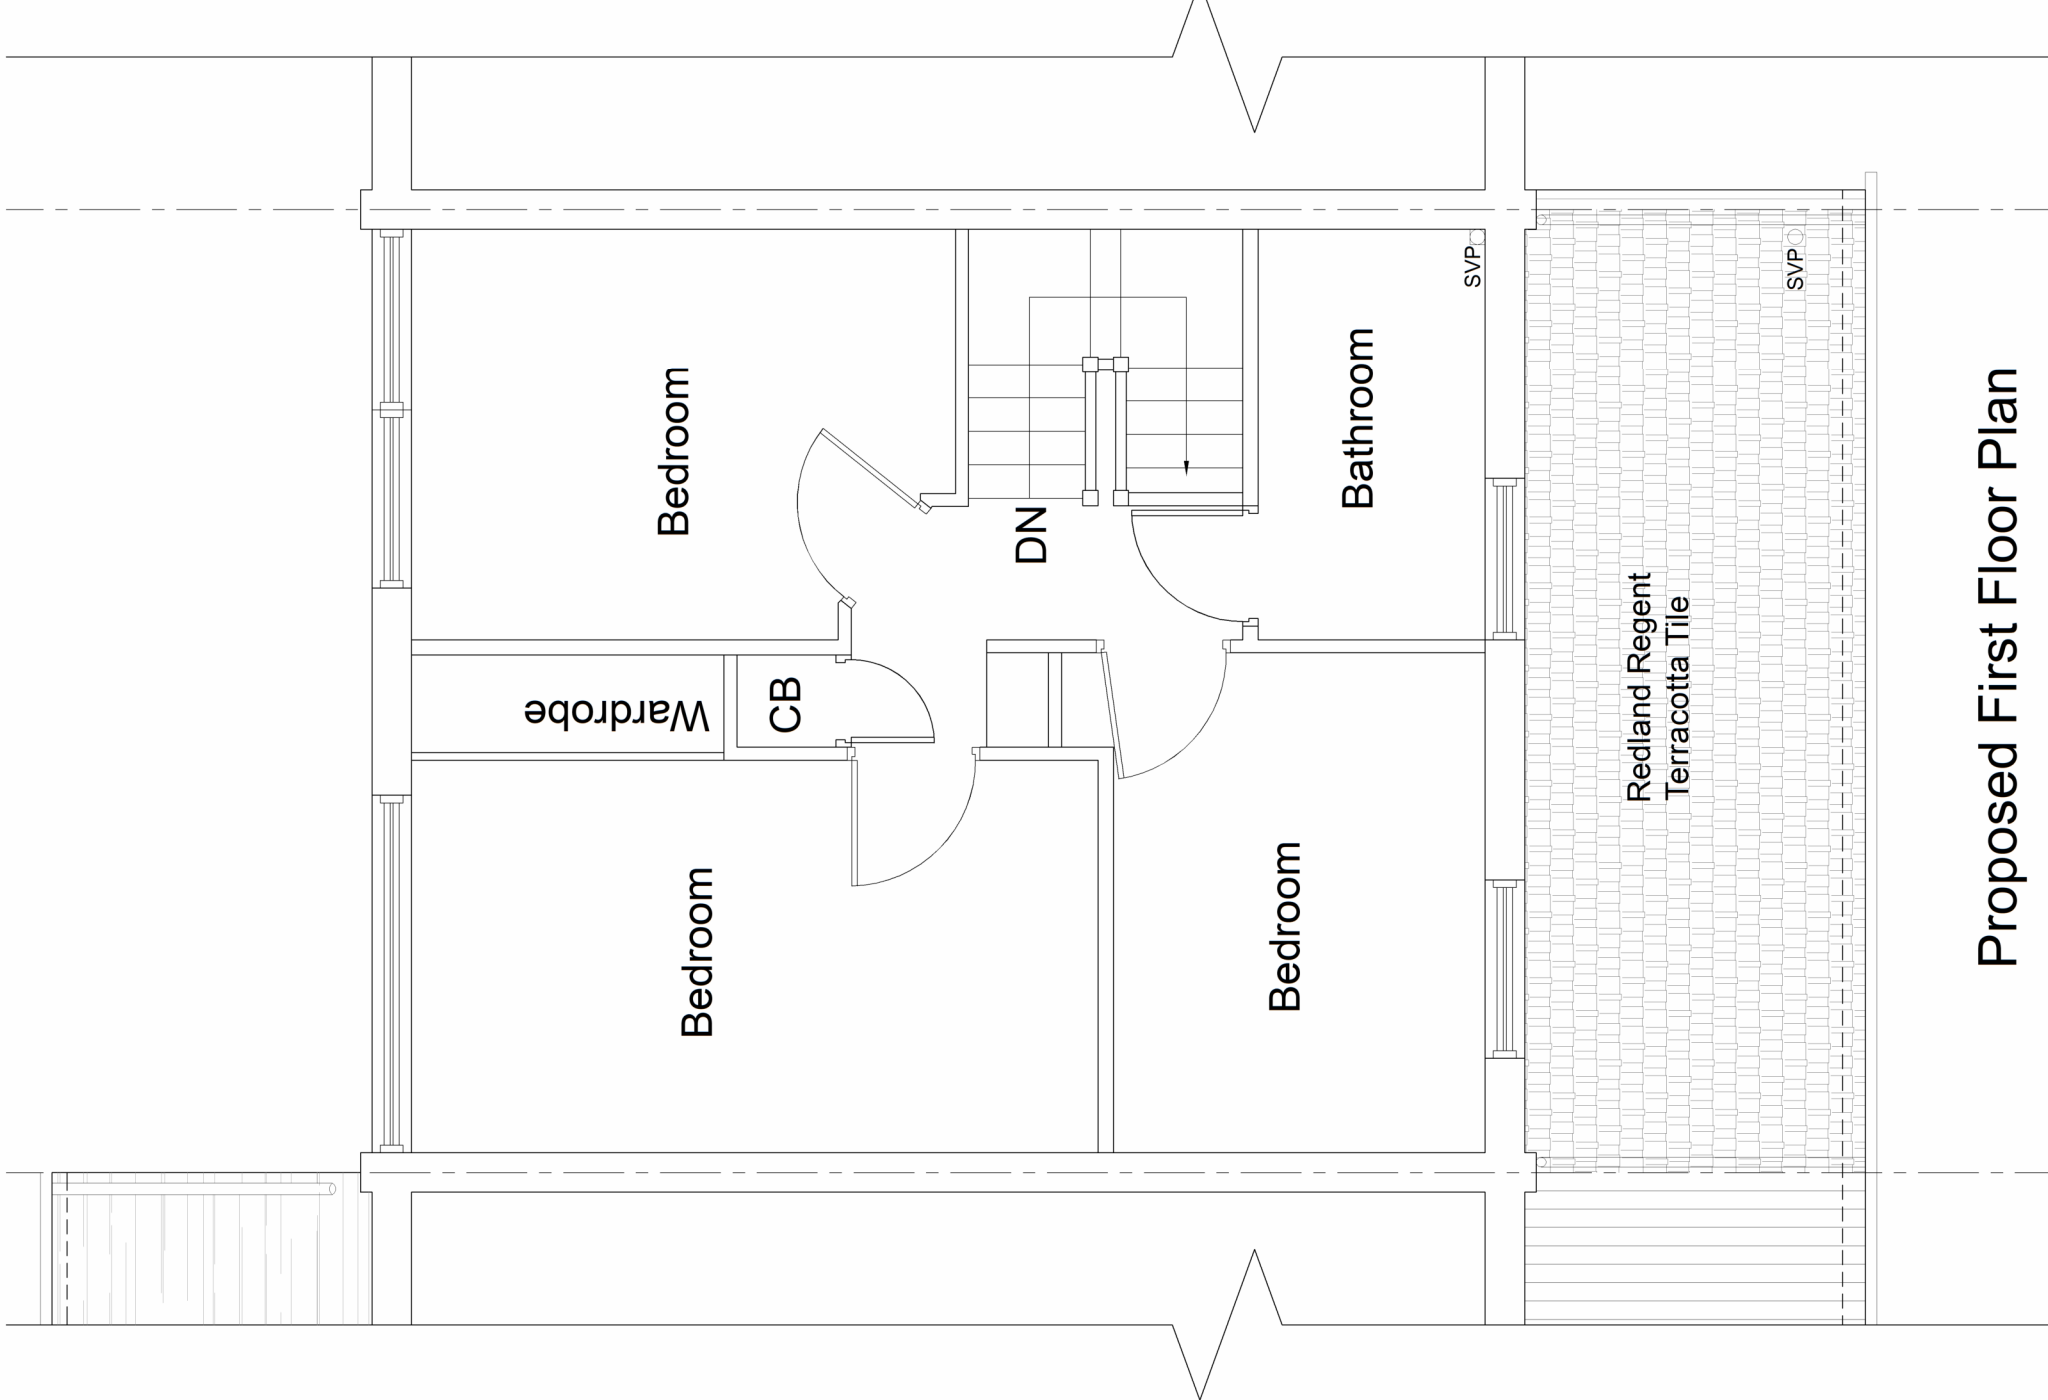

Proposed First Floor Plan



Proposed Roof Plan

TITLE: 53 Timber Bank, Vigo Village, Gravesend DA13 0SF			
DRAWING TITLE: Proposed Floor Plans, Roof Plan, Front and Rear Elevations		SCALE 1:50@A1	DATE APR 2024
D R A L U N S D E N <i>D R A L U N S D E N LTD.</i> <i>BEing/Hou9/C-Eng. M.I. Struc&E</i> 23 Castlefields, Basted Rise, Kent DA13 9EJ		DWG NO 161003	

