




Existing Floor Plan
1:100

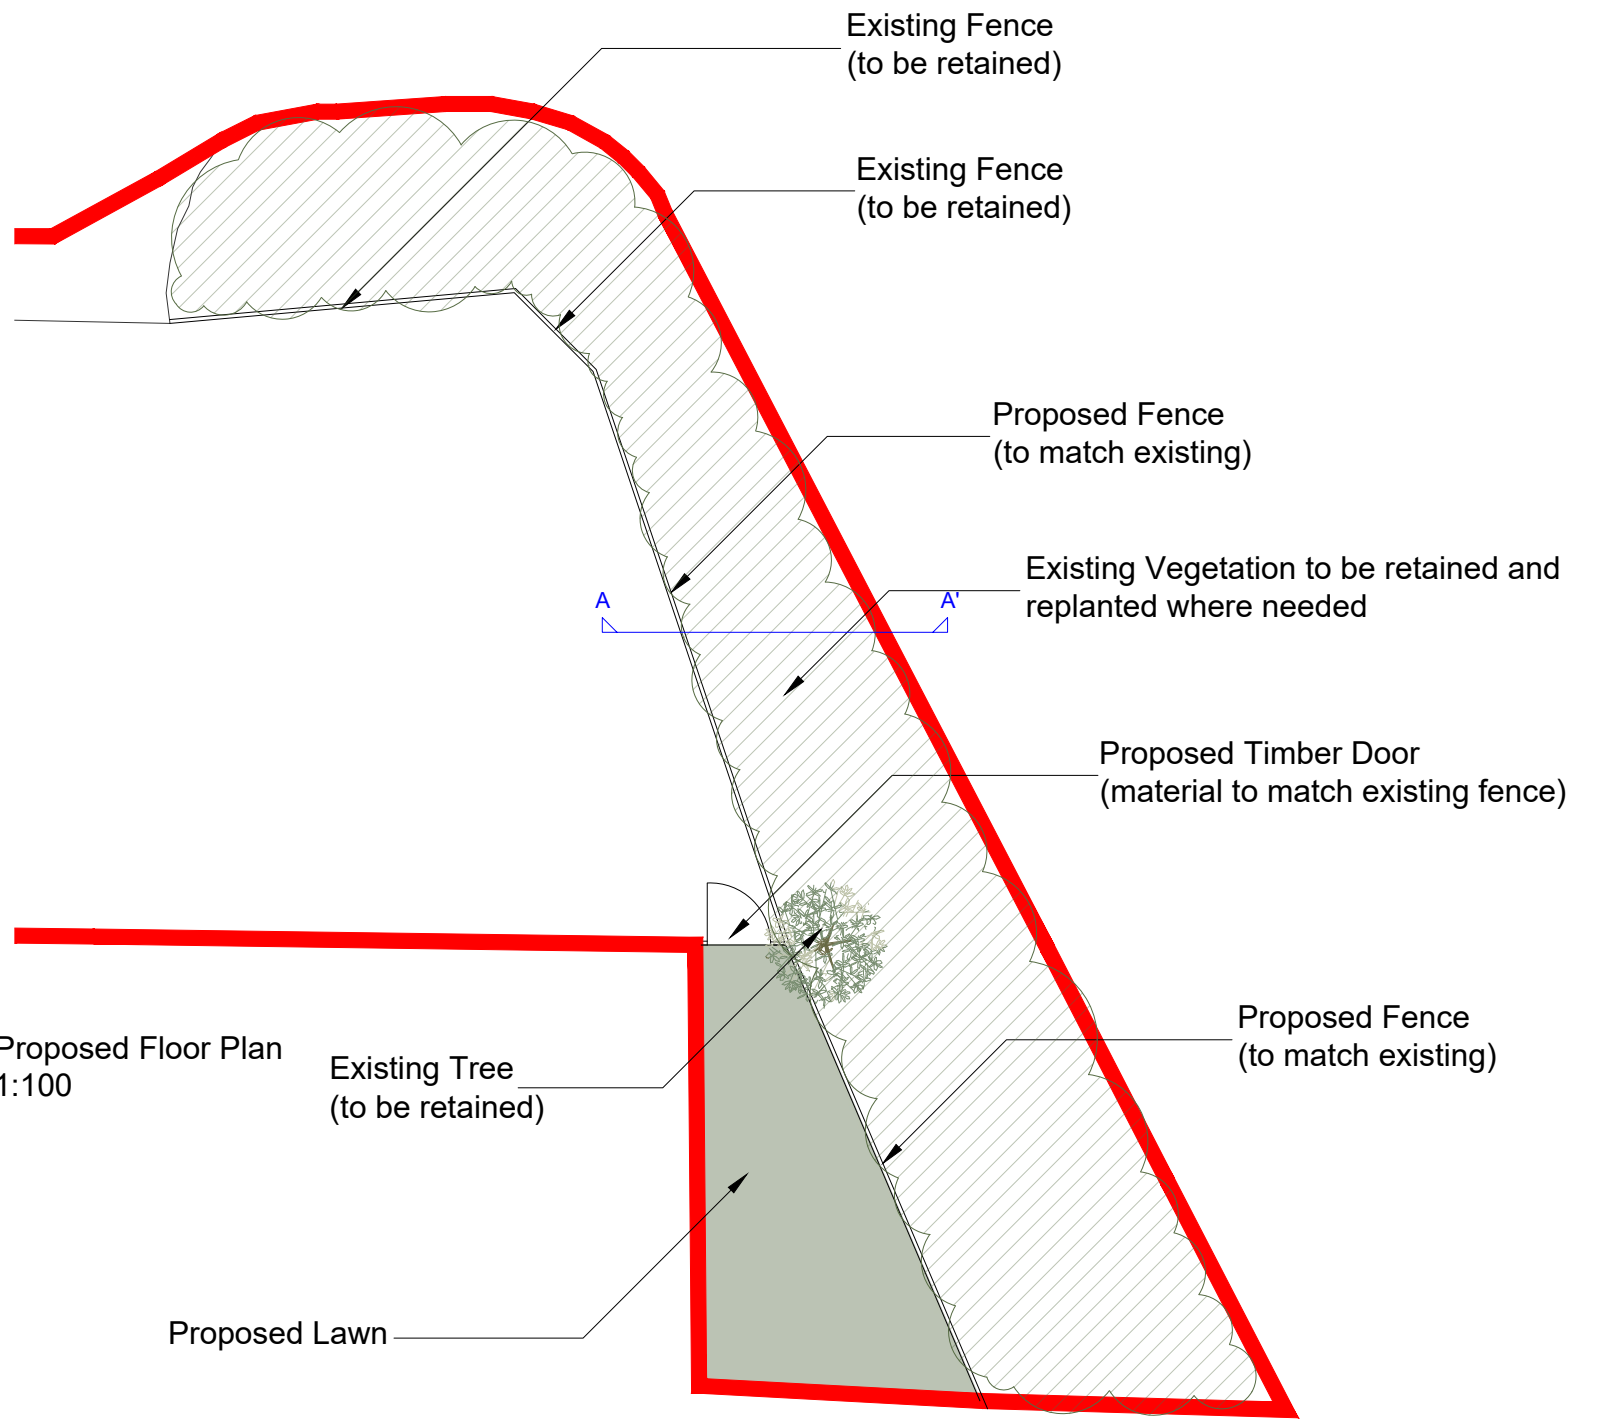

Proposed Floor Plan
1:100

1:100



Site:
109 Glen View
Gravesend
DA12 1LS

Title:
Floor Plans

Scale at A3:
1:100

Date:
10/05/2024

Drawing no.:
002

Revision:
B