

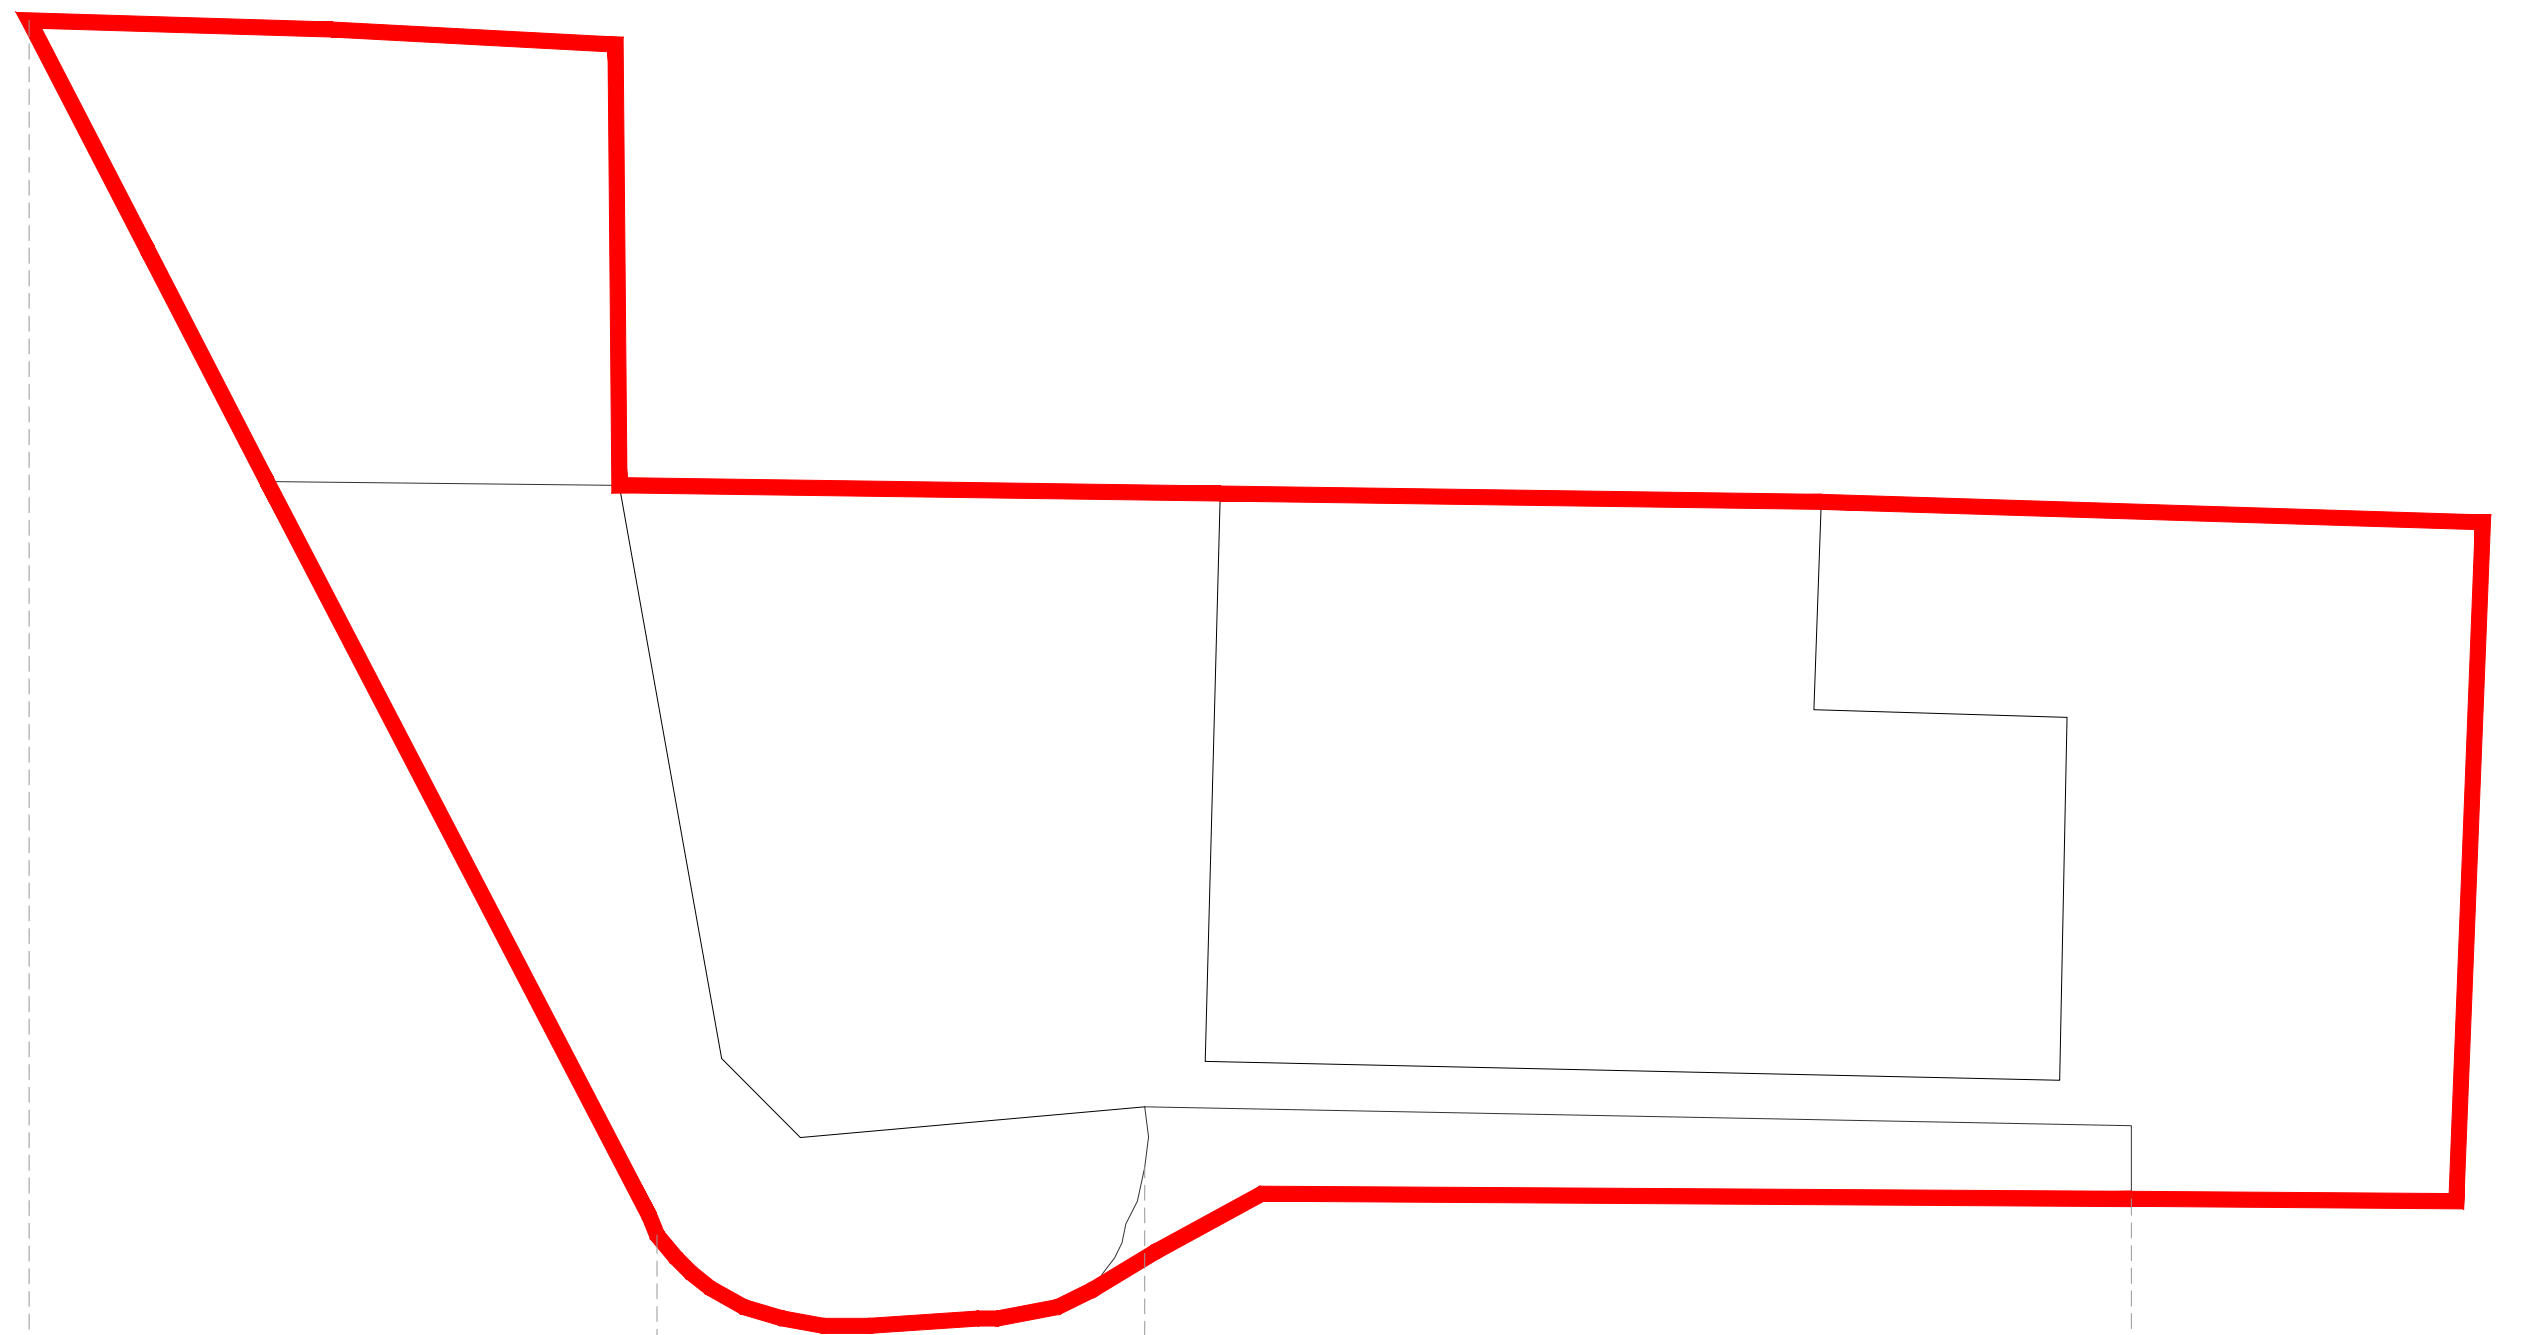


Existing North Elevation
1:100

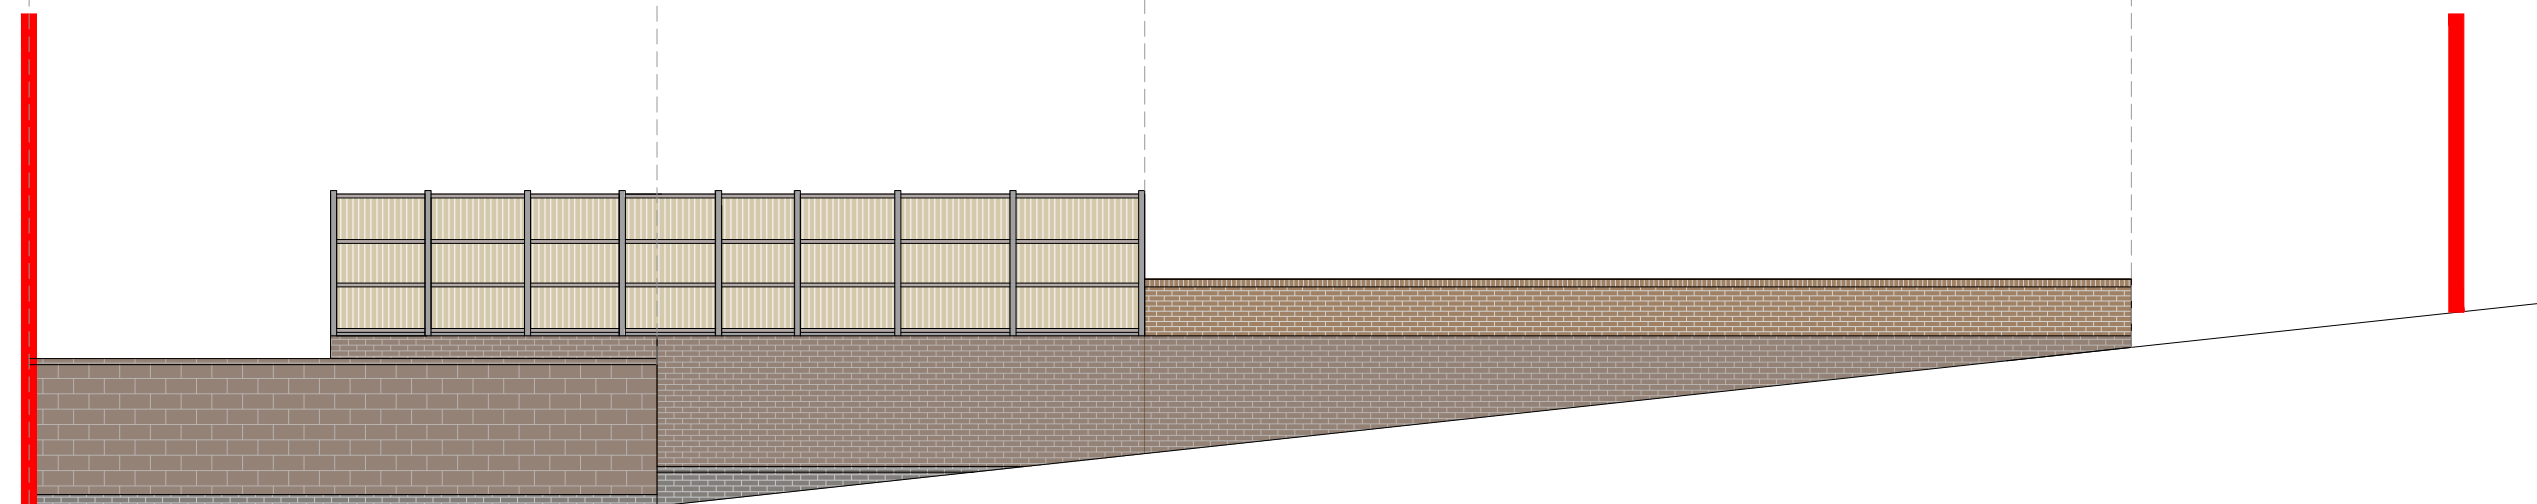

Proposed North Elevation
1:100

1:100

 

e - info@dreamdesigndevelop.co.uk
m - 07500444330

Site: 109 Glen View Gravesend DA12 1LS	Title: North Elevations	Scale at A3: 1:100	Date: 10/05/2024
		Drawing no.: 004	Revision: B