



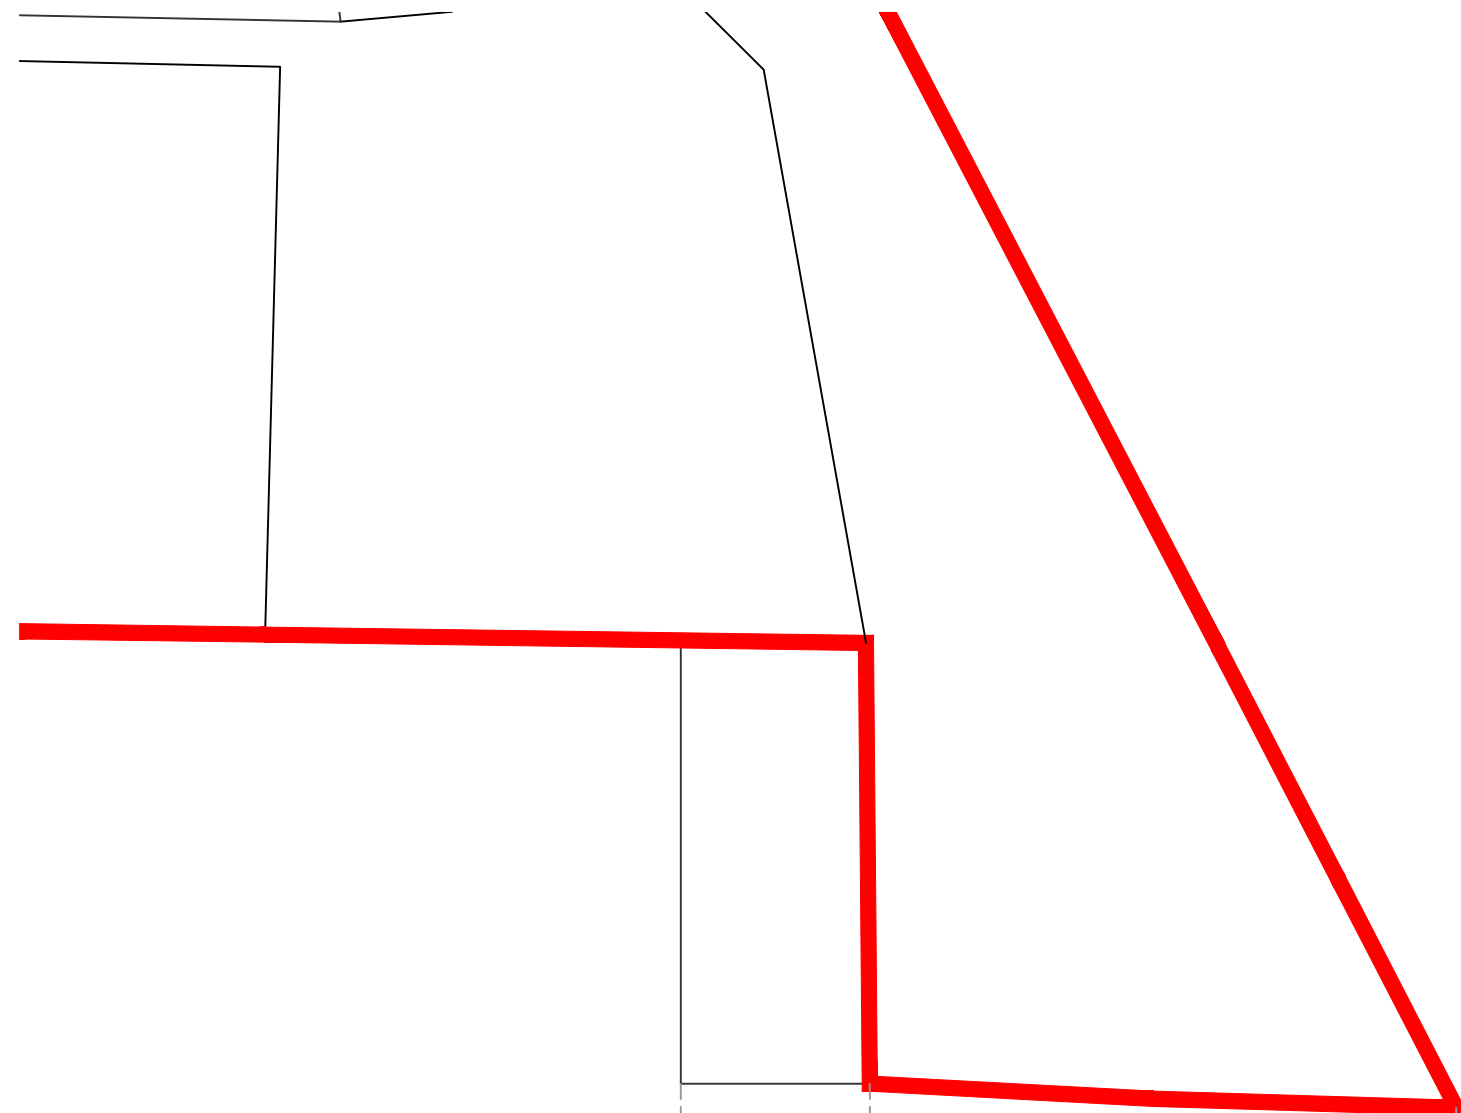

Existing South Elevation
1:100

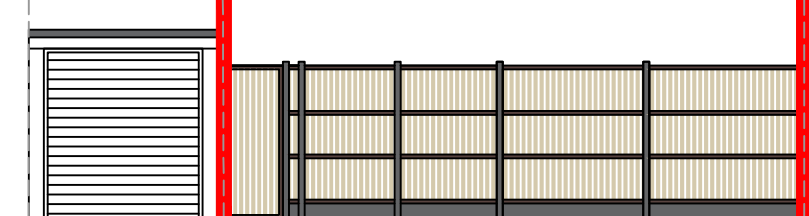

Proposed South Elevation
1:100

1:100



 e - info@dreamdesigndevelop.co.uk m - 07500444330	Site: 109 Glen View Gravesend DA12 1LS	Title: South Elevations	Scale at A3: 1:100	Date: 10/05/2024
			Drawing no.: 005	Revision: B