




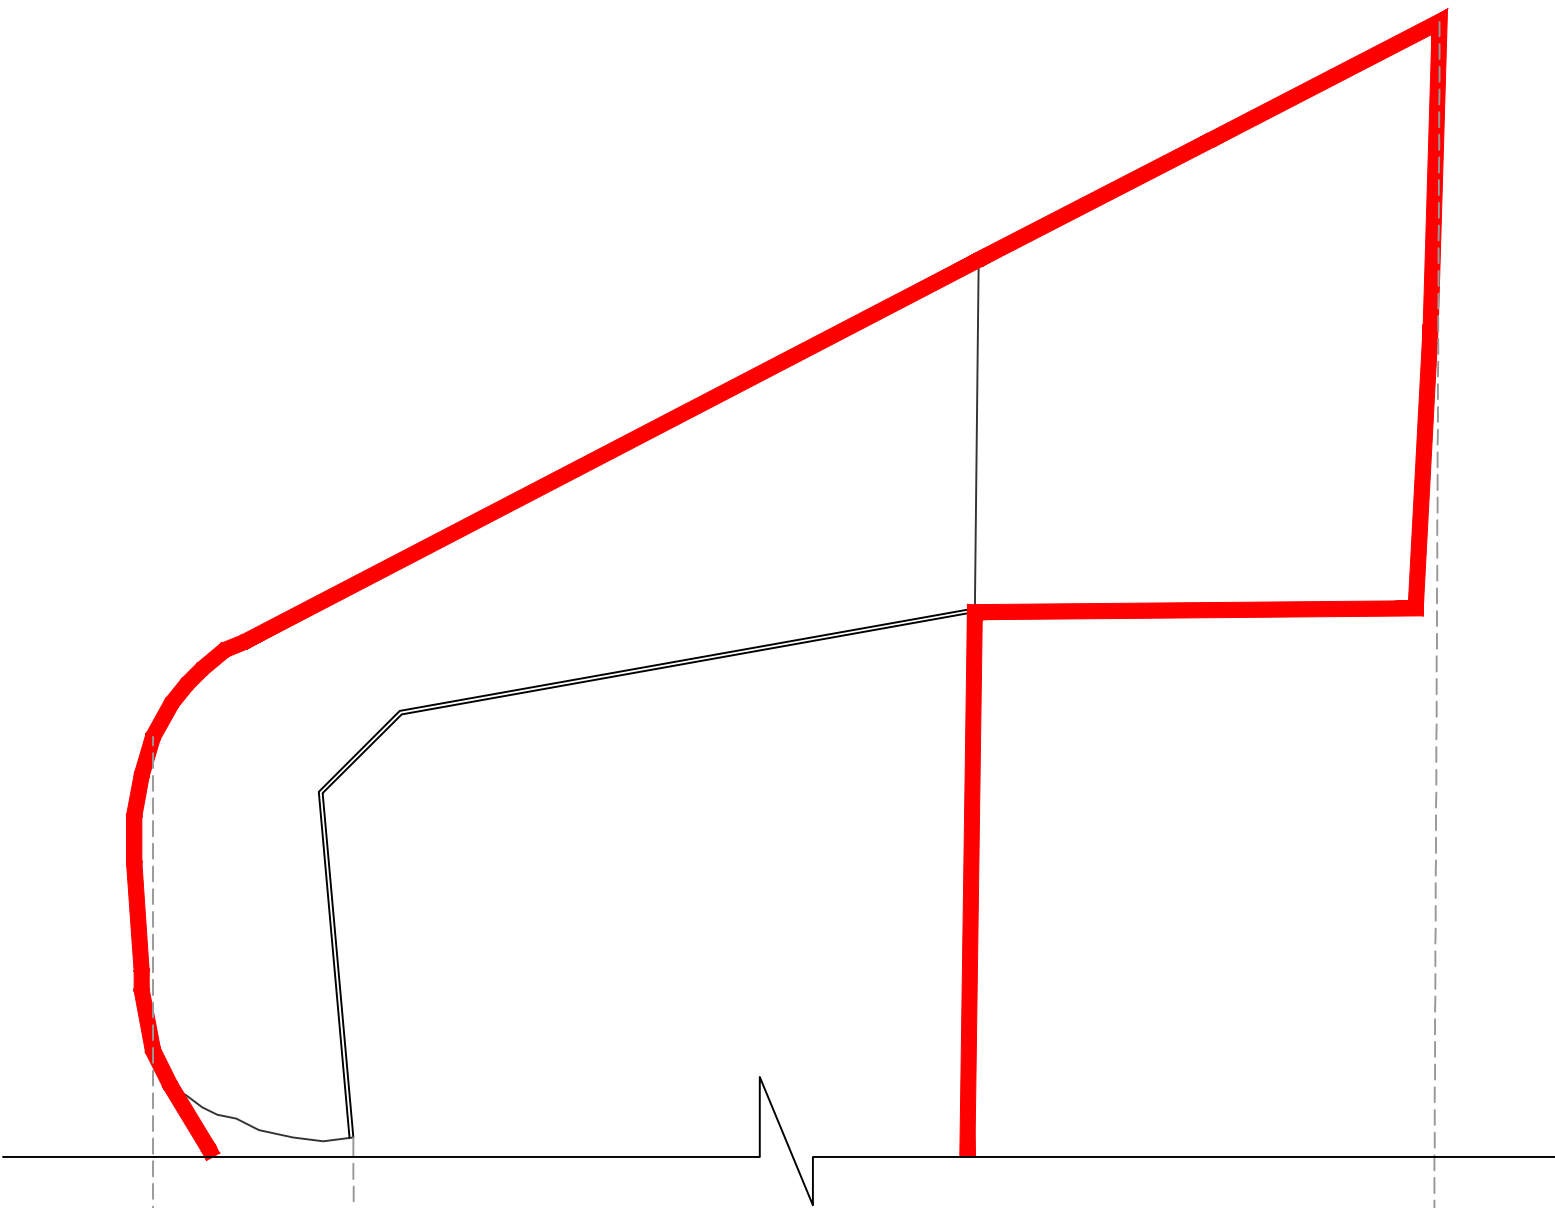

Existing West Elevation  
1:100

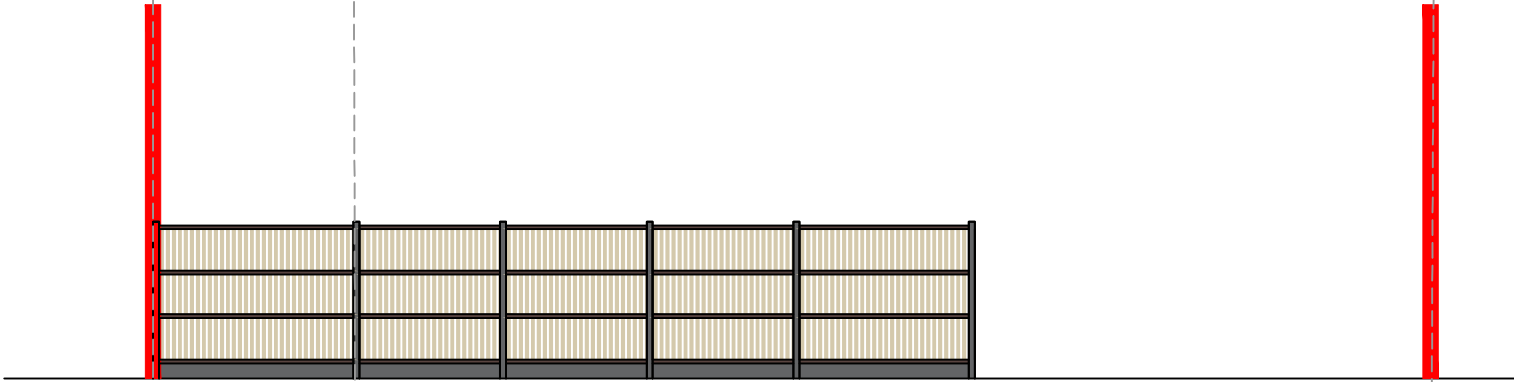

Proposed West Elevation  
1:100

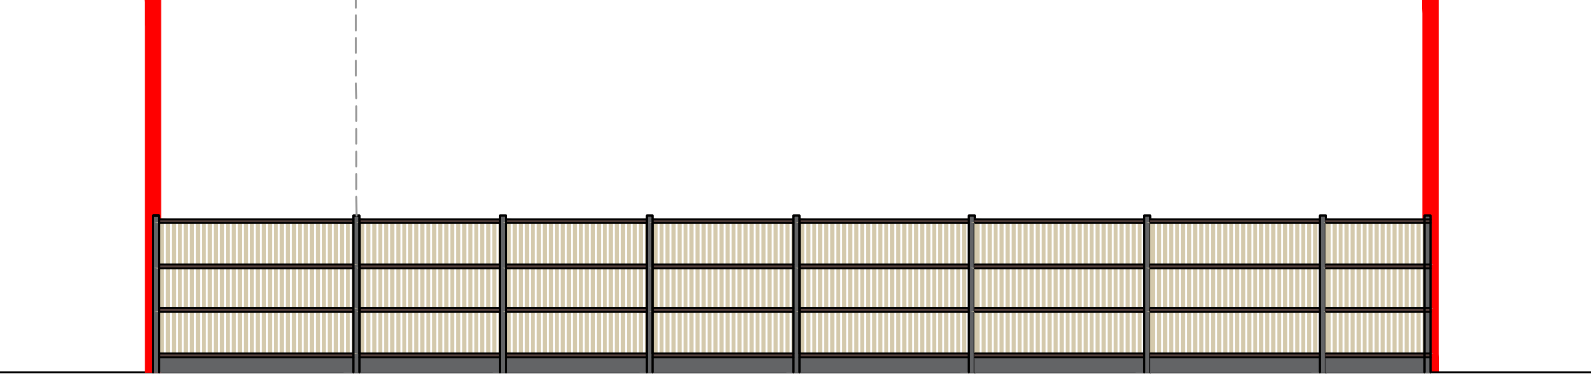

1:100  
1 2 3 4  
4m

|   |                                                 |                           |                       |                     |
|---|-------------------------------------------------|---------------------------|-----------------------|---------------------|
| <br>e - info@dreamdesigndevelop.co.uk<br>m - 07500444330 | Site:<br>109 Glen View<br>Gravesend<br>DA12 1LS | Title:<br>West Elevations | Scale at A3:<br>1:100 | Date:<br>10/05/2024 |
|   |                                                 |                           | Drawing no.:<br>006   | Revision:<br>B      |