




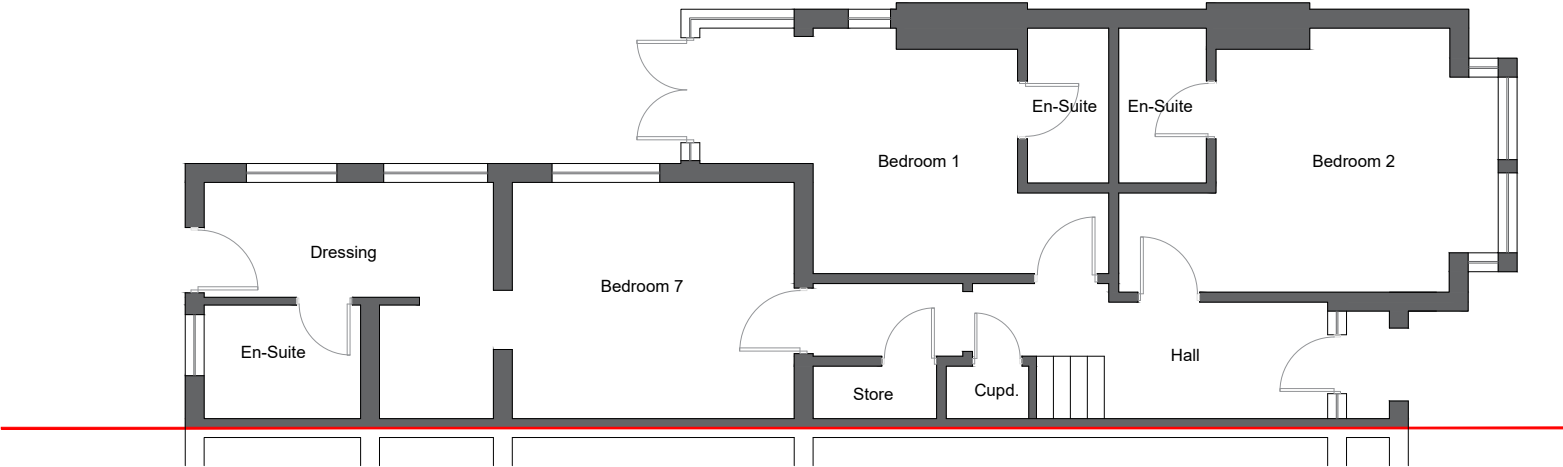

Existing Ground Floor Plan

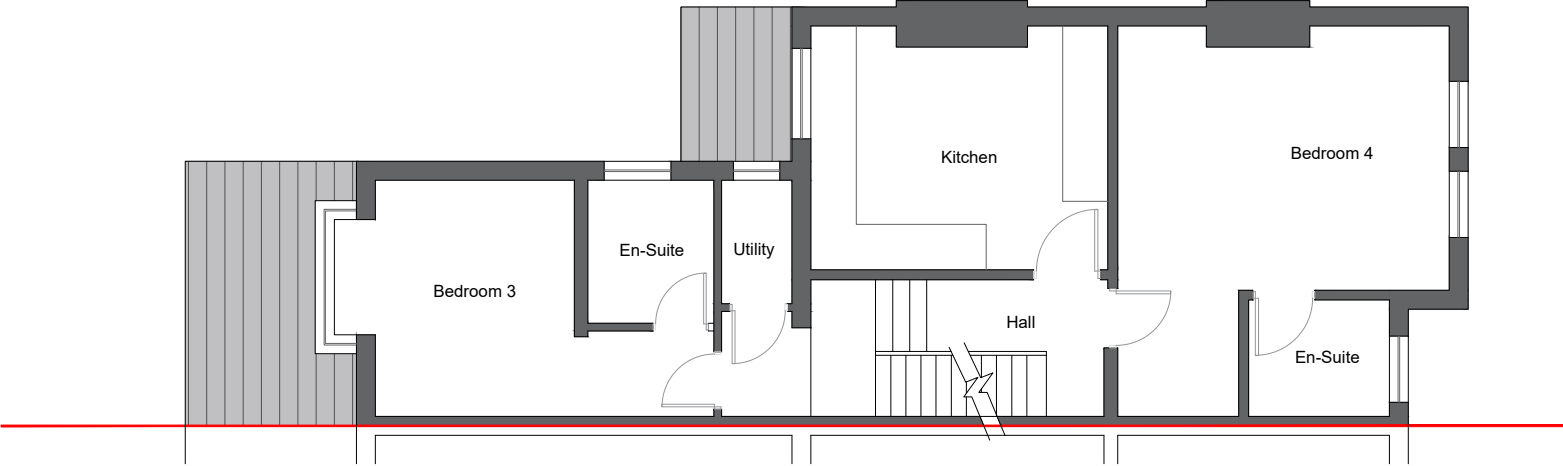

Existing First Floor Plan

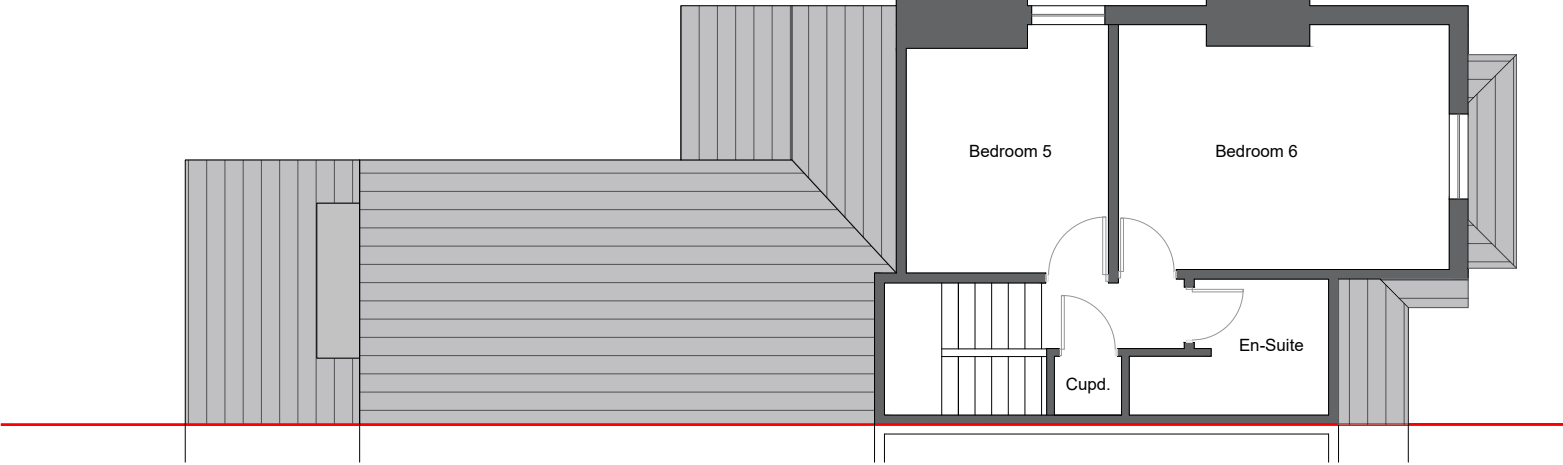

Existing Second Floor Plan



 e - dreamdesigndevelopltd@gmail.com m - 07500444330	Site: 148 Darnley Road Gravesend DA11 0SN	Title: Existing Floor Plans	Scale at A3: 1:100	Date: 14/05/2024
			Drawing no.: 002	Revision: A