



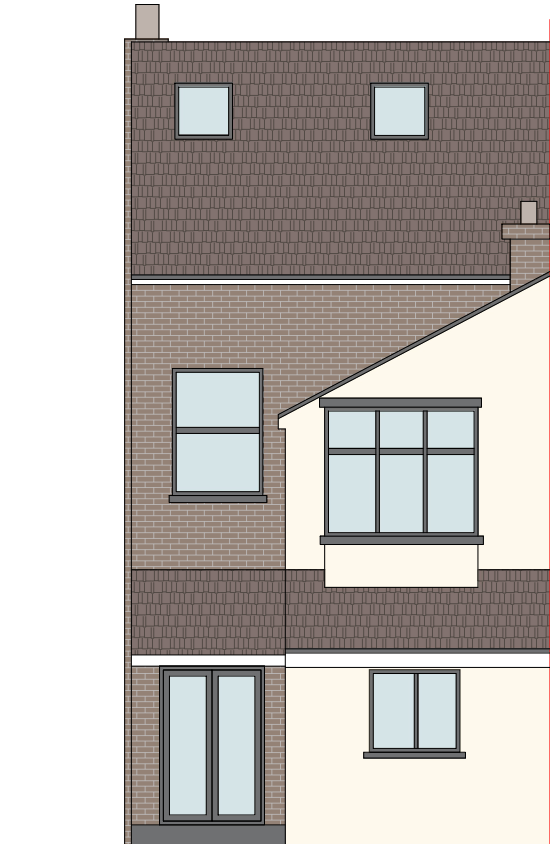


Existing Rear Elevation

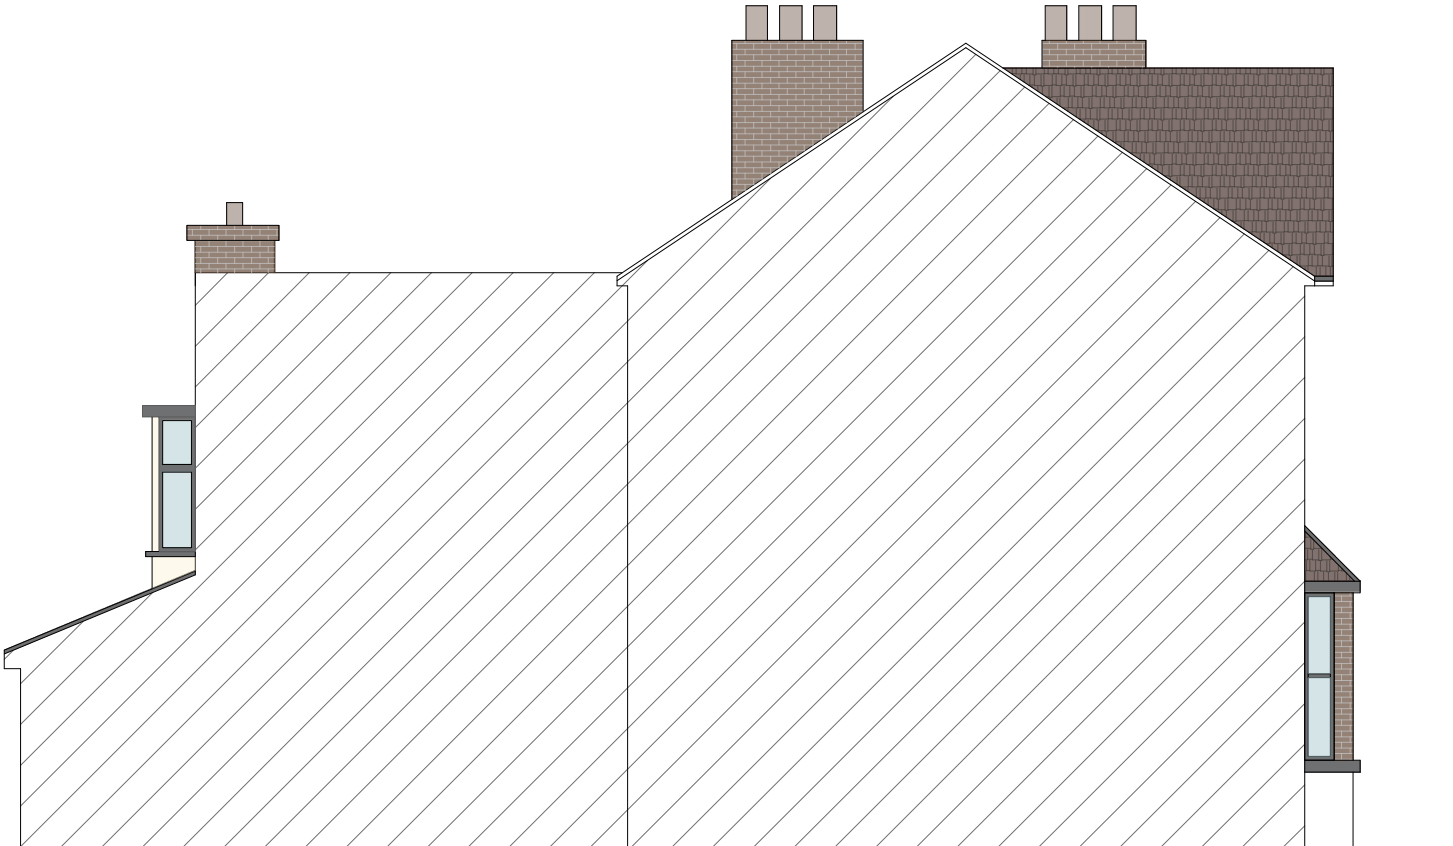

Existing Side Elevation (North)



Existing Side Elevation (South)

 


e - dreamdesigndevelopltd@gmail.com
m - 07500444330

Site:
148 Darnley Road
Gravesend
DA11 0SN

Title:
Existing Elevations

Scale at A3:
1:100
Drawing no.:
004

Date:
14/05/2024
Revision:
A