




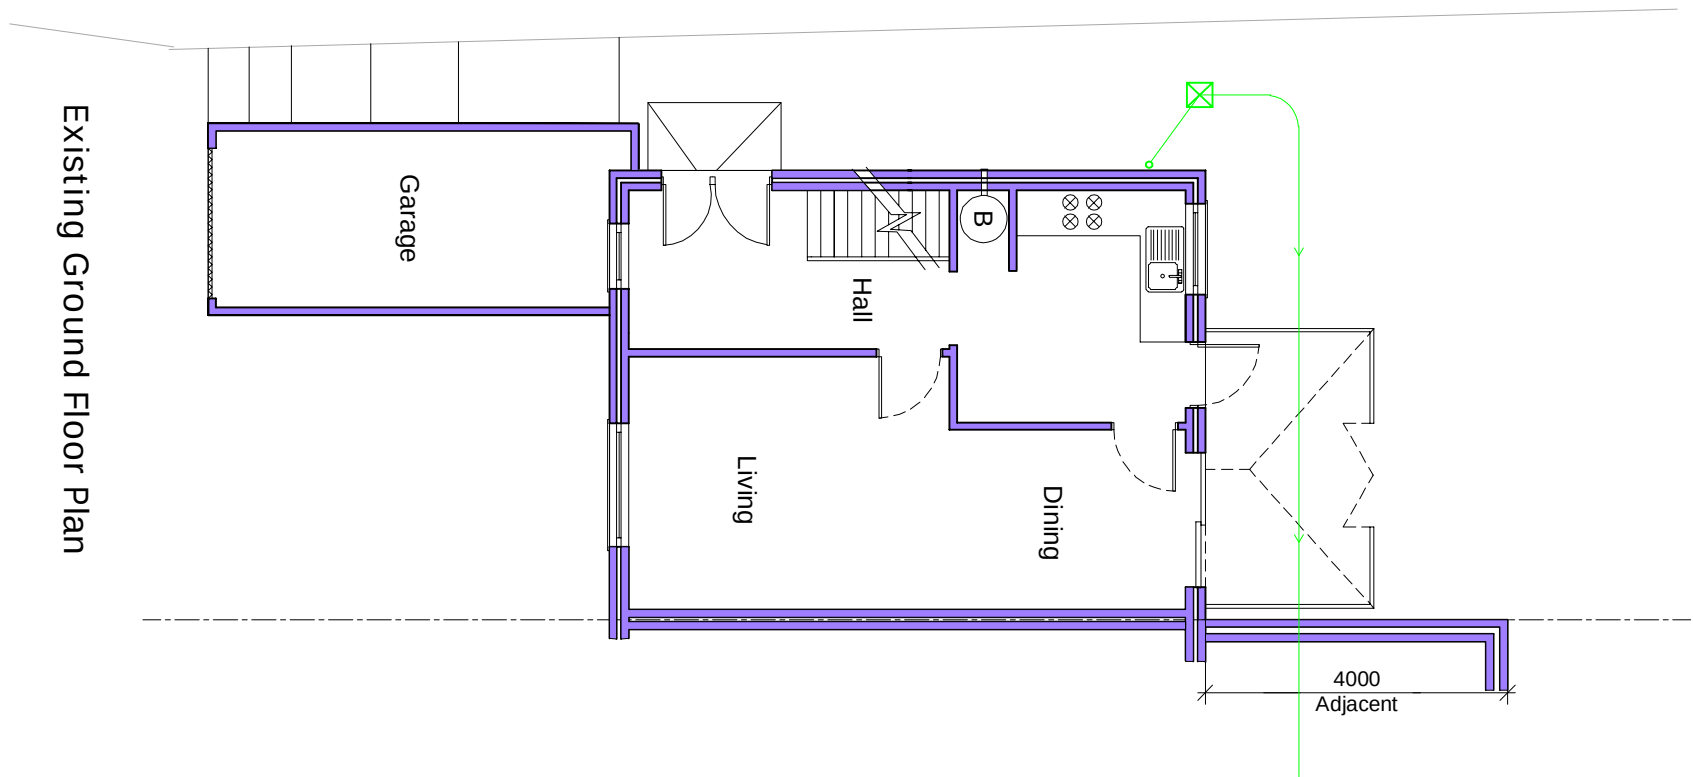


Existing Ground Floor Plan

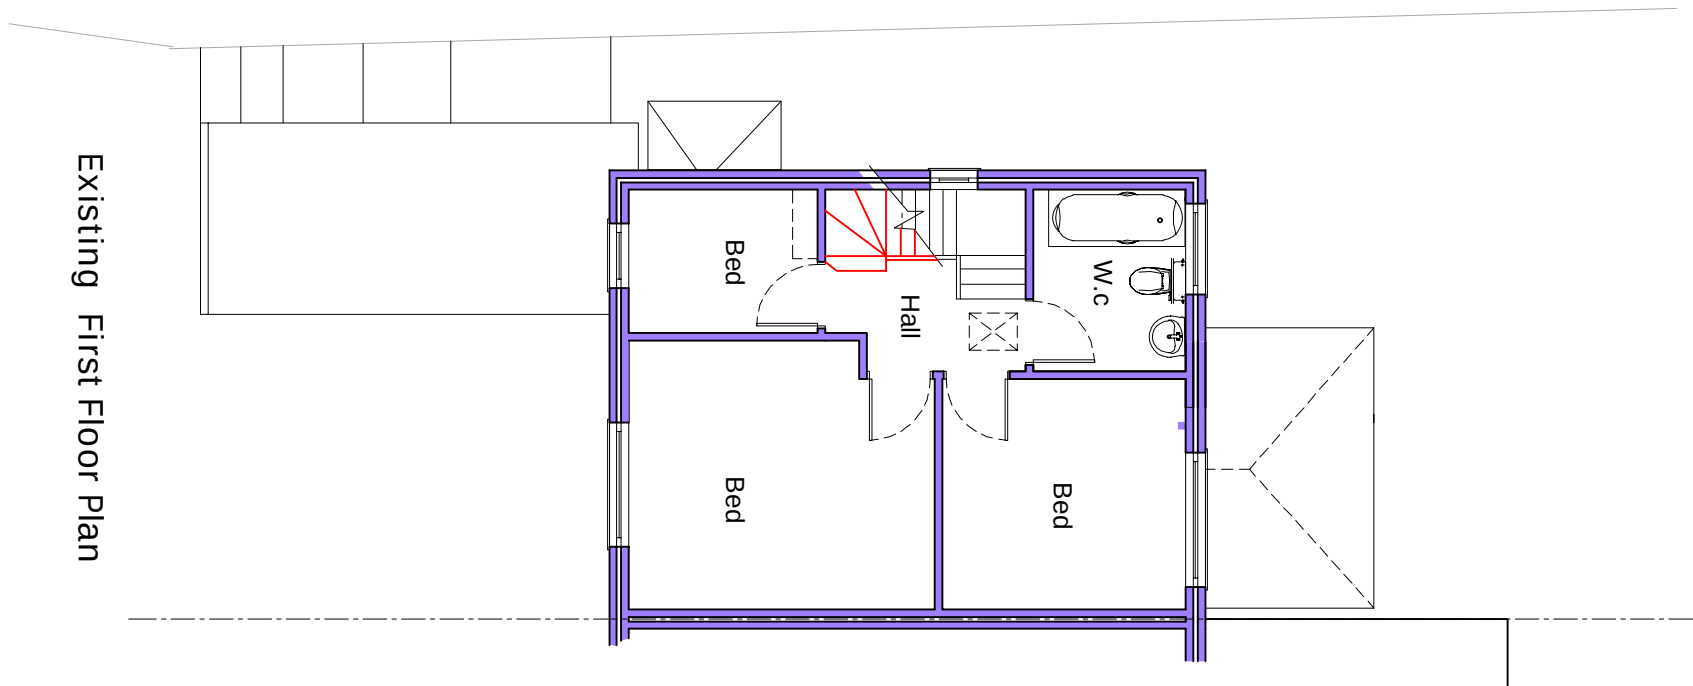


Existing First Floor Plan

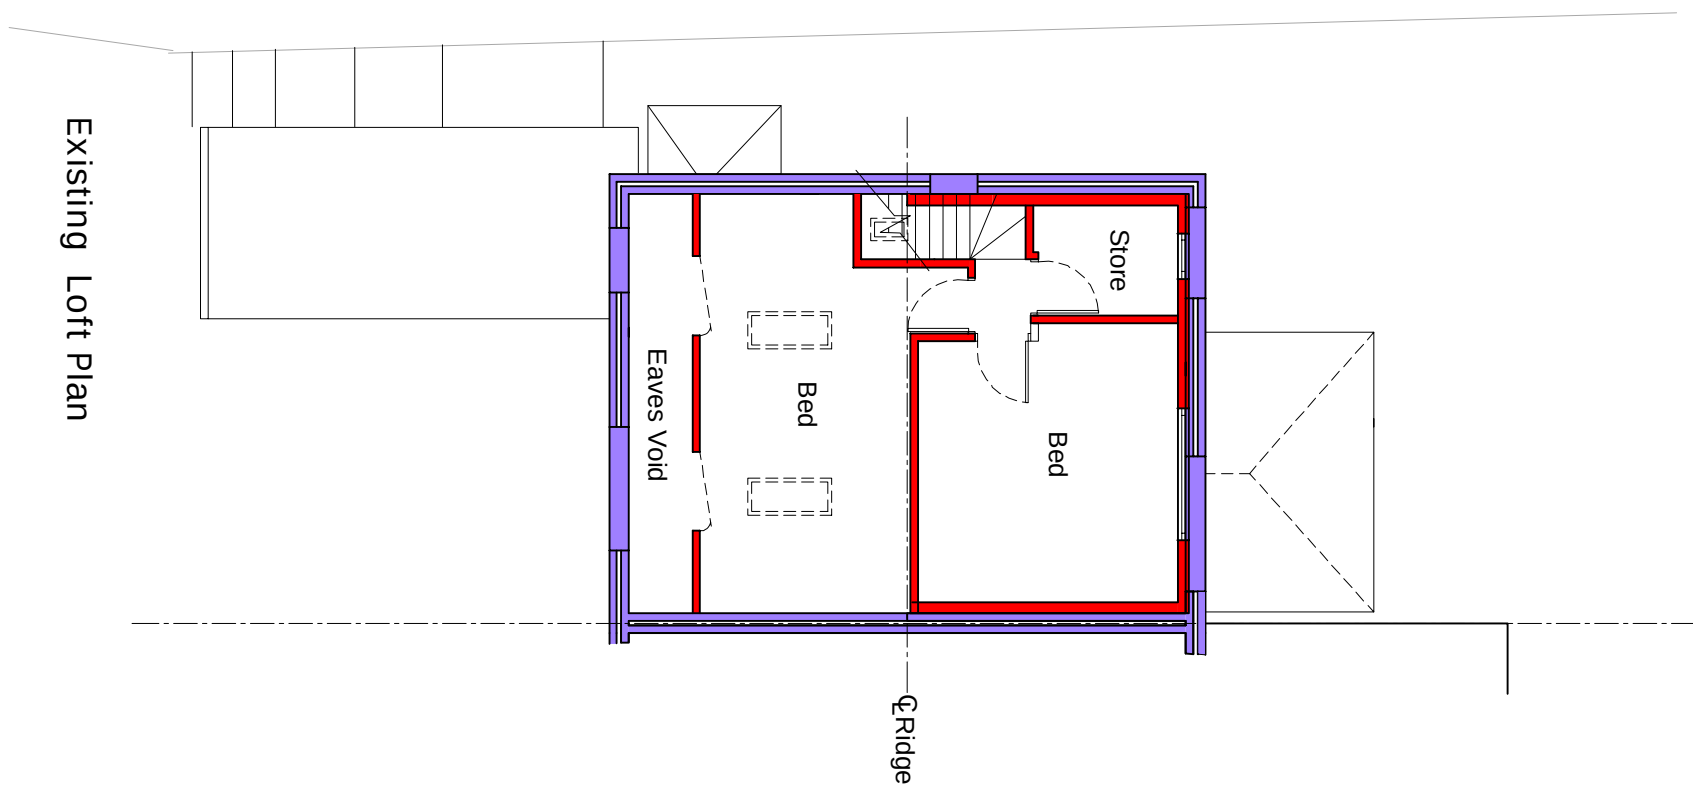


Existing Loft Plan

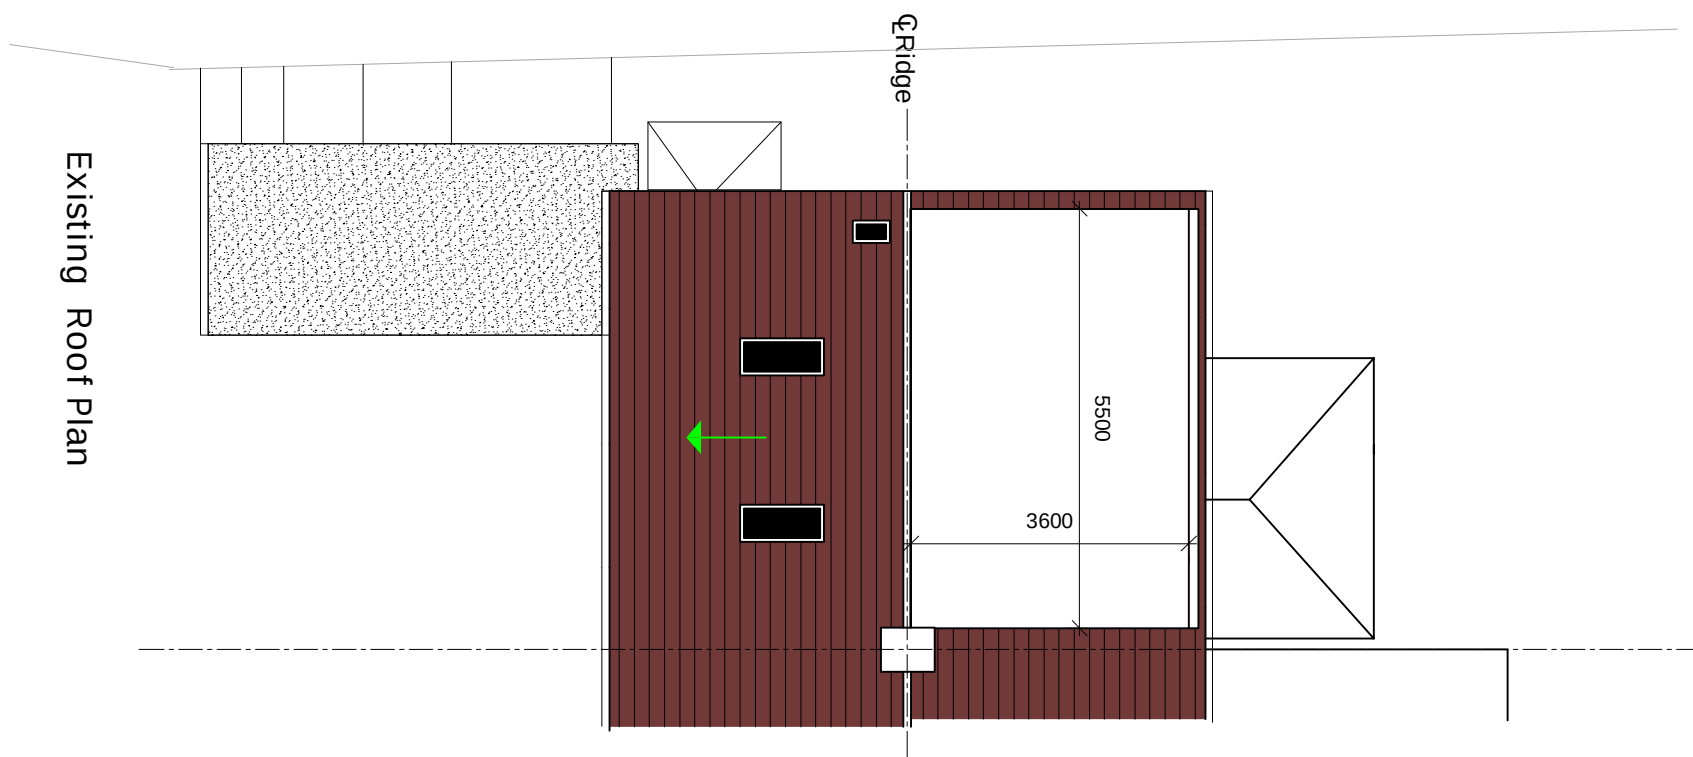


Existing Roof Plan

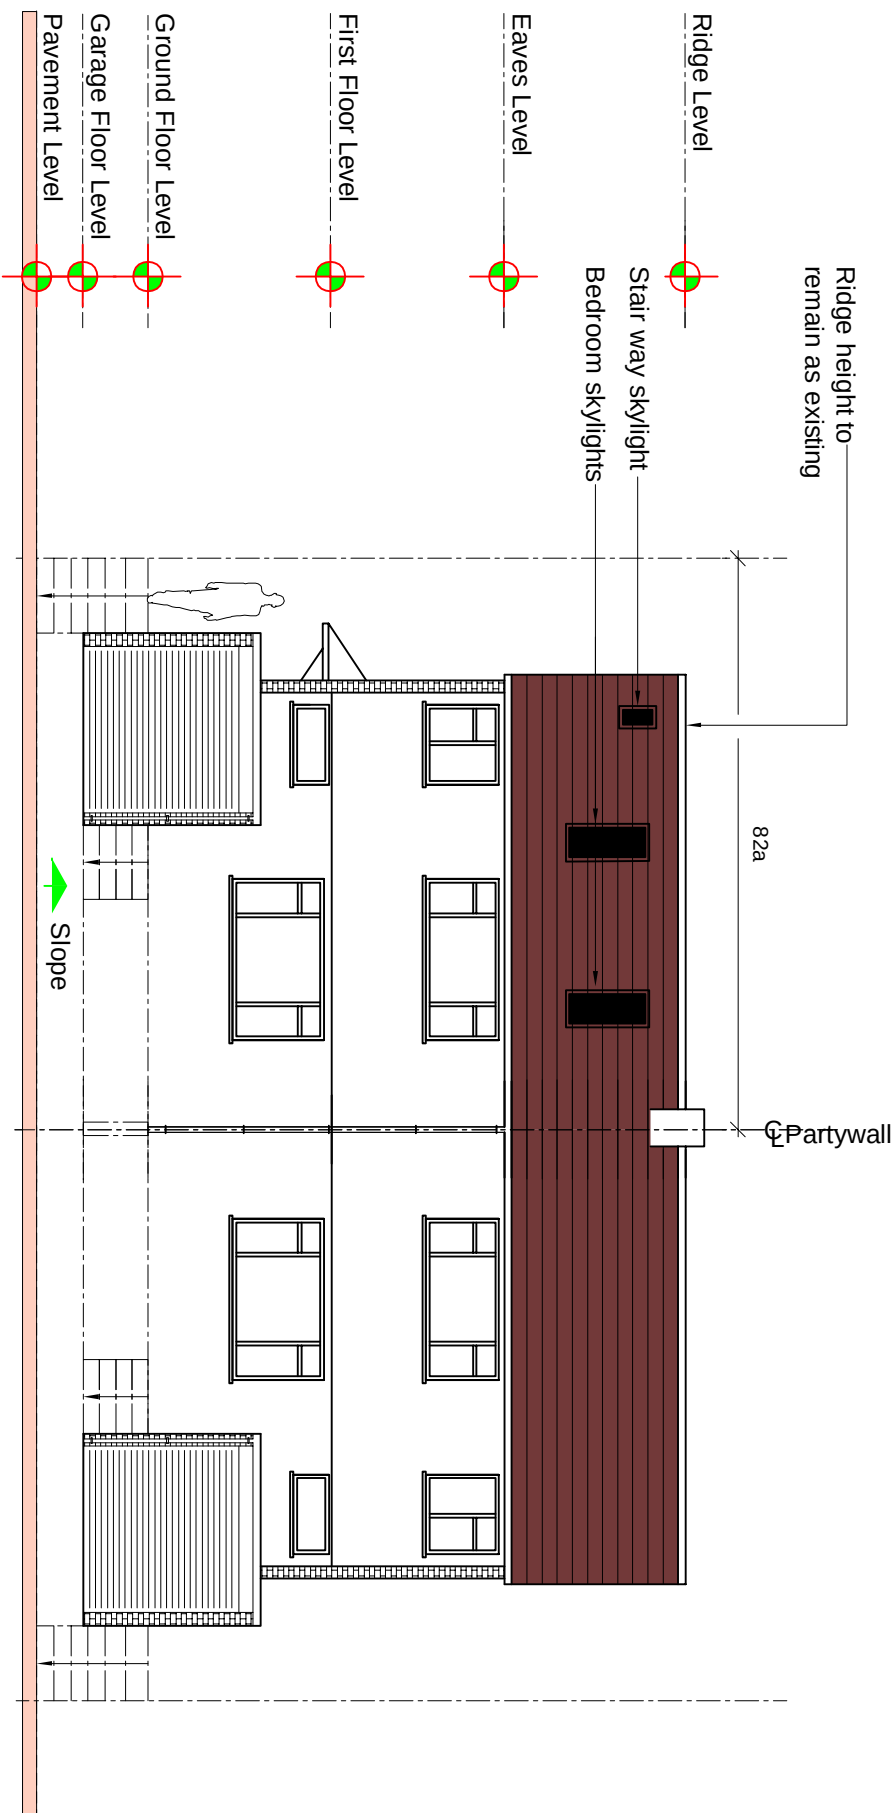


Existing Front Elevation

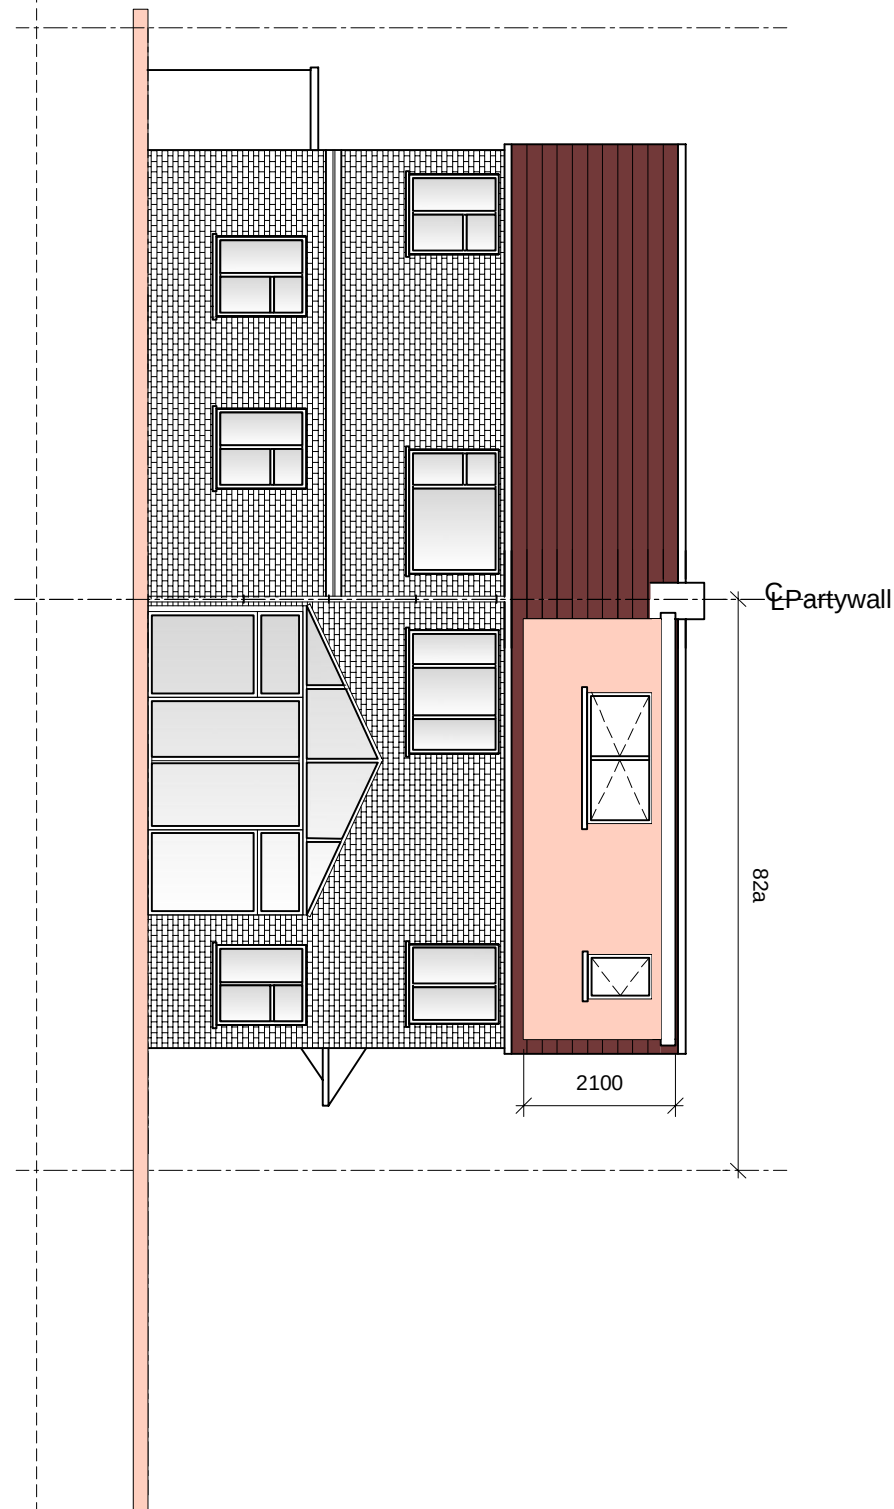


Existing Rear Elevation

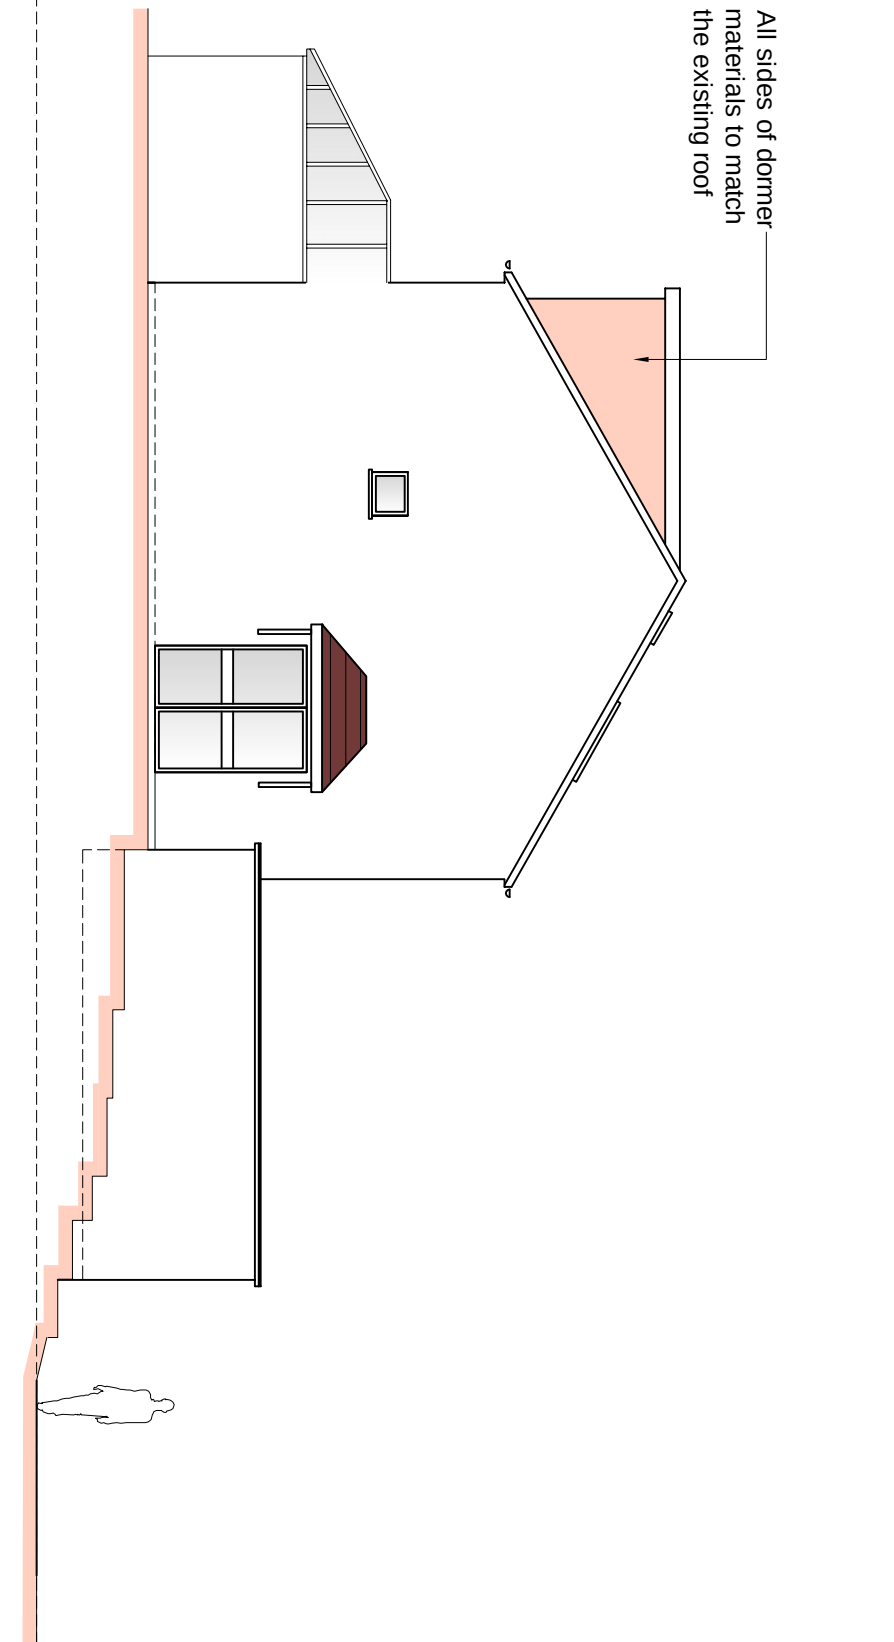


Existing Side Elevation

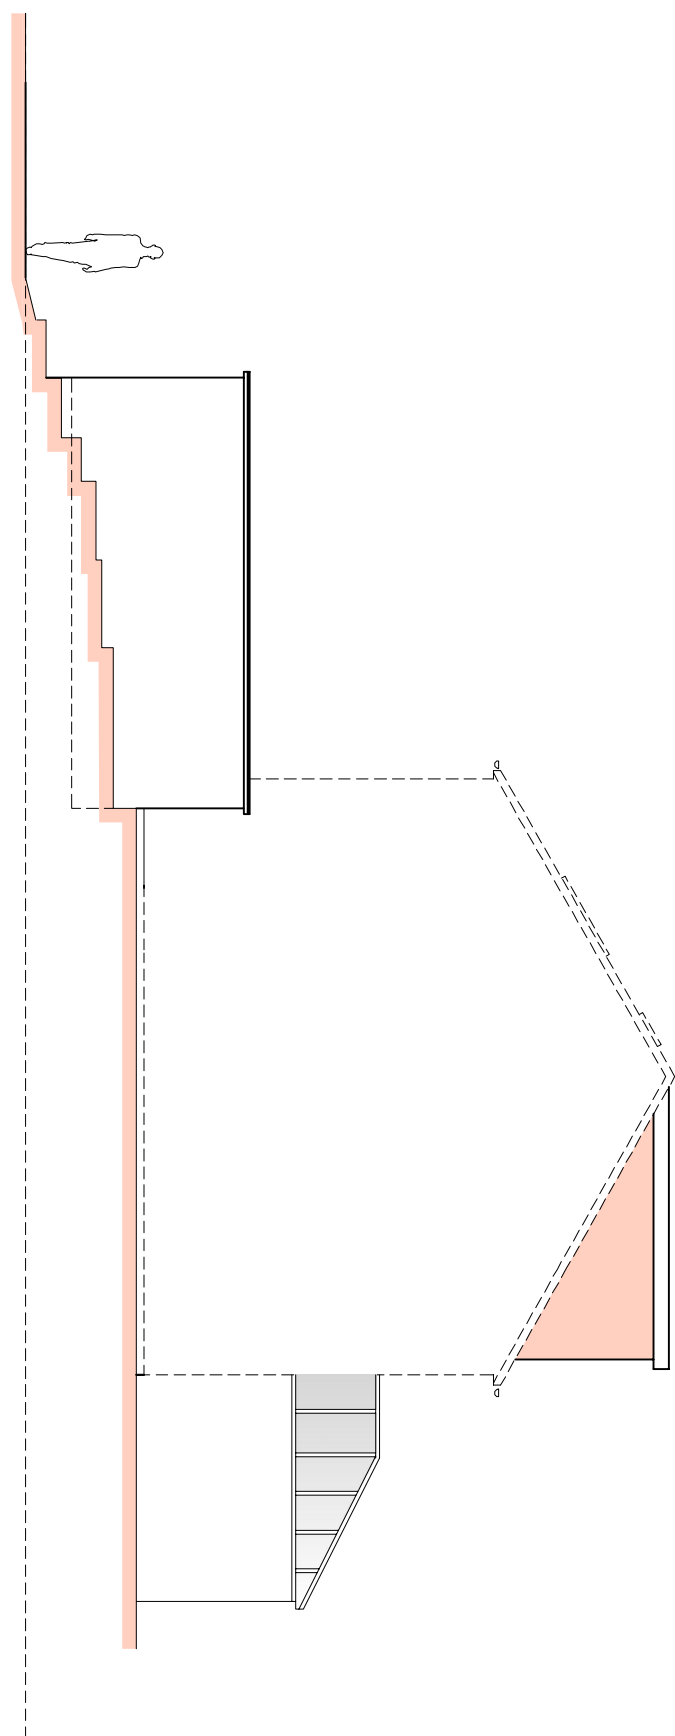

Existing Other Side Elevation

 

P4	ISSUED TO PLANNING	24.08.23	W.C.	
P3	ISSUED TO PLANNING	16.08.23	W.C.	
P2	ISSUED TO PLANNING	29.06.23	W.C.	
P1	ISSUED TO PLANNING	XX.03.22	W.C.	
Rev		Date	By	

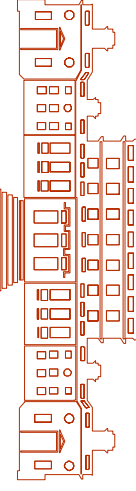

Structural & Architectural Solutions
9A THE PINNACLE - 160 HIGH ROAD - CHADWELL HEATH RM6 6PN
07940121222

Job Title
82a Hermitage Road Higham ME3 7DD

Drawing Title
Existing Plans

Scale	Date	Drawn No.	Rev
1:100 @ A1	DEC `22		
Job No.		Draw No.	
51-1000-989		S03	P4