




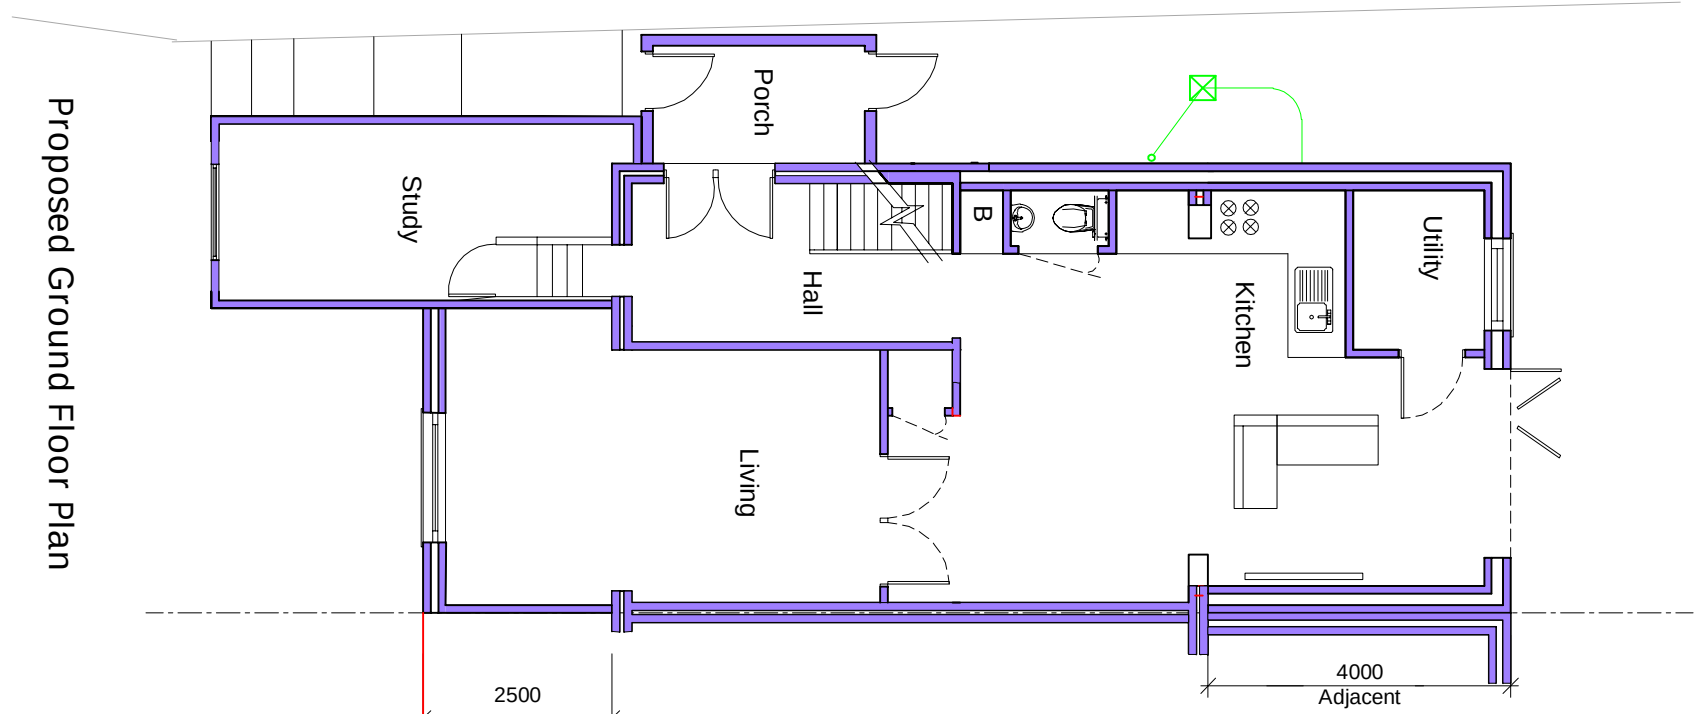


Proposed Ground Floor Plan

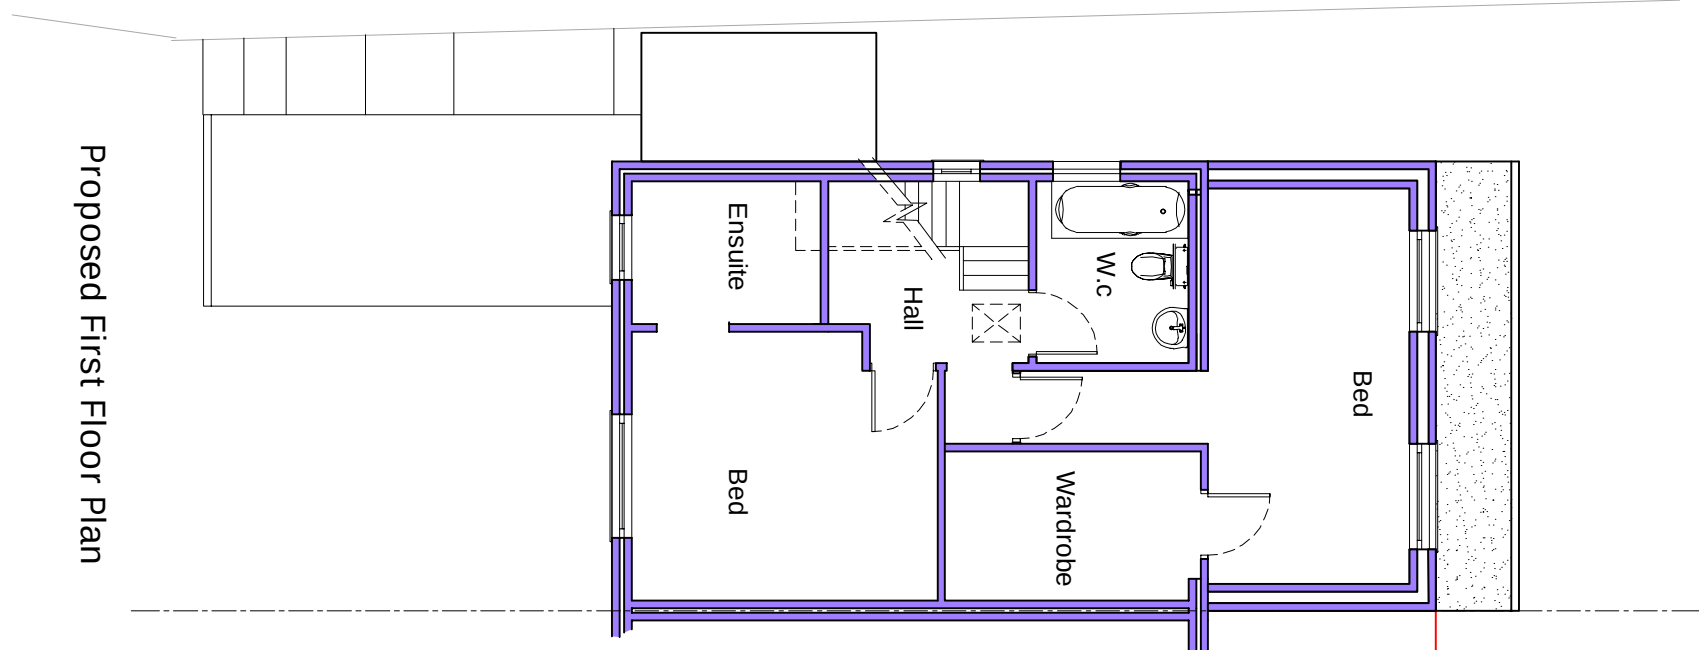

Proposed First Floor Plan

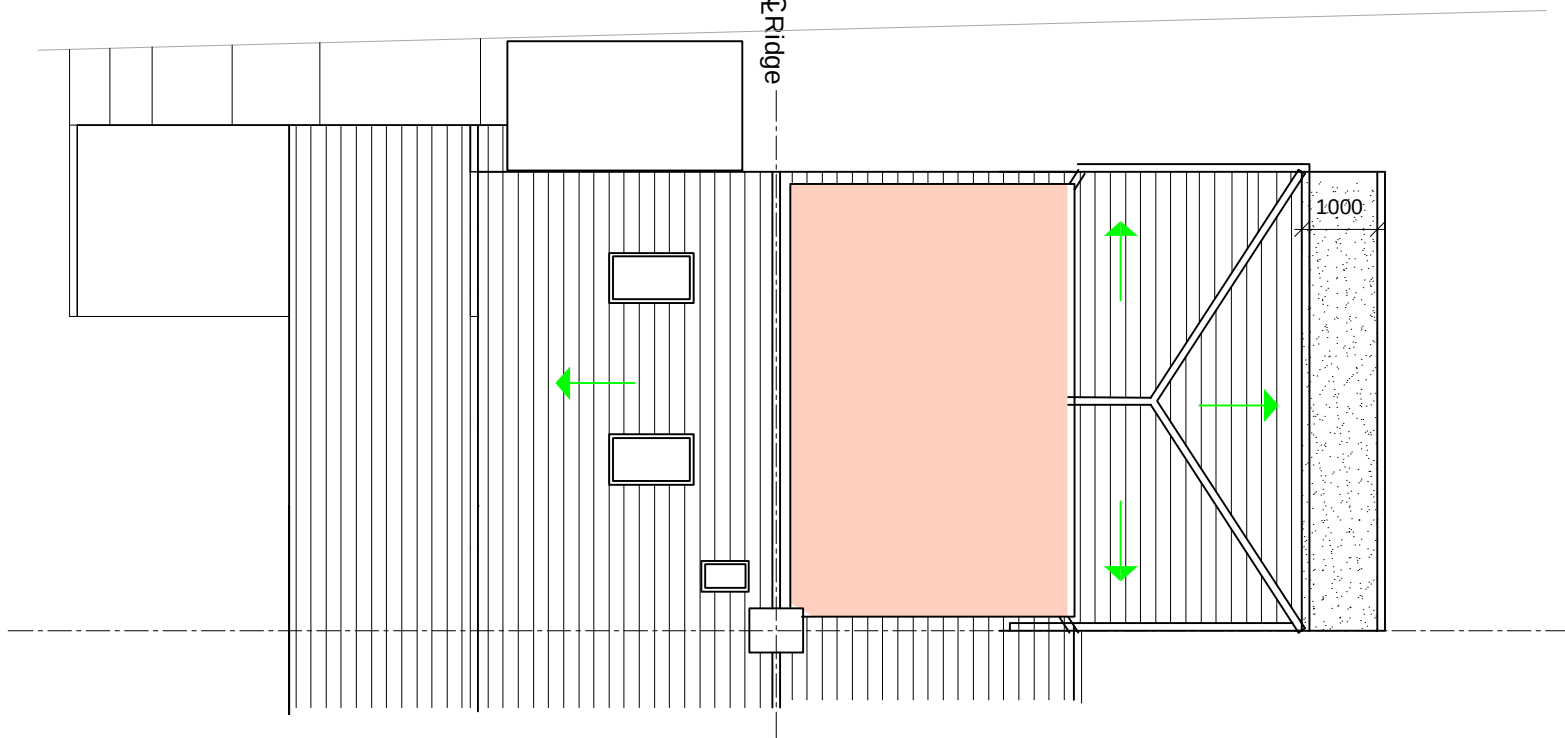


Proposed Roof Plan

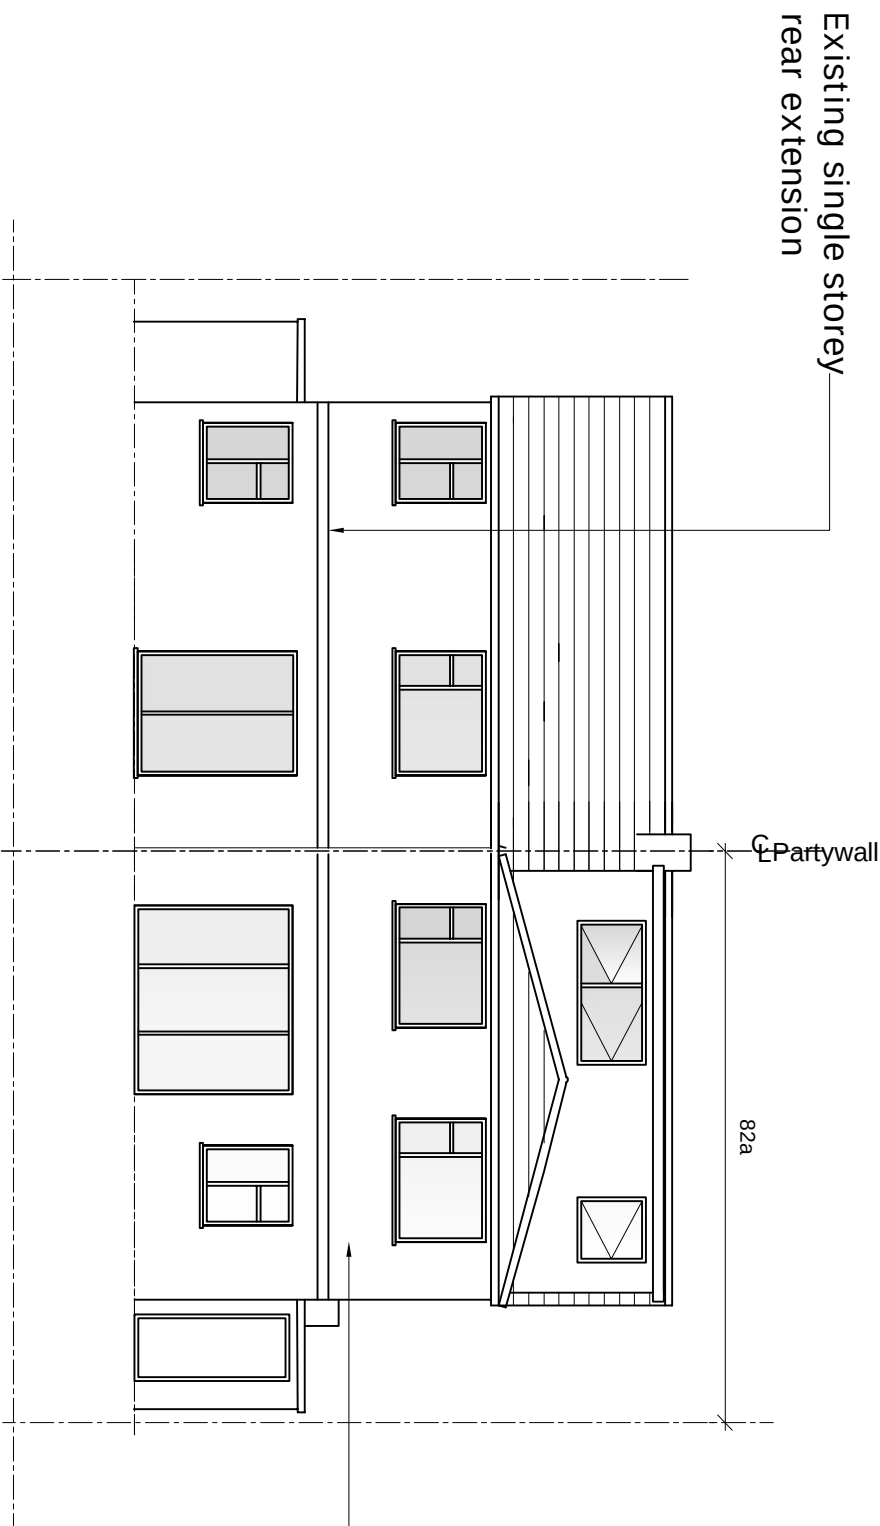


Proposed Rear Elevation


Proposed double storey
(adjacent to be the same under different
application)

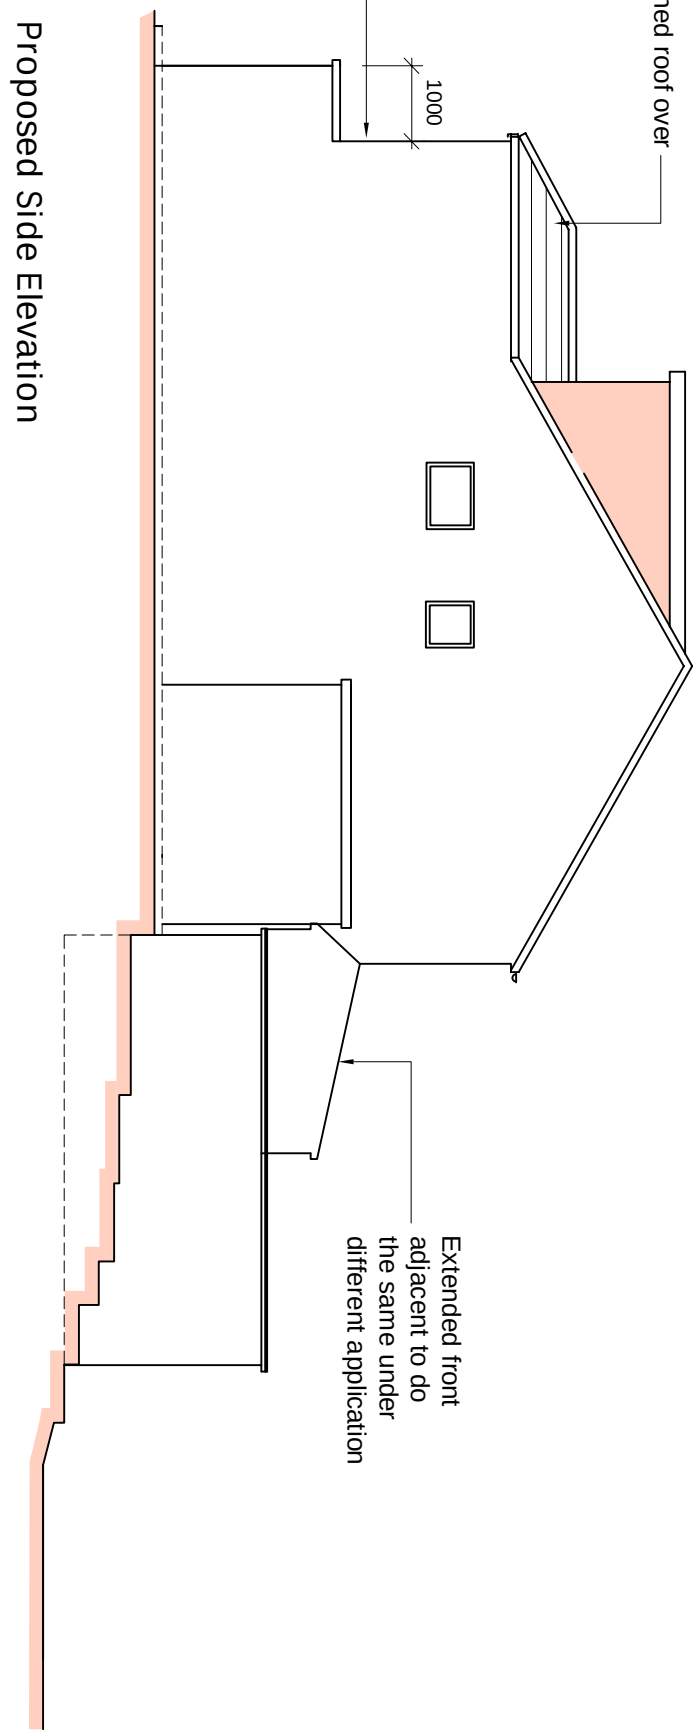



Proposed Side Elevation

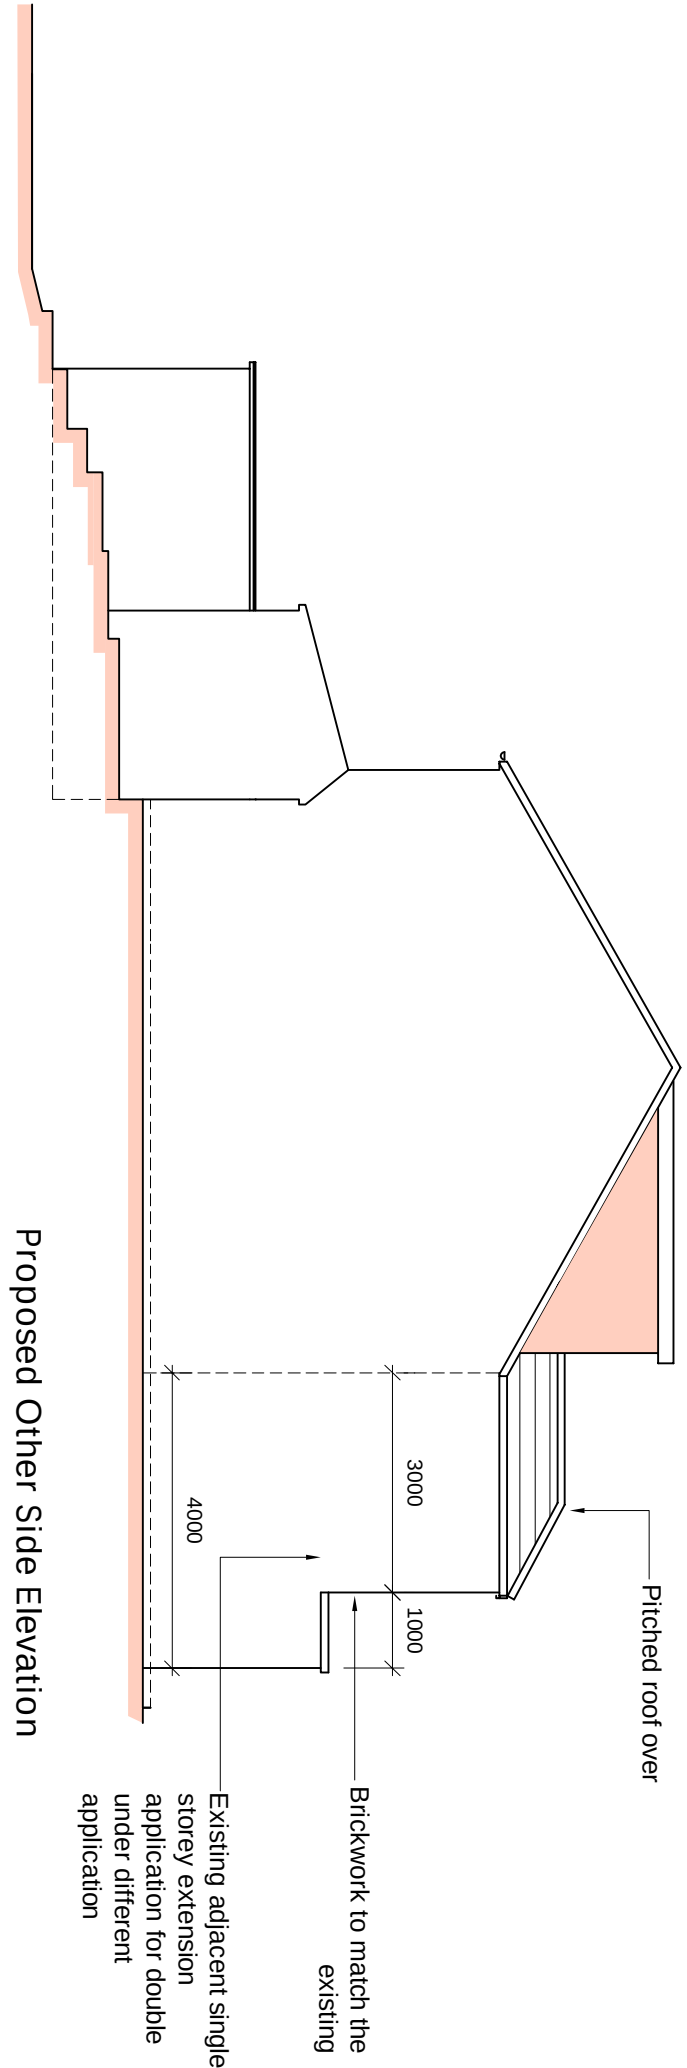

Proposed Other Side Elevation

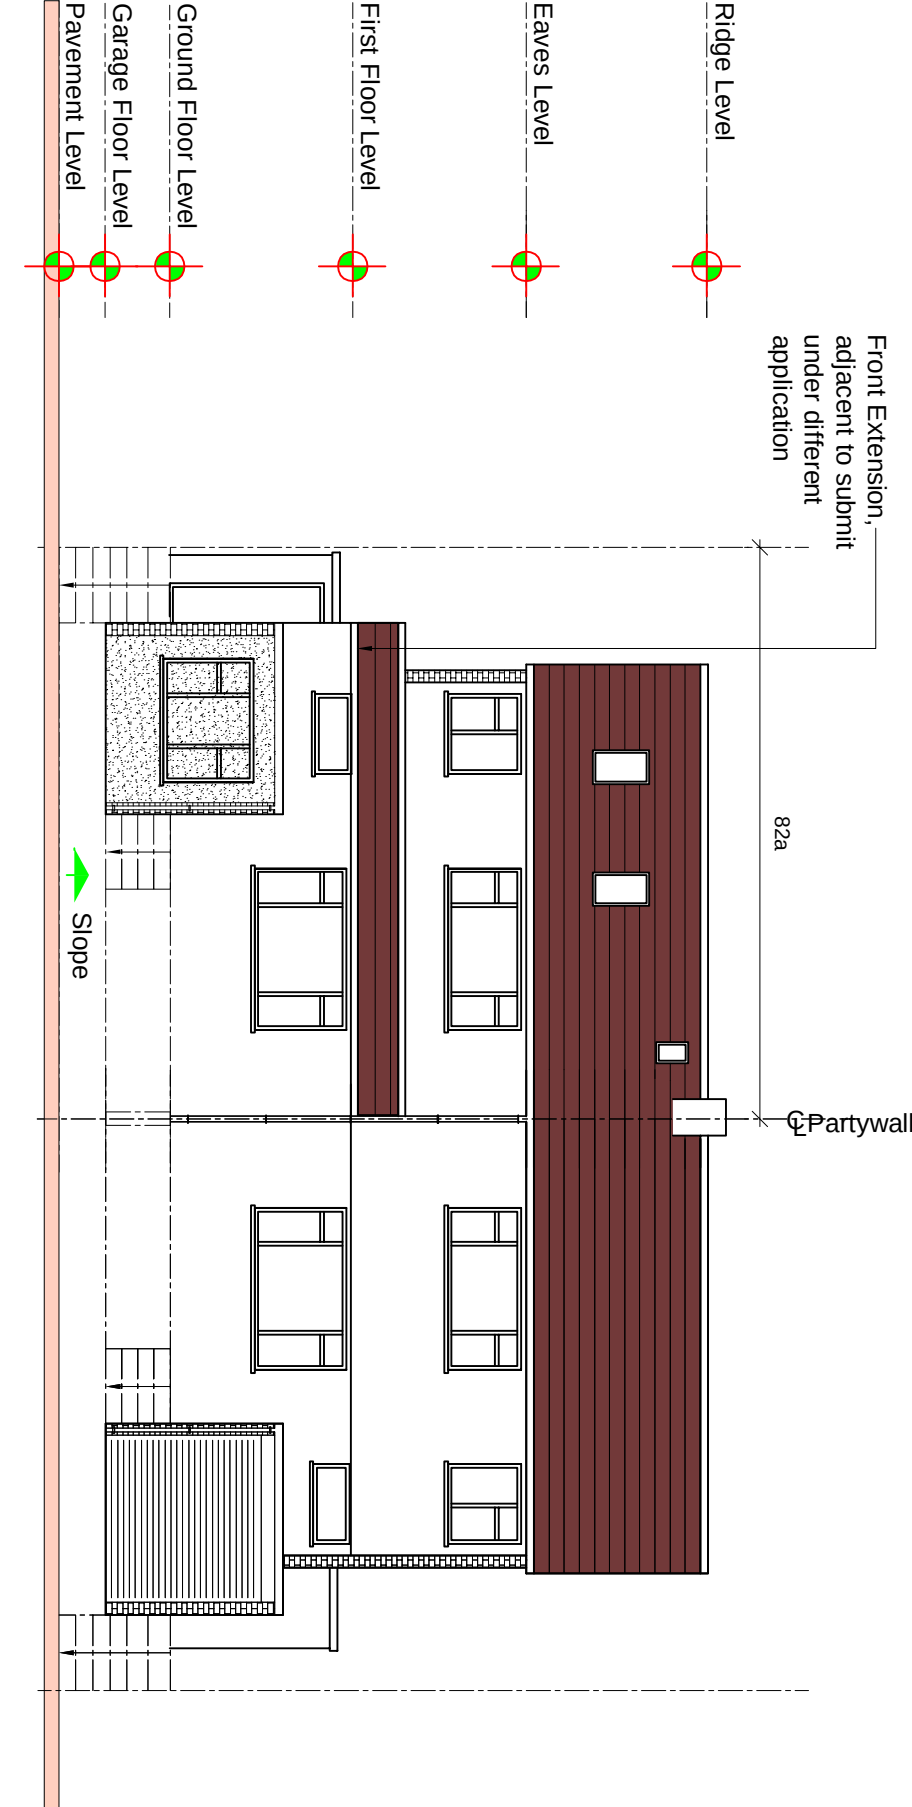

Proposed Front Elevation

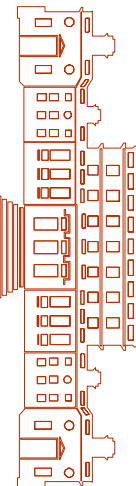 

Structural & Architectural Solutions
9A THE PINNACLE - 180 HIGH ROAD - CHADWELL HEATH RM6 6PN
07340121222

Job Title
82a Hermitage Road Higham ME3 7DD

Drawing Title
Proposed Double Storey Rear
Extension

Scale
1:100 @ A1
Date
DEC`22
Drawing No.
S04
Rev
P4