

Notes:

- Do not scale from this drawing.
- All dimensions to be verified on site and is in mm.
- Builder to verify all dimensions, heights and levels prior to commencement of work.
- All documents shall be checked to ensure that they are compatible by the contractor before construction commences. In the event of apparent ambiguity or contradiction the engineer and/ or architect shall be notified immediately.
- The contractor in preparing his estimate shall visit the site and acquaint himself with the problems involved.
- The contractor shall issue all statutory notices to the local Authority during progress and completion of works.




Detail for the stairs



Basement Floor Plan




Ground Floor Plan

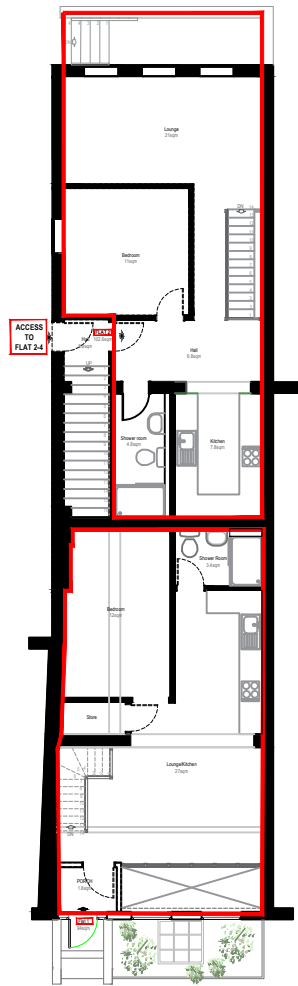

First Floor Plan



Second Floor Plan

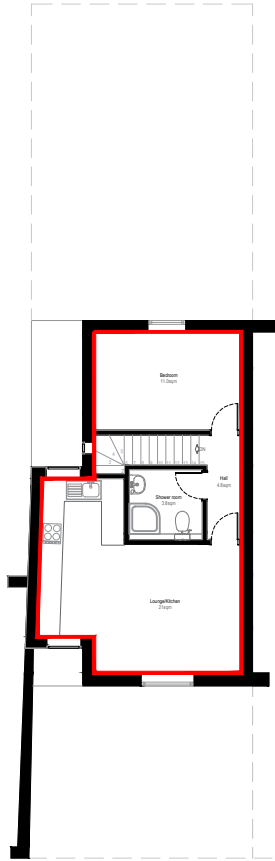

Scale 1:100



A	-	-	-/-/-
REV:	DESCRIPTION:	BY:	DATE:

STATUS: PLANNING

Whitehall Place
47 The Terrace,
Gravesend, Kent
DA12 2DL
01474 247 787
info@barronedwards.co.uk
www.barronedwards.co.uk

SITE:
The Clarence Arms
77 Windmill Street
Gravesend
DA12 1BN

TITLE: PROPOSED PLANS
PROPOSED ELEVATIONS

SCALE AT A0: 1:100 @ A2	DATE: 20.09.23	DRAWN: AJ
PROJECT NO: 220202	DRAWING NO: 001	REVISION: 5