


EXISTING REAR ELEVATION

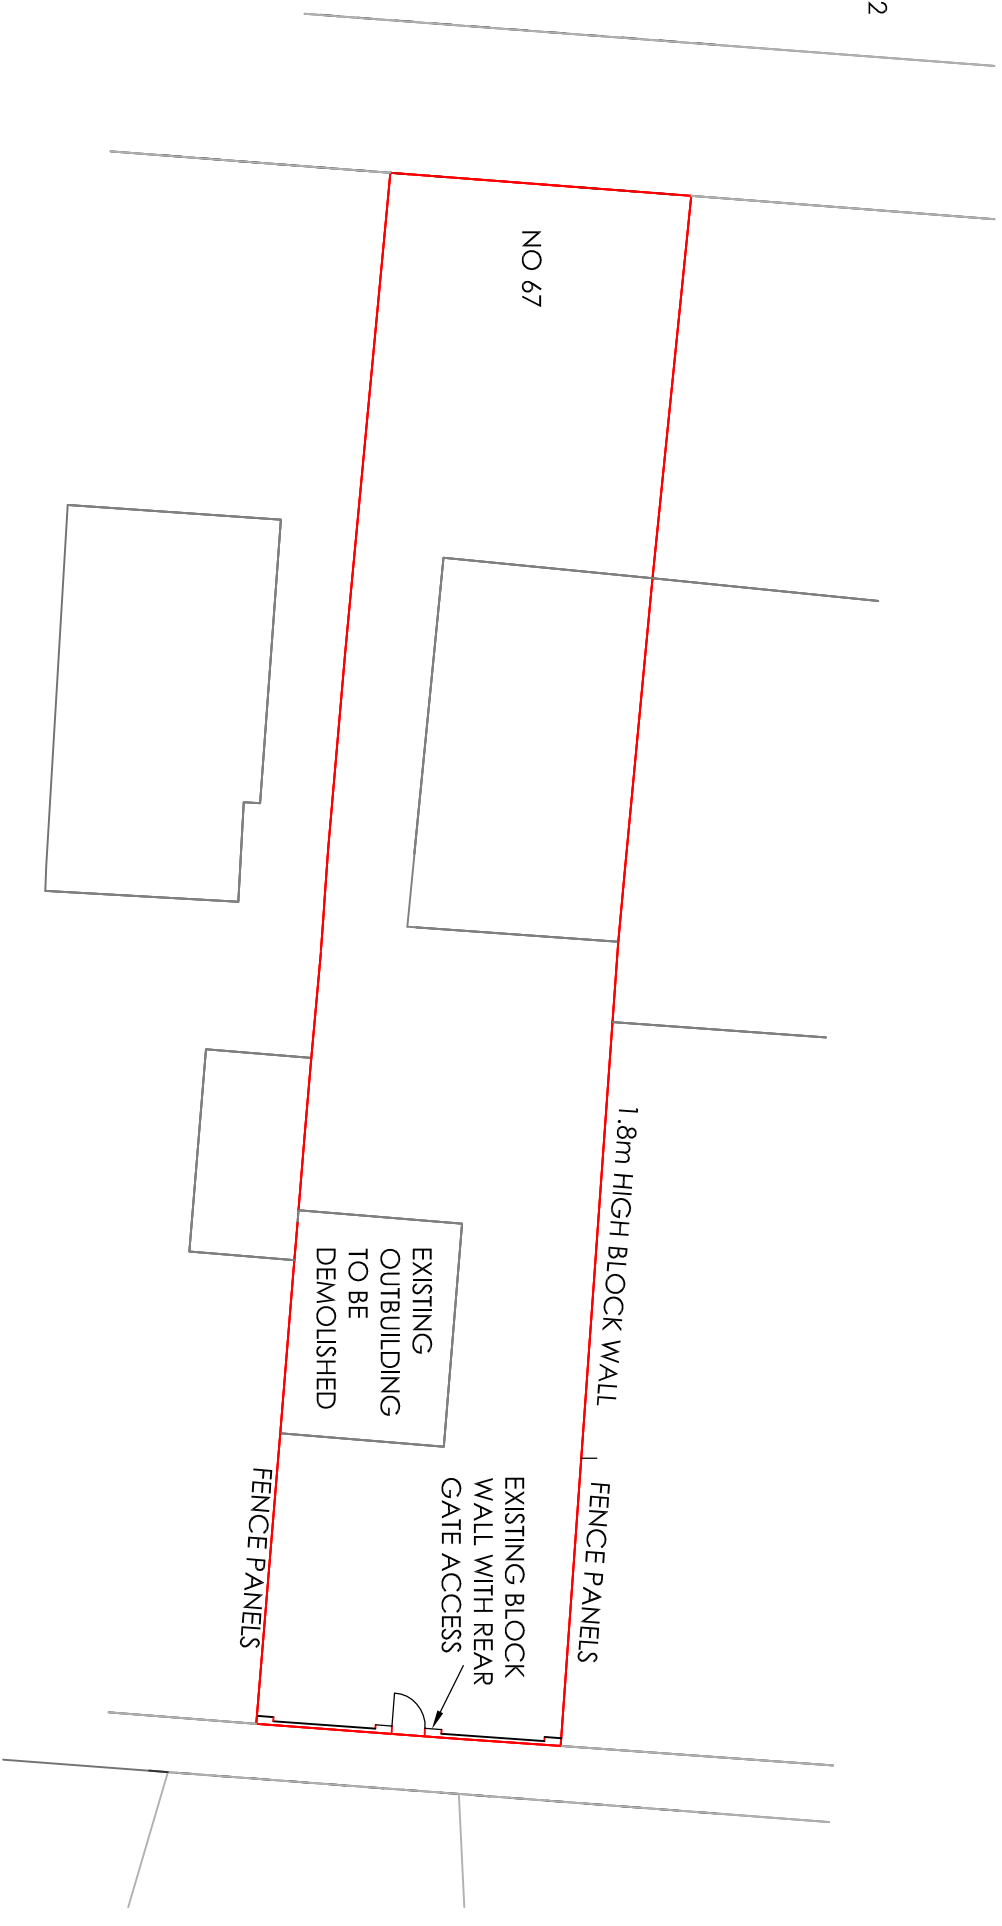

Project		Mr J SINGH 67 VALLEY DRIVE GRAVESEND KENT DA1 2 5RR Garden Annexe with Disabled Shower Room and Demolish Existing Outbuilding	
Drawing Title		Site Map and Existing Block Plan	
Rev		Description	
Date		Date	
Drawn	Date	Scale	Drawing No.
HC	Mar 24	1:1250 1:200	67VD/A3/01