


NB There will be NO external lighting installation.
See my Design & Access Statement:
Page 39, Section 17.09 ref.
Kent Downs AONB Management Plan
"There will be no external lighting within the
proposed design to address the dark night skies
requirement. The proposal will therefore, be a
more tranquil place in which to live".

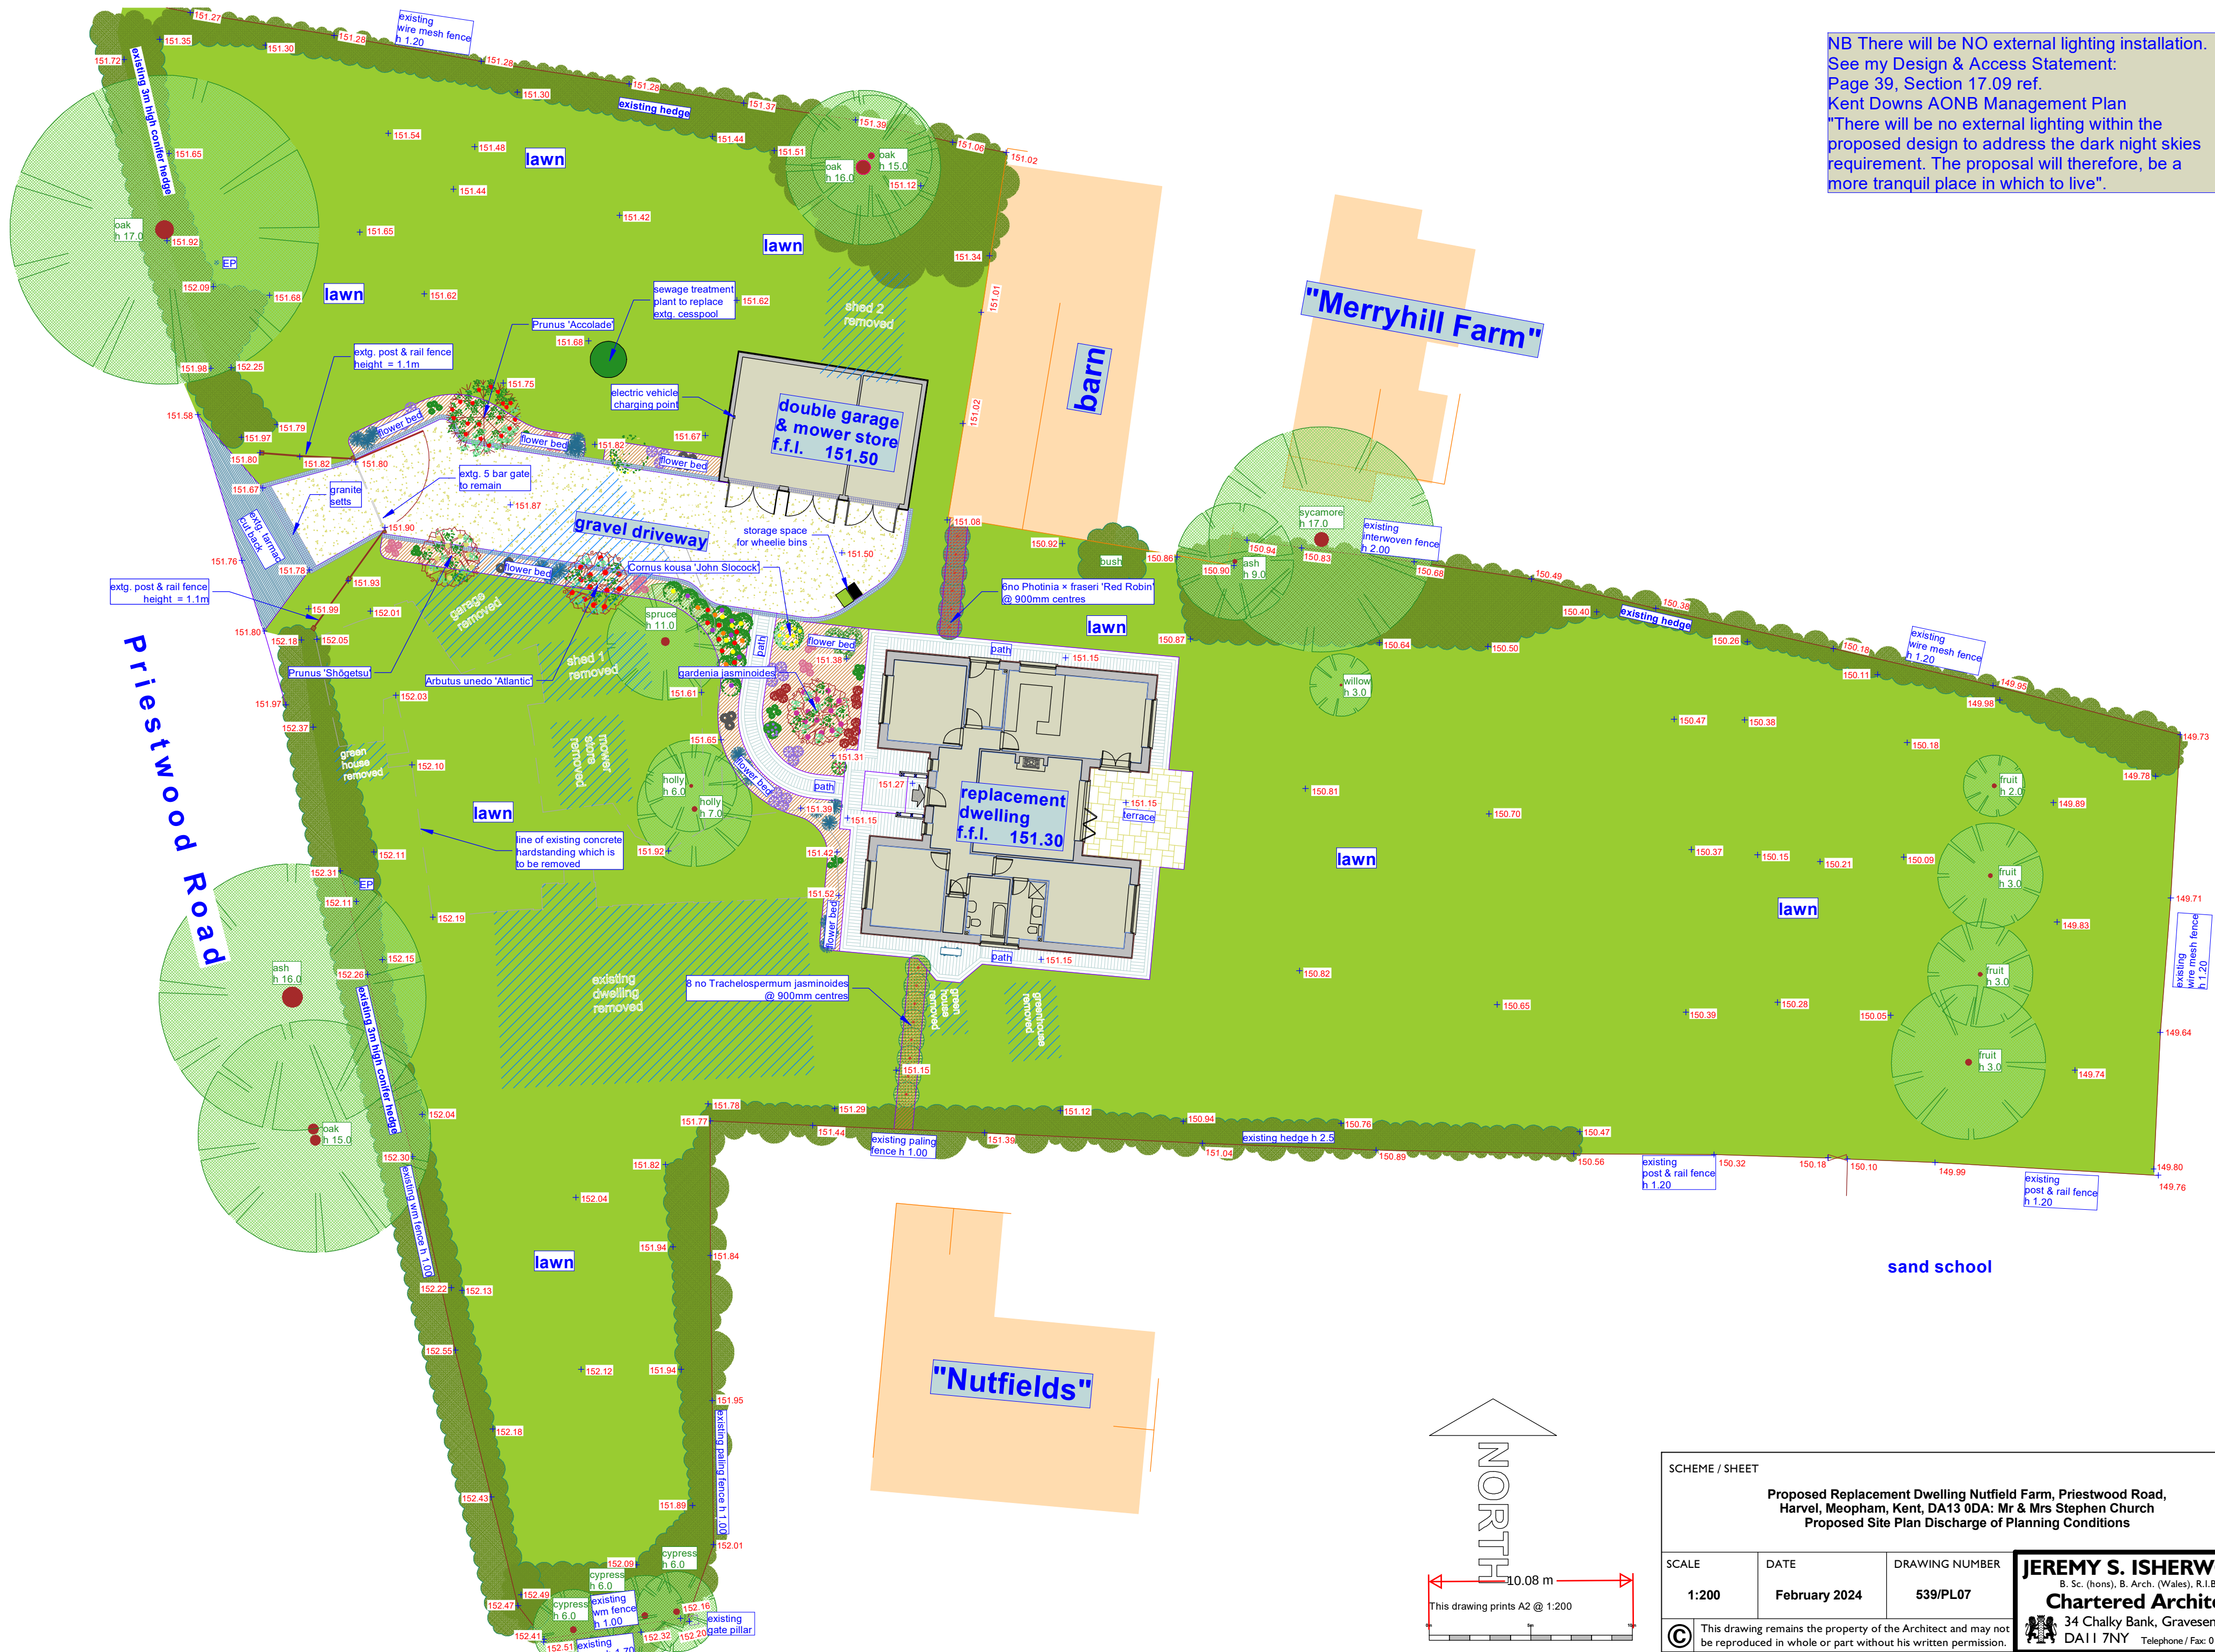

SCHEME / SHEET			
Proposed Replacement Dwelling Nutfield Farm, Priestwood Road, Harvel, Meopham, Kent, DA13 0DA: Mr & Mrs Stephen Church Proposed Site Plan Discharge of Planning Conditions			
SCALE	DATE	DRAWING NUMBER	
1:200	February 2024	539/PL07	
	This drawing remains the property of the Architect and may not be reproduced in whole or part without his written permission.		
JEREMY S. ISHERWOOD B. Sc. (hons), B. Arch. (Wales), R.I.B.A. Chartered Architect  34 Chalky Bank, Gravesend, Kent, DA11 7NY Telephone / Fax: 01474-533793			