
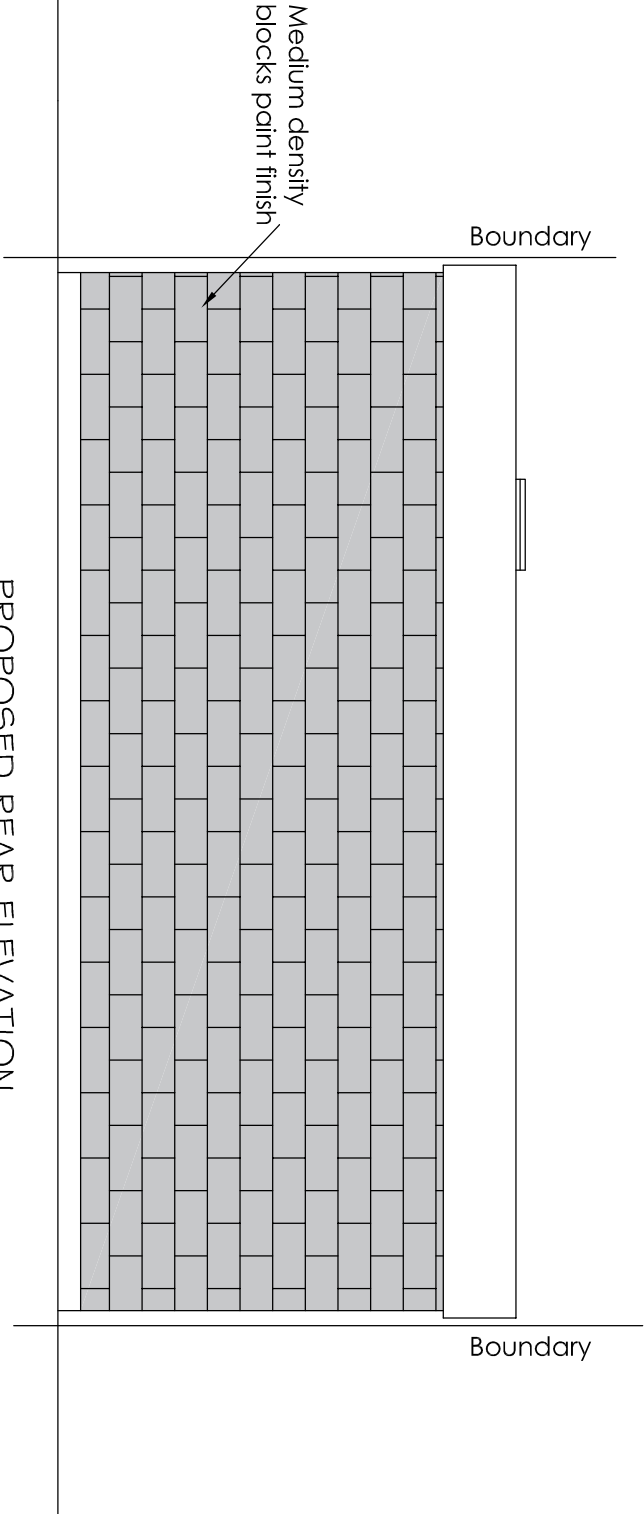
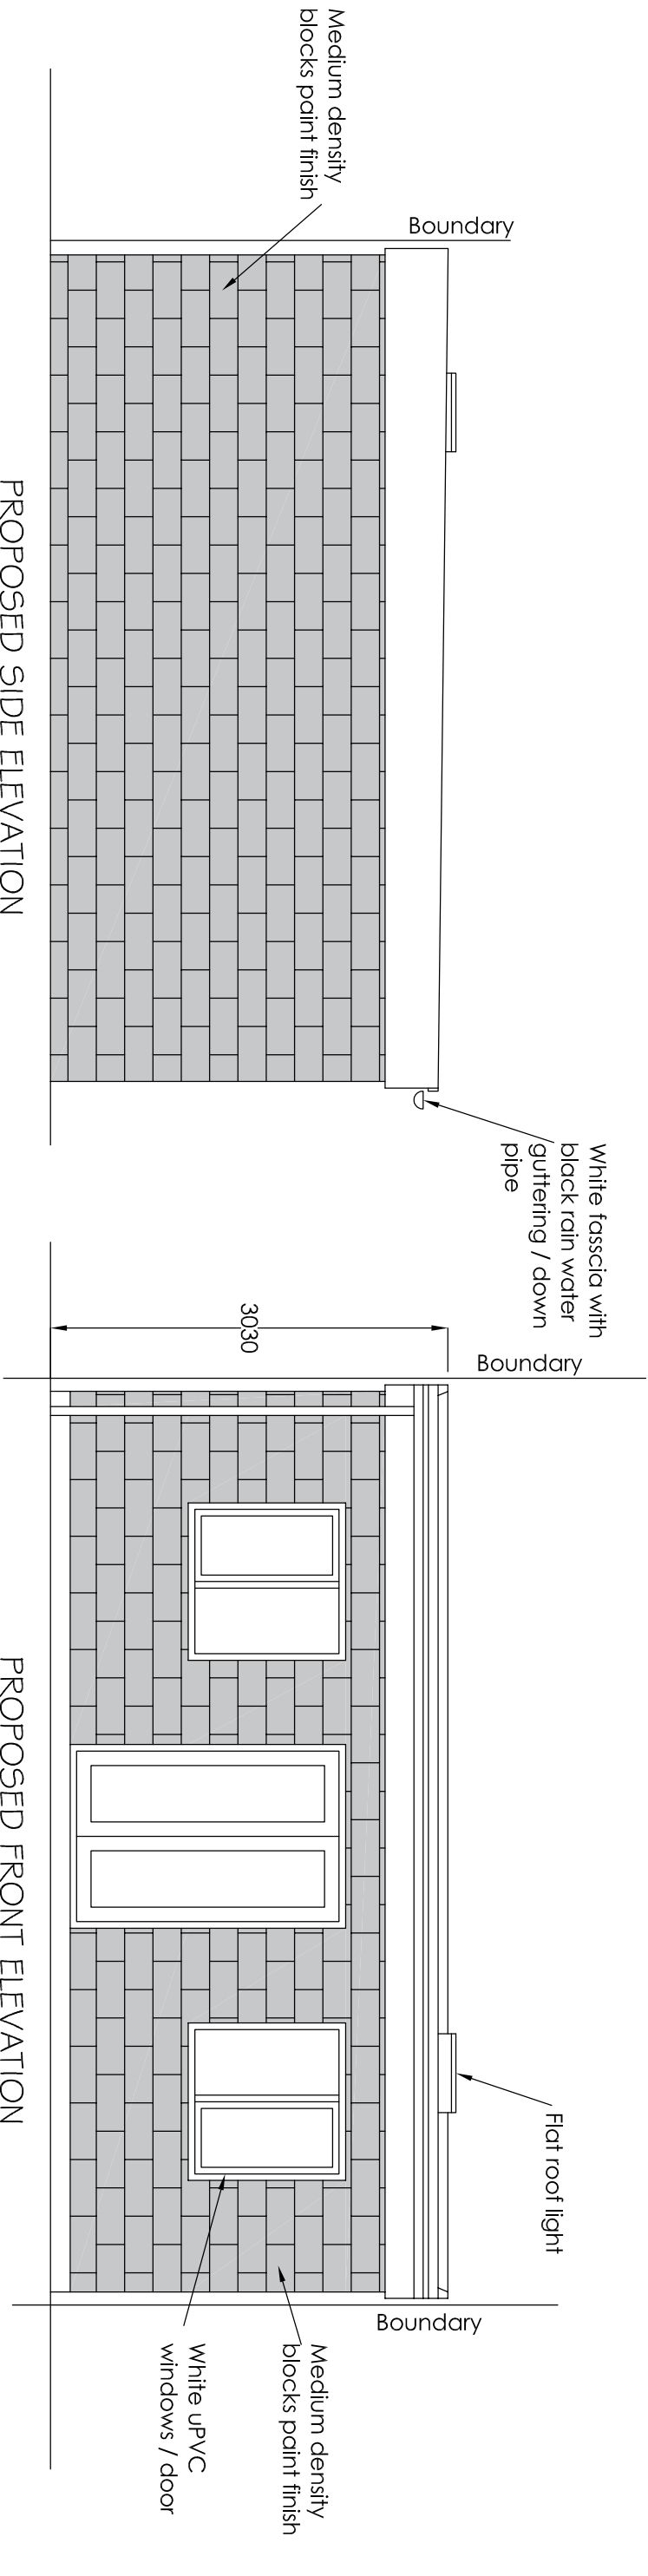


 

PROPOSED SIDE ELEVATION

PROPOSED REAR ELEVATION

Project			Mr J SINGH 67 VALLEY DRIVE GRAVESEND KENT DA1 2 5RR Garden Annexe with Disabled Shower Room and Demolish Existing Outbuilding		
Drawing Title		Proposed Elevations		Rev	Date
Proposed Elevations		Description		Date	
Drawing No.		Scale		Drawing No.	
67VD/A3/O2		1:50		67VD/A3/O2	
Drawn		Date		Scale	
HC		Mar 24		1:50	
H Channa		Picaroons Maidstone Road Platt Kent TN15 8LB		Tel: 07828277909 E-mail: hbechanna@tiscali.co.uk	
Tel: 07828277909		E-mail: hbechanna@tiscali.co.uk			