


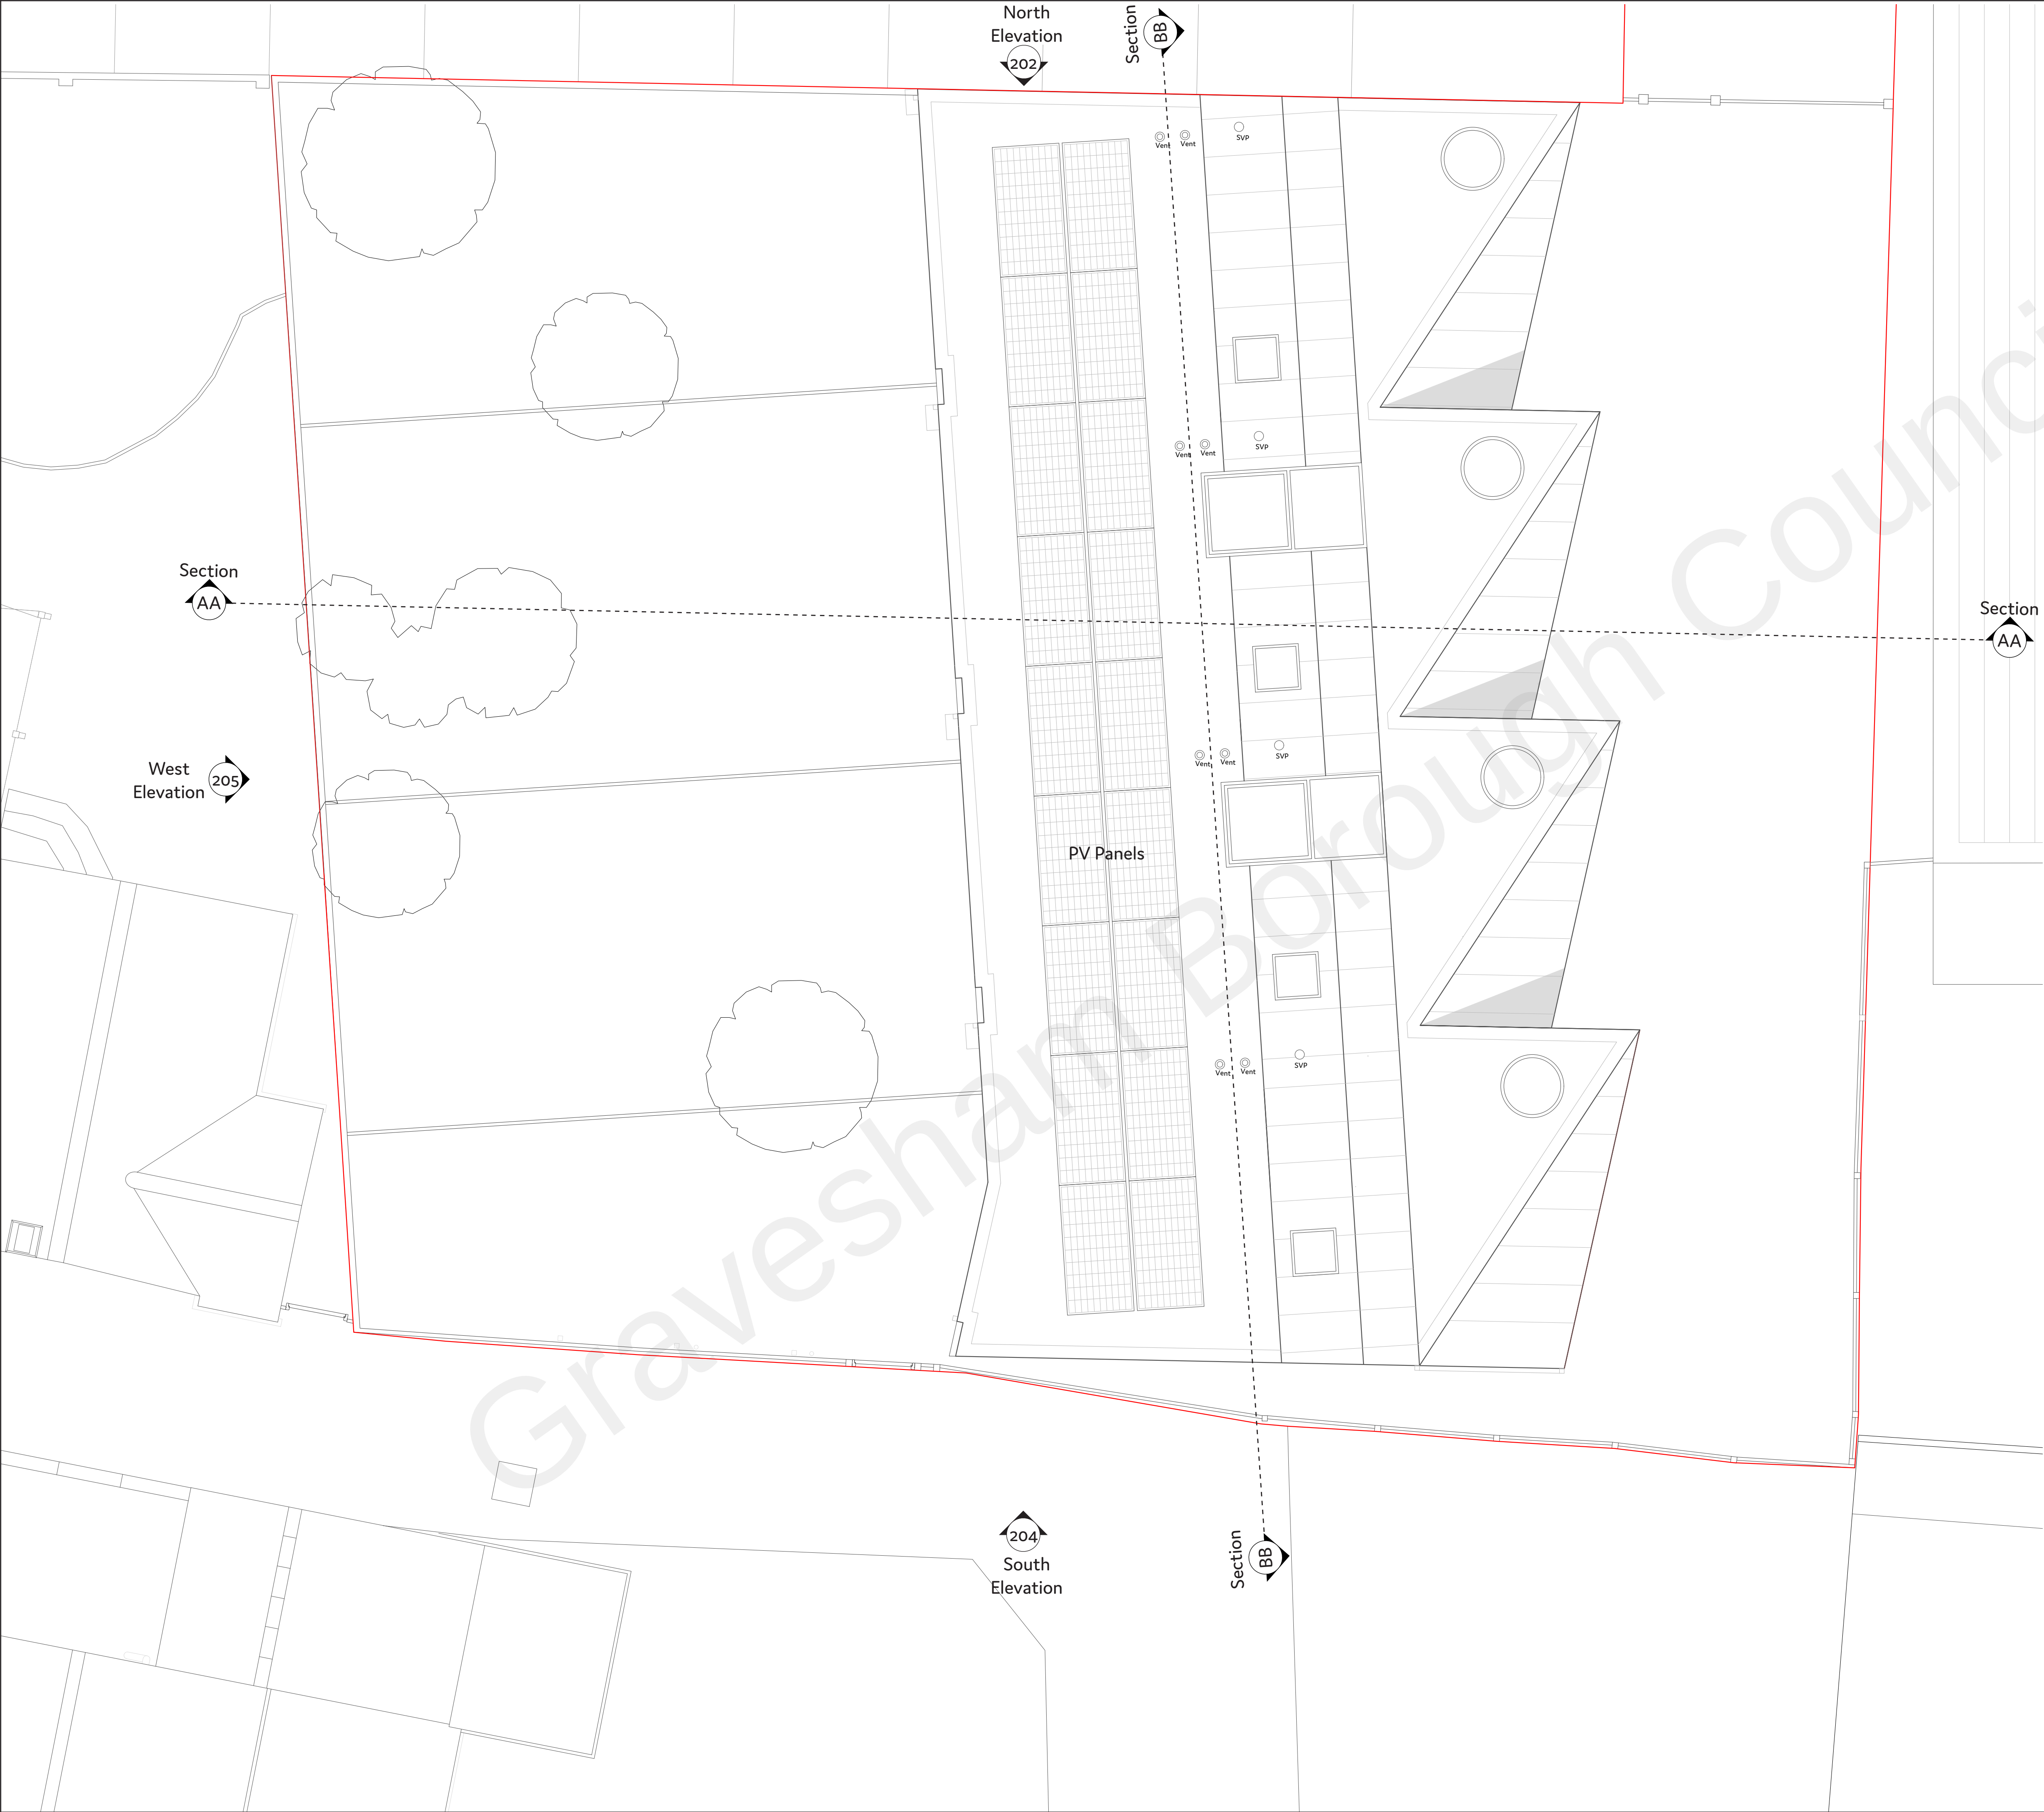

Scale: 1:50



Site Boundary

-	12/11/21	Planning	PT	HM
Revision	Date	Description	Drawn	Audited

OFFICE
S&M

© Office S&M LLP
18 Ashwin Street
London, E8 3DL
office@officesandm.com
www.officesandm.com

Project Name Goldsmith Mews Houses	Project No. 21366	Date Created 09/2021
Drawing Name Proposed Roof Plan	Drawing No. 103	Revision -
Status Planning	Scale 1:50 at A1	North ⬆