



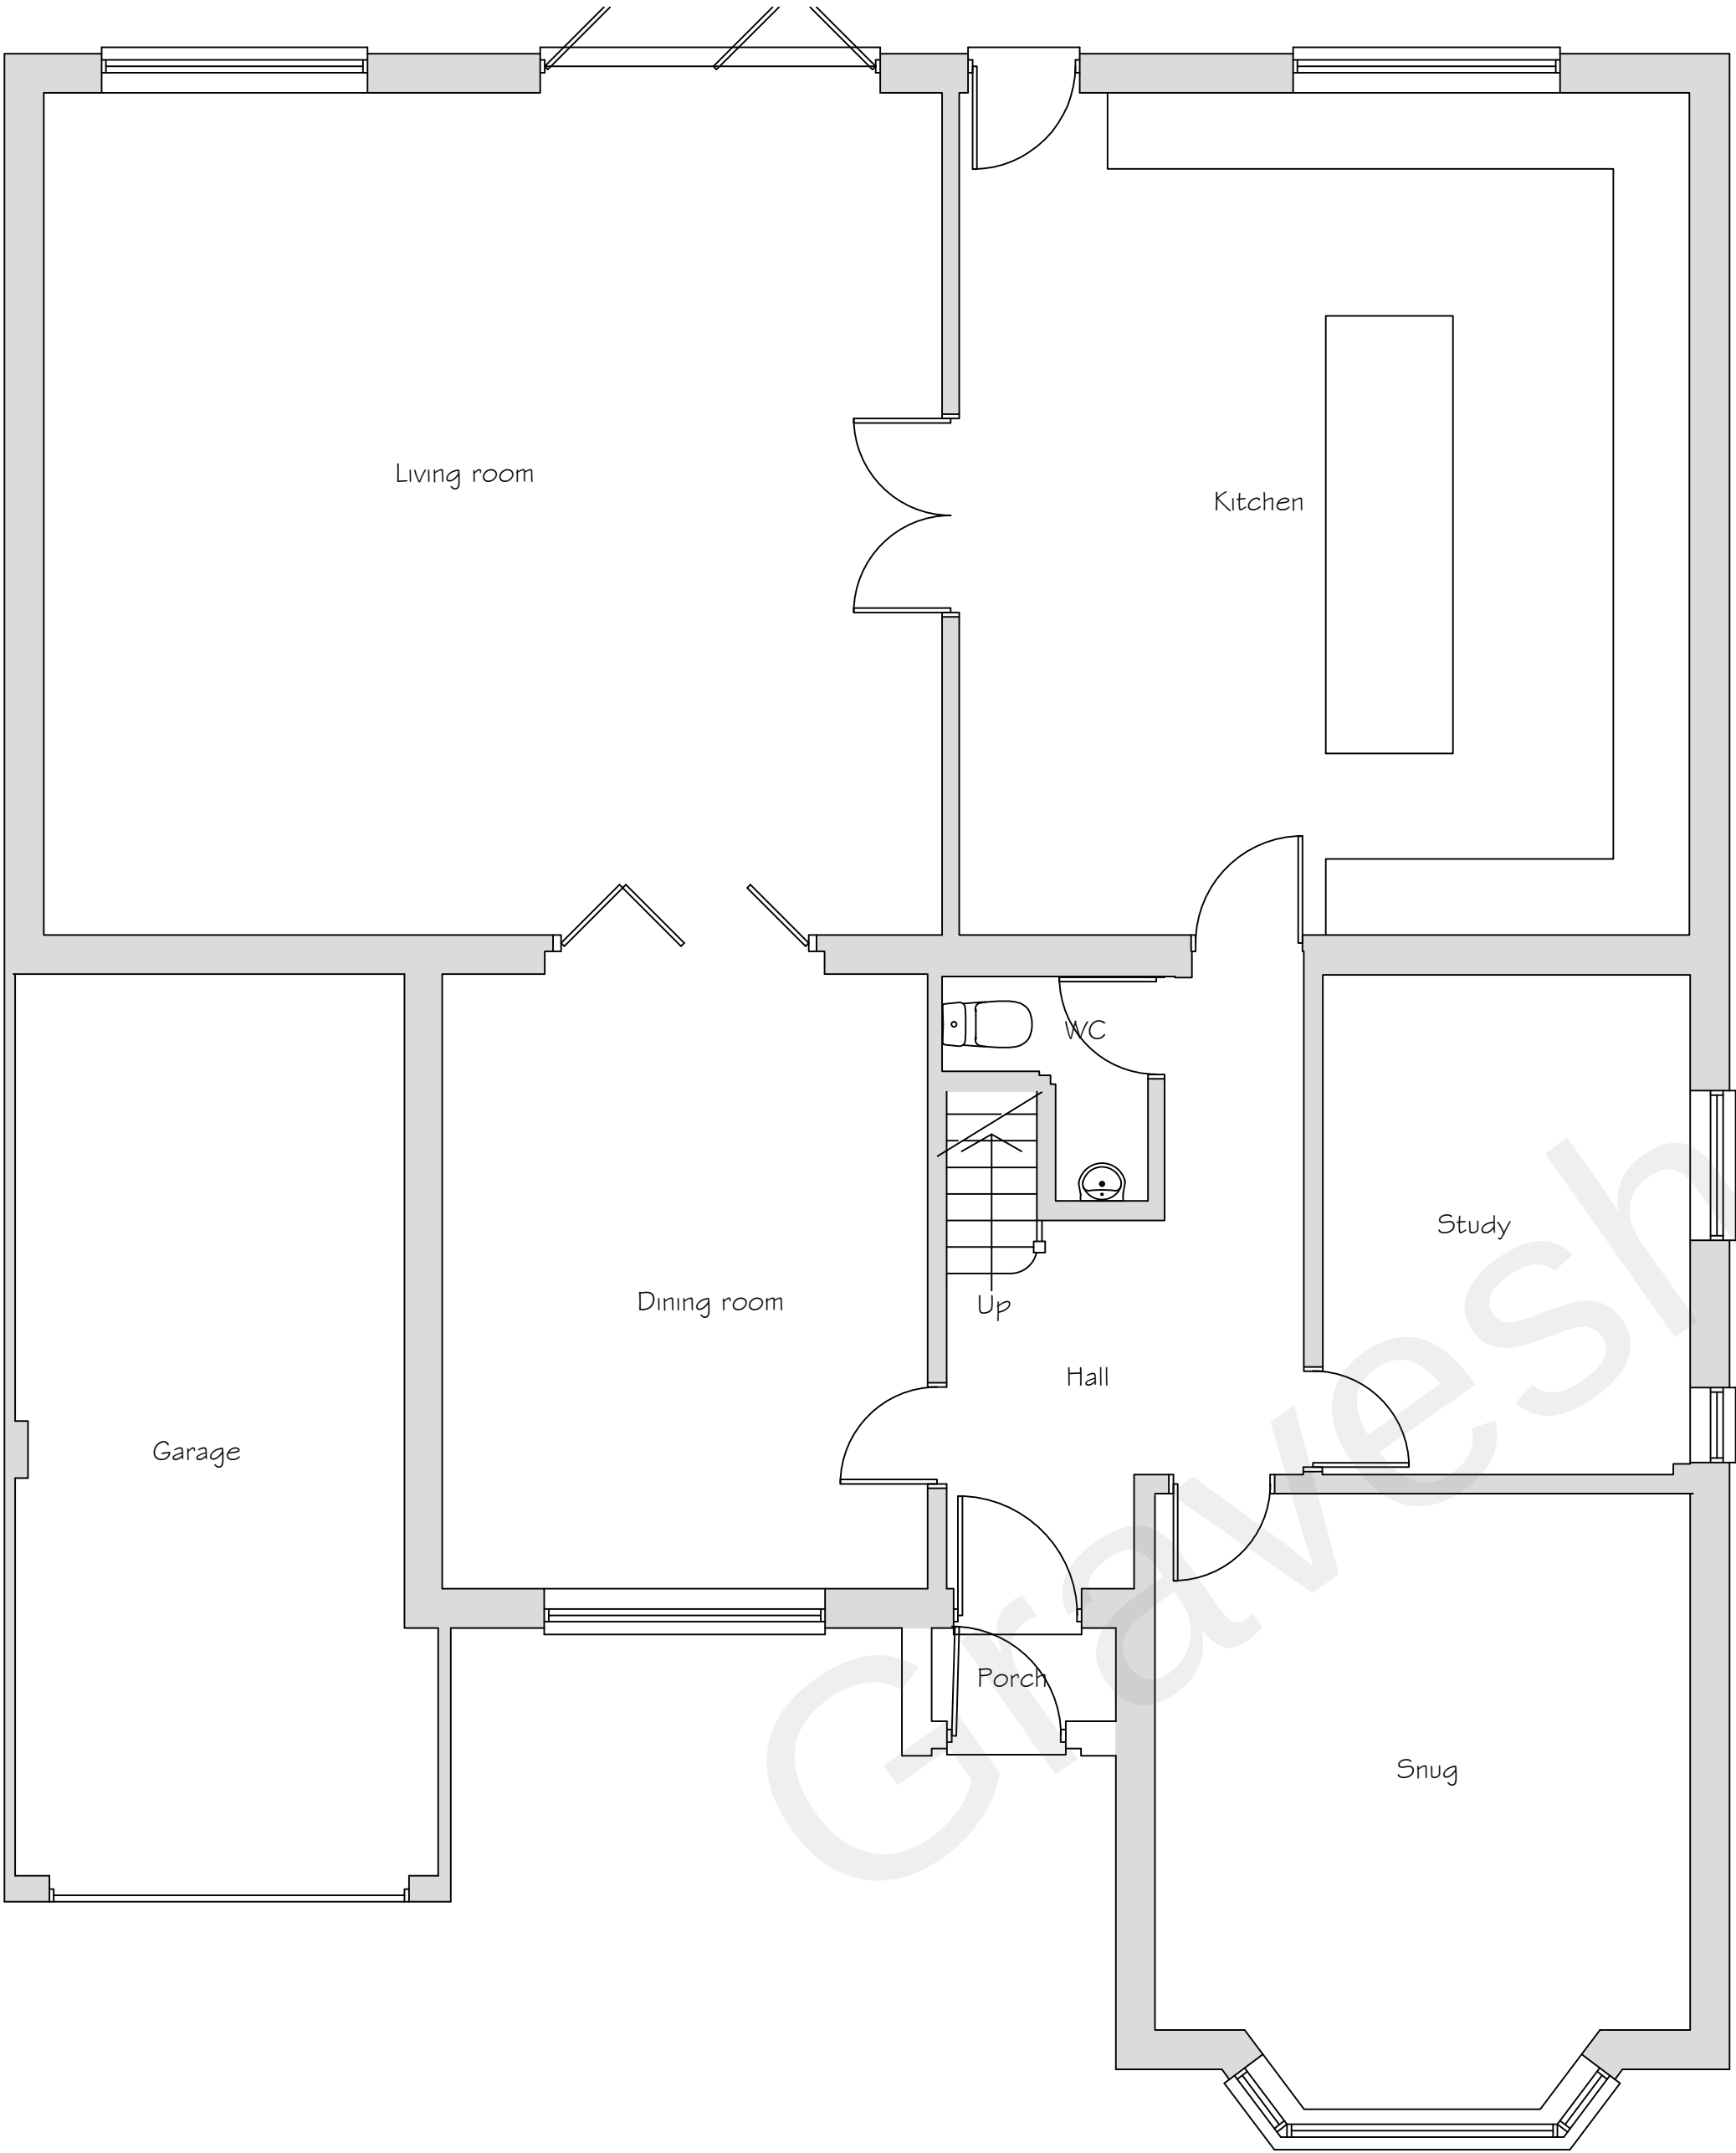

Ground Floor Plan
Scale 1:50

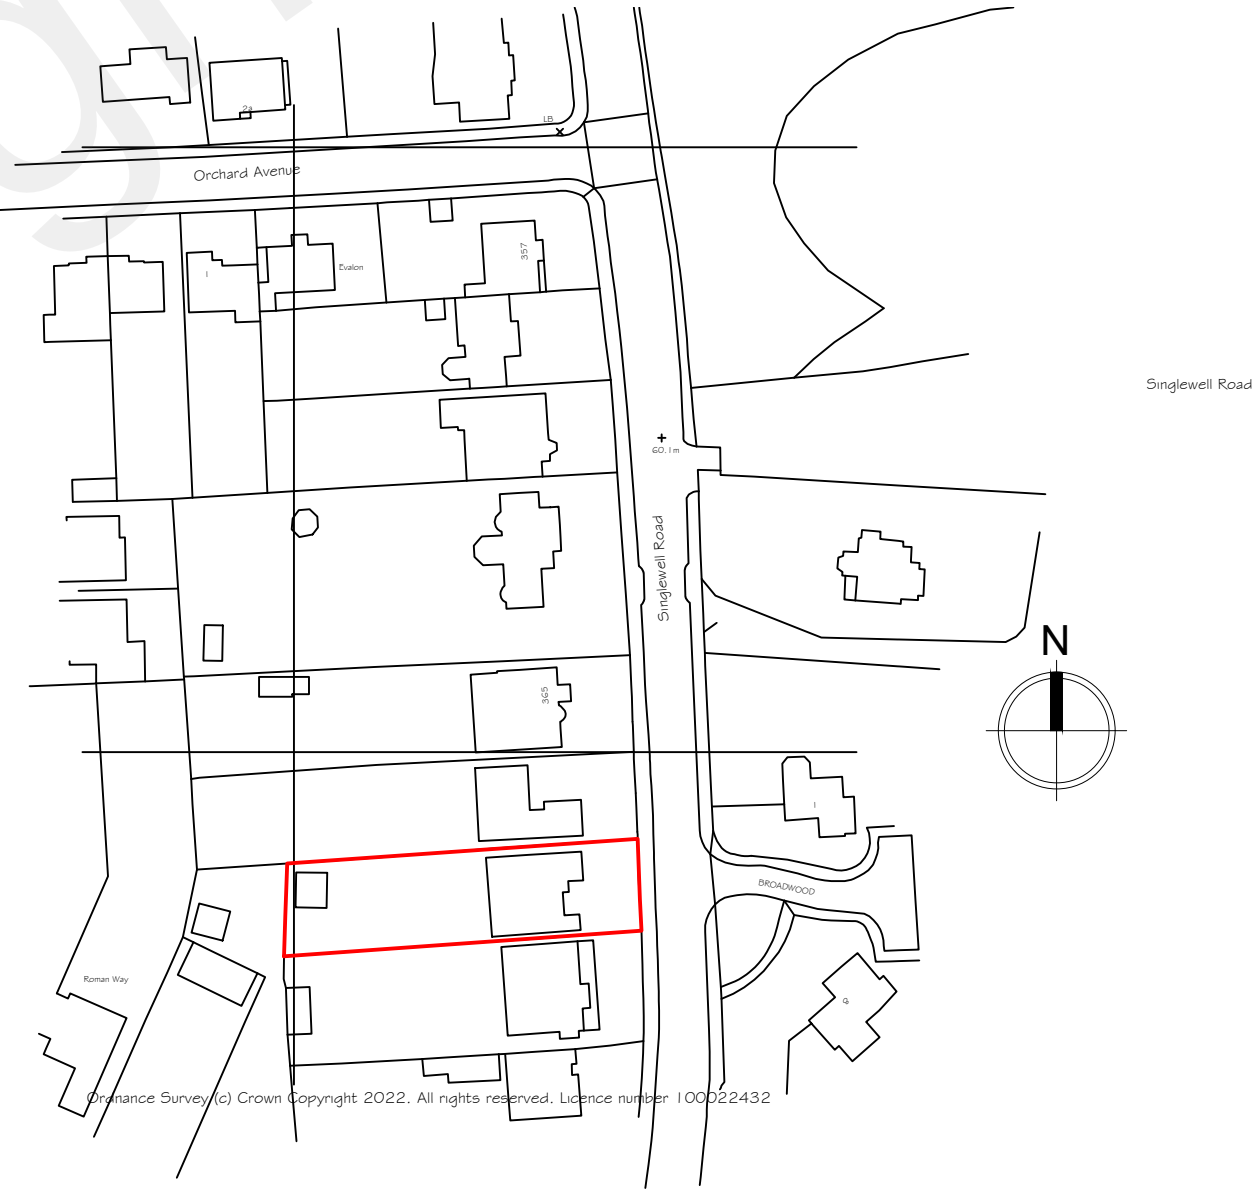

Location Plan
Scale 1:1250

Copyright Synergy Planning & Property Consultants Ltd Suite 6 Laser Quay Marine City Centre Rochester Kent ME2 4HU		
Client		Mr A Rai
Address		369 Singlewell Road Gravesend
Drawing title		Existing ground floor and elevations
Scale		1:50/1:100/1:1250
Date	9 March 02022	Drawn by
Drawing No		22/365/01