



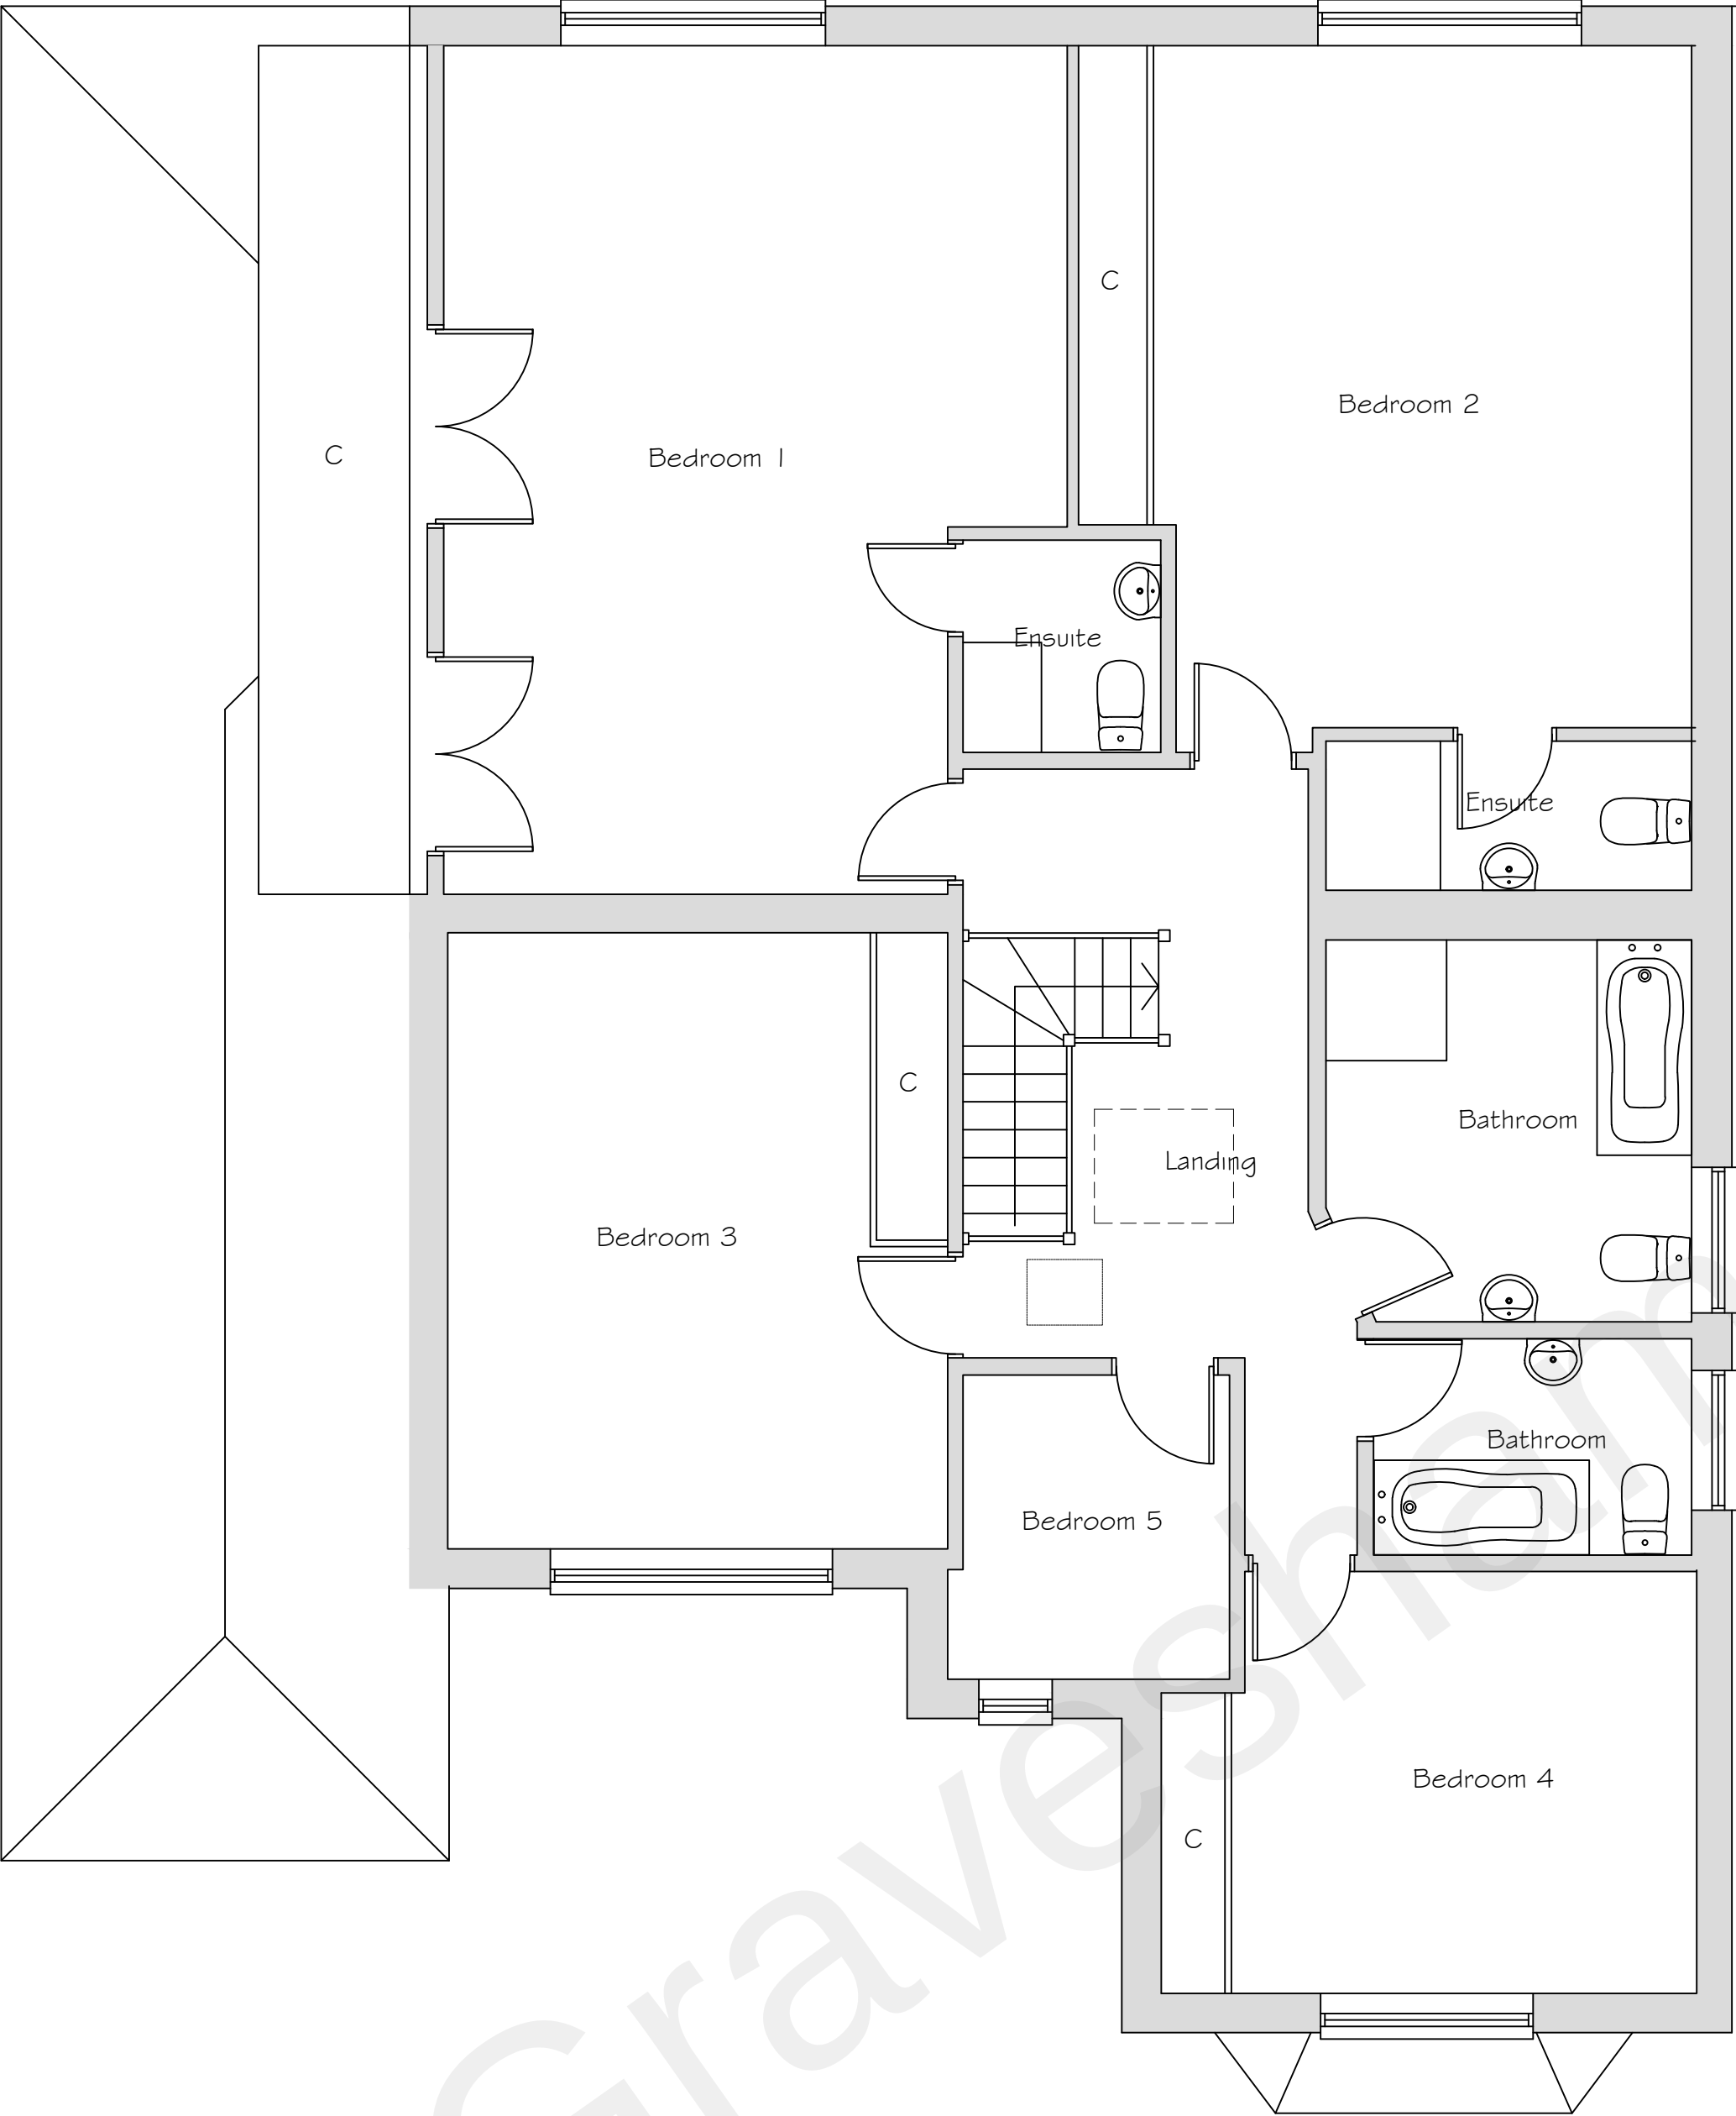

First Floor Plan
Scale 1:50
0 0.5 1 2 3 4 5 6 7 8 9 10

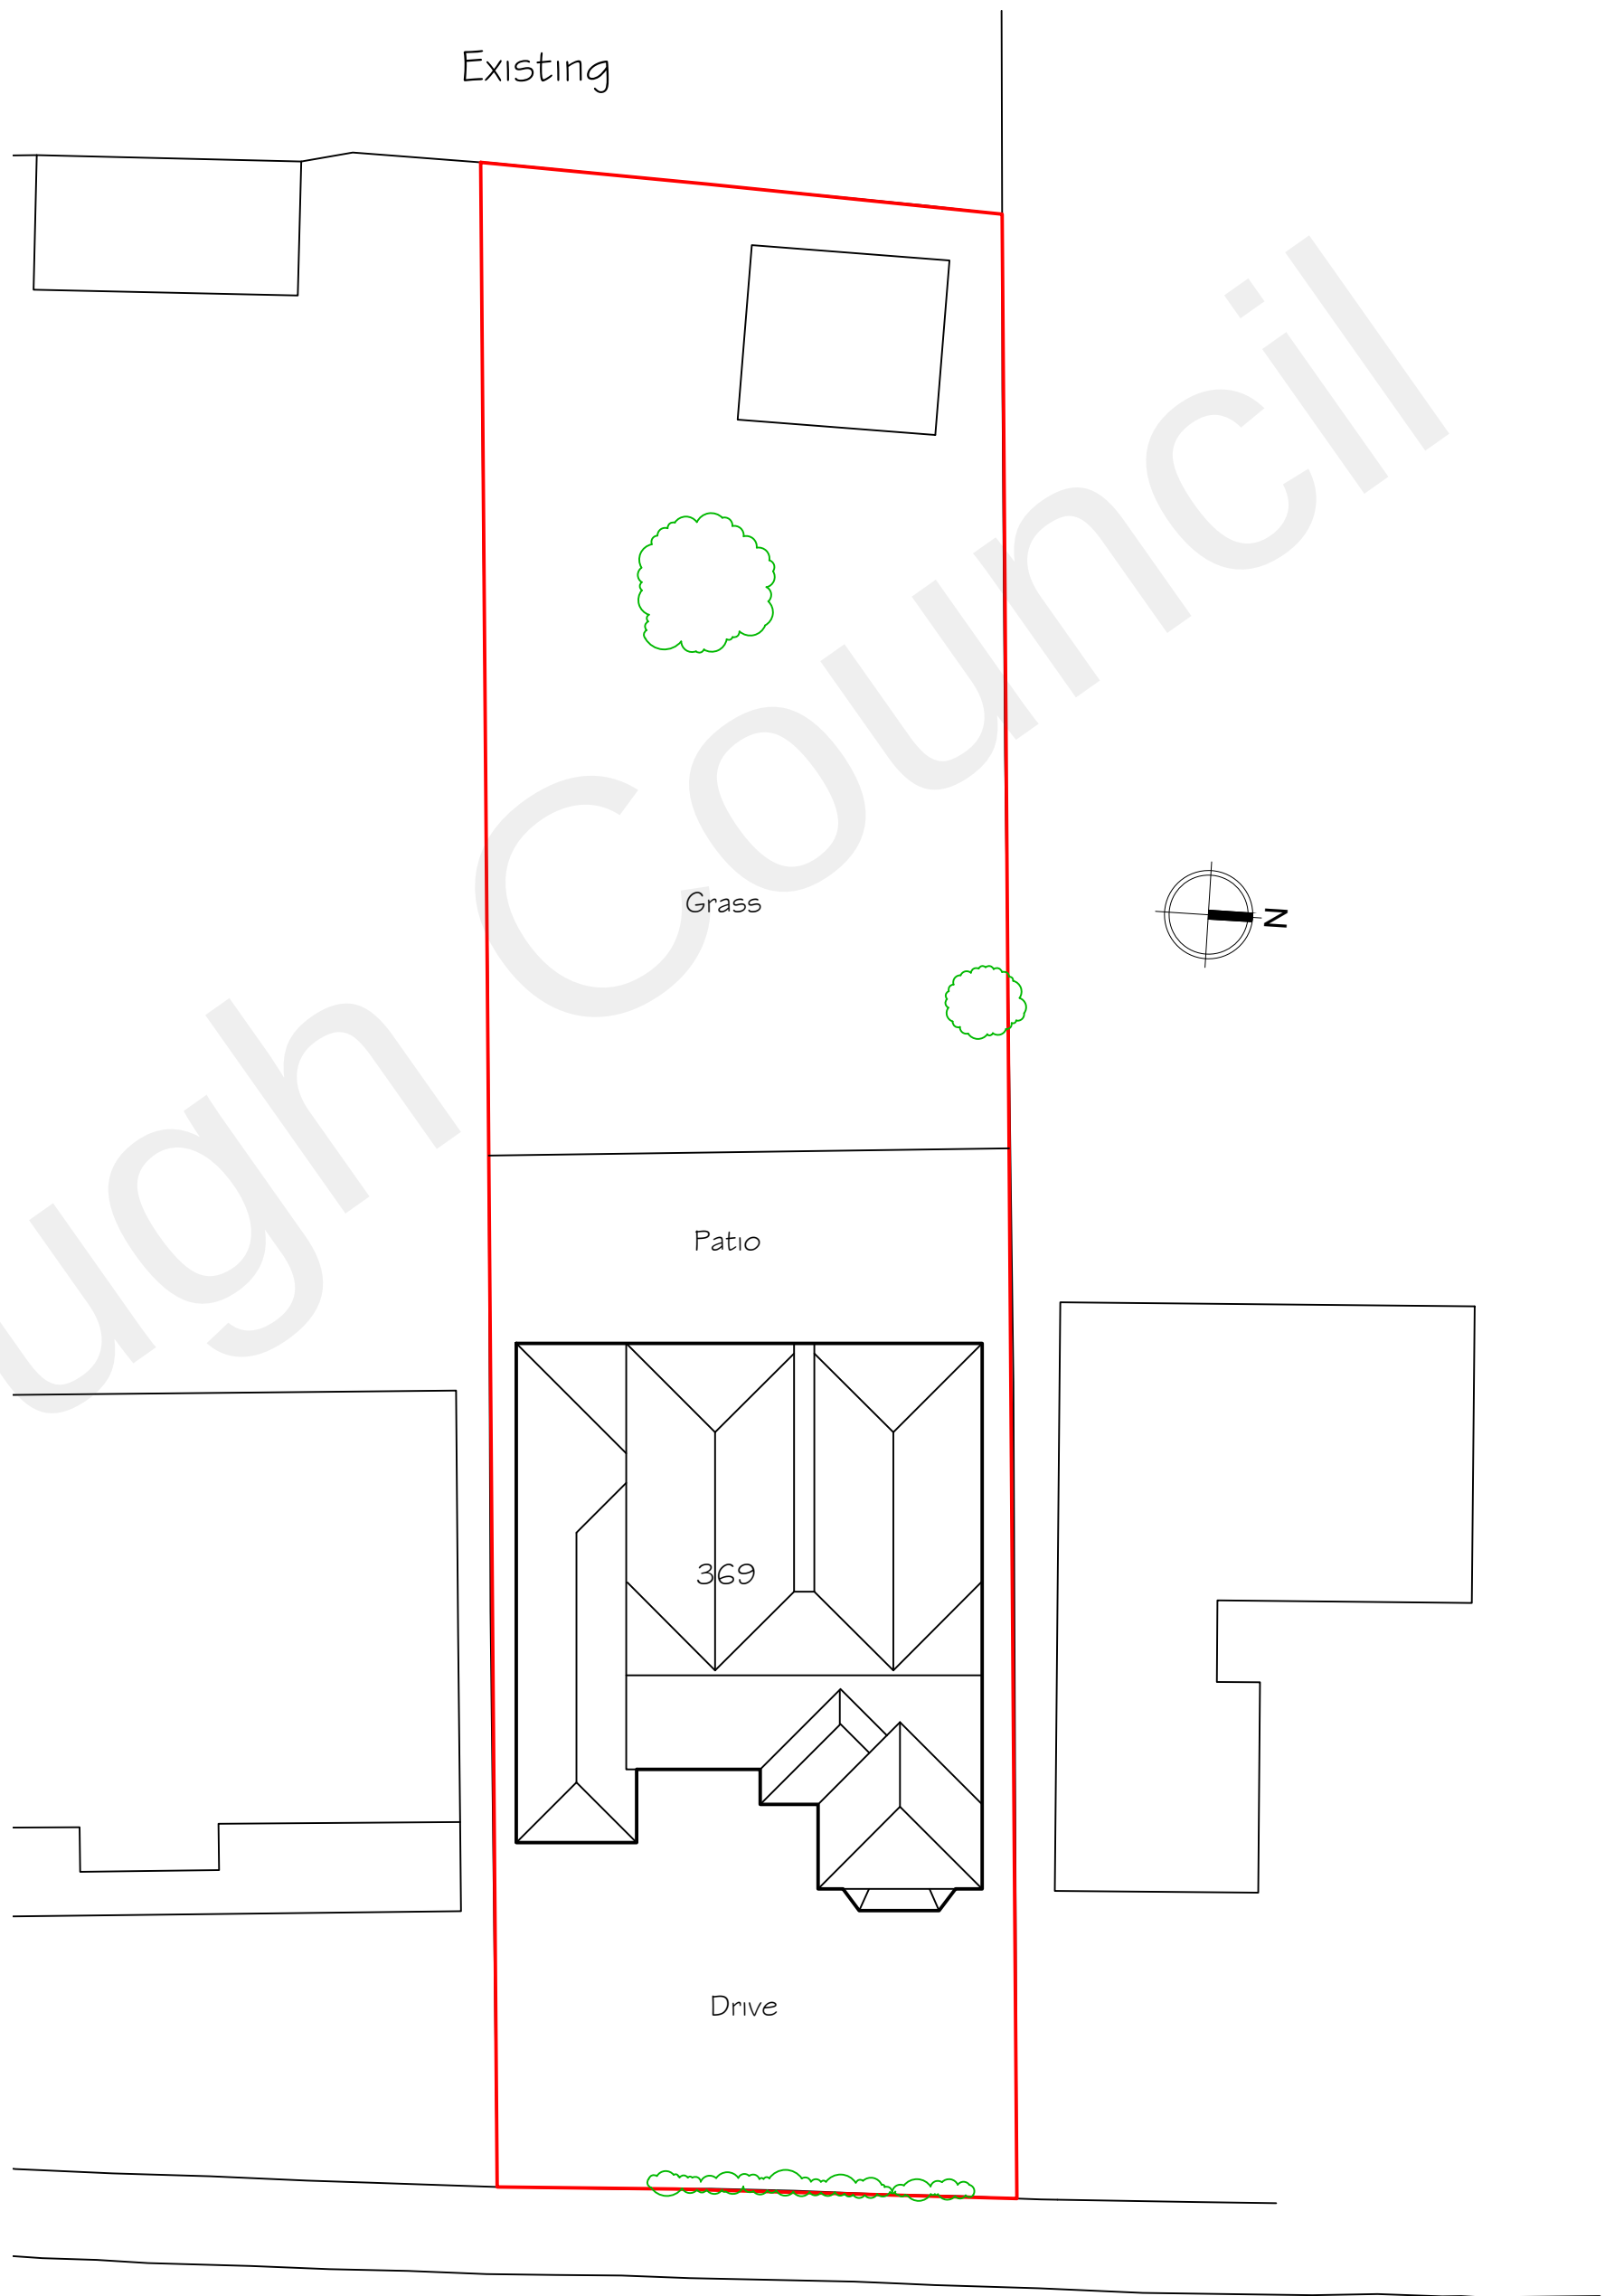

Block plan
Scale 1:200

Copyright Synergy Planning & Property Consultants Ltd Suite 6 Laser Quay Marine City Centre Rochester Kent ME2 4HU		
Client		
Mr A Rai		
Address		
369 Singlewell Road Gracesend		
Drawing title		
Existing first floor & block plan		
Scale		
1:50/1:200		
Date	Drawn by	
9 March 2022		
Drawing No	22/365/02	