


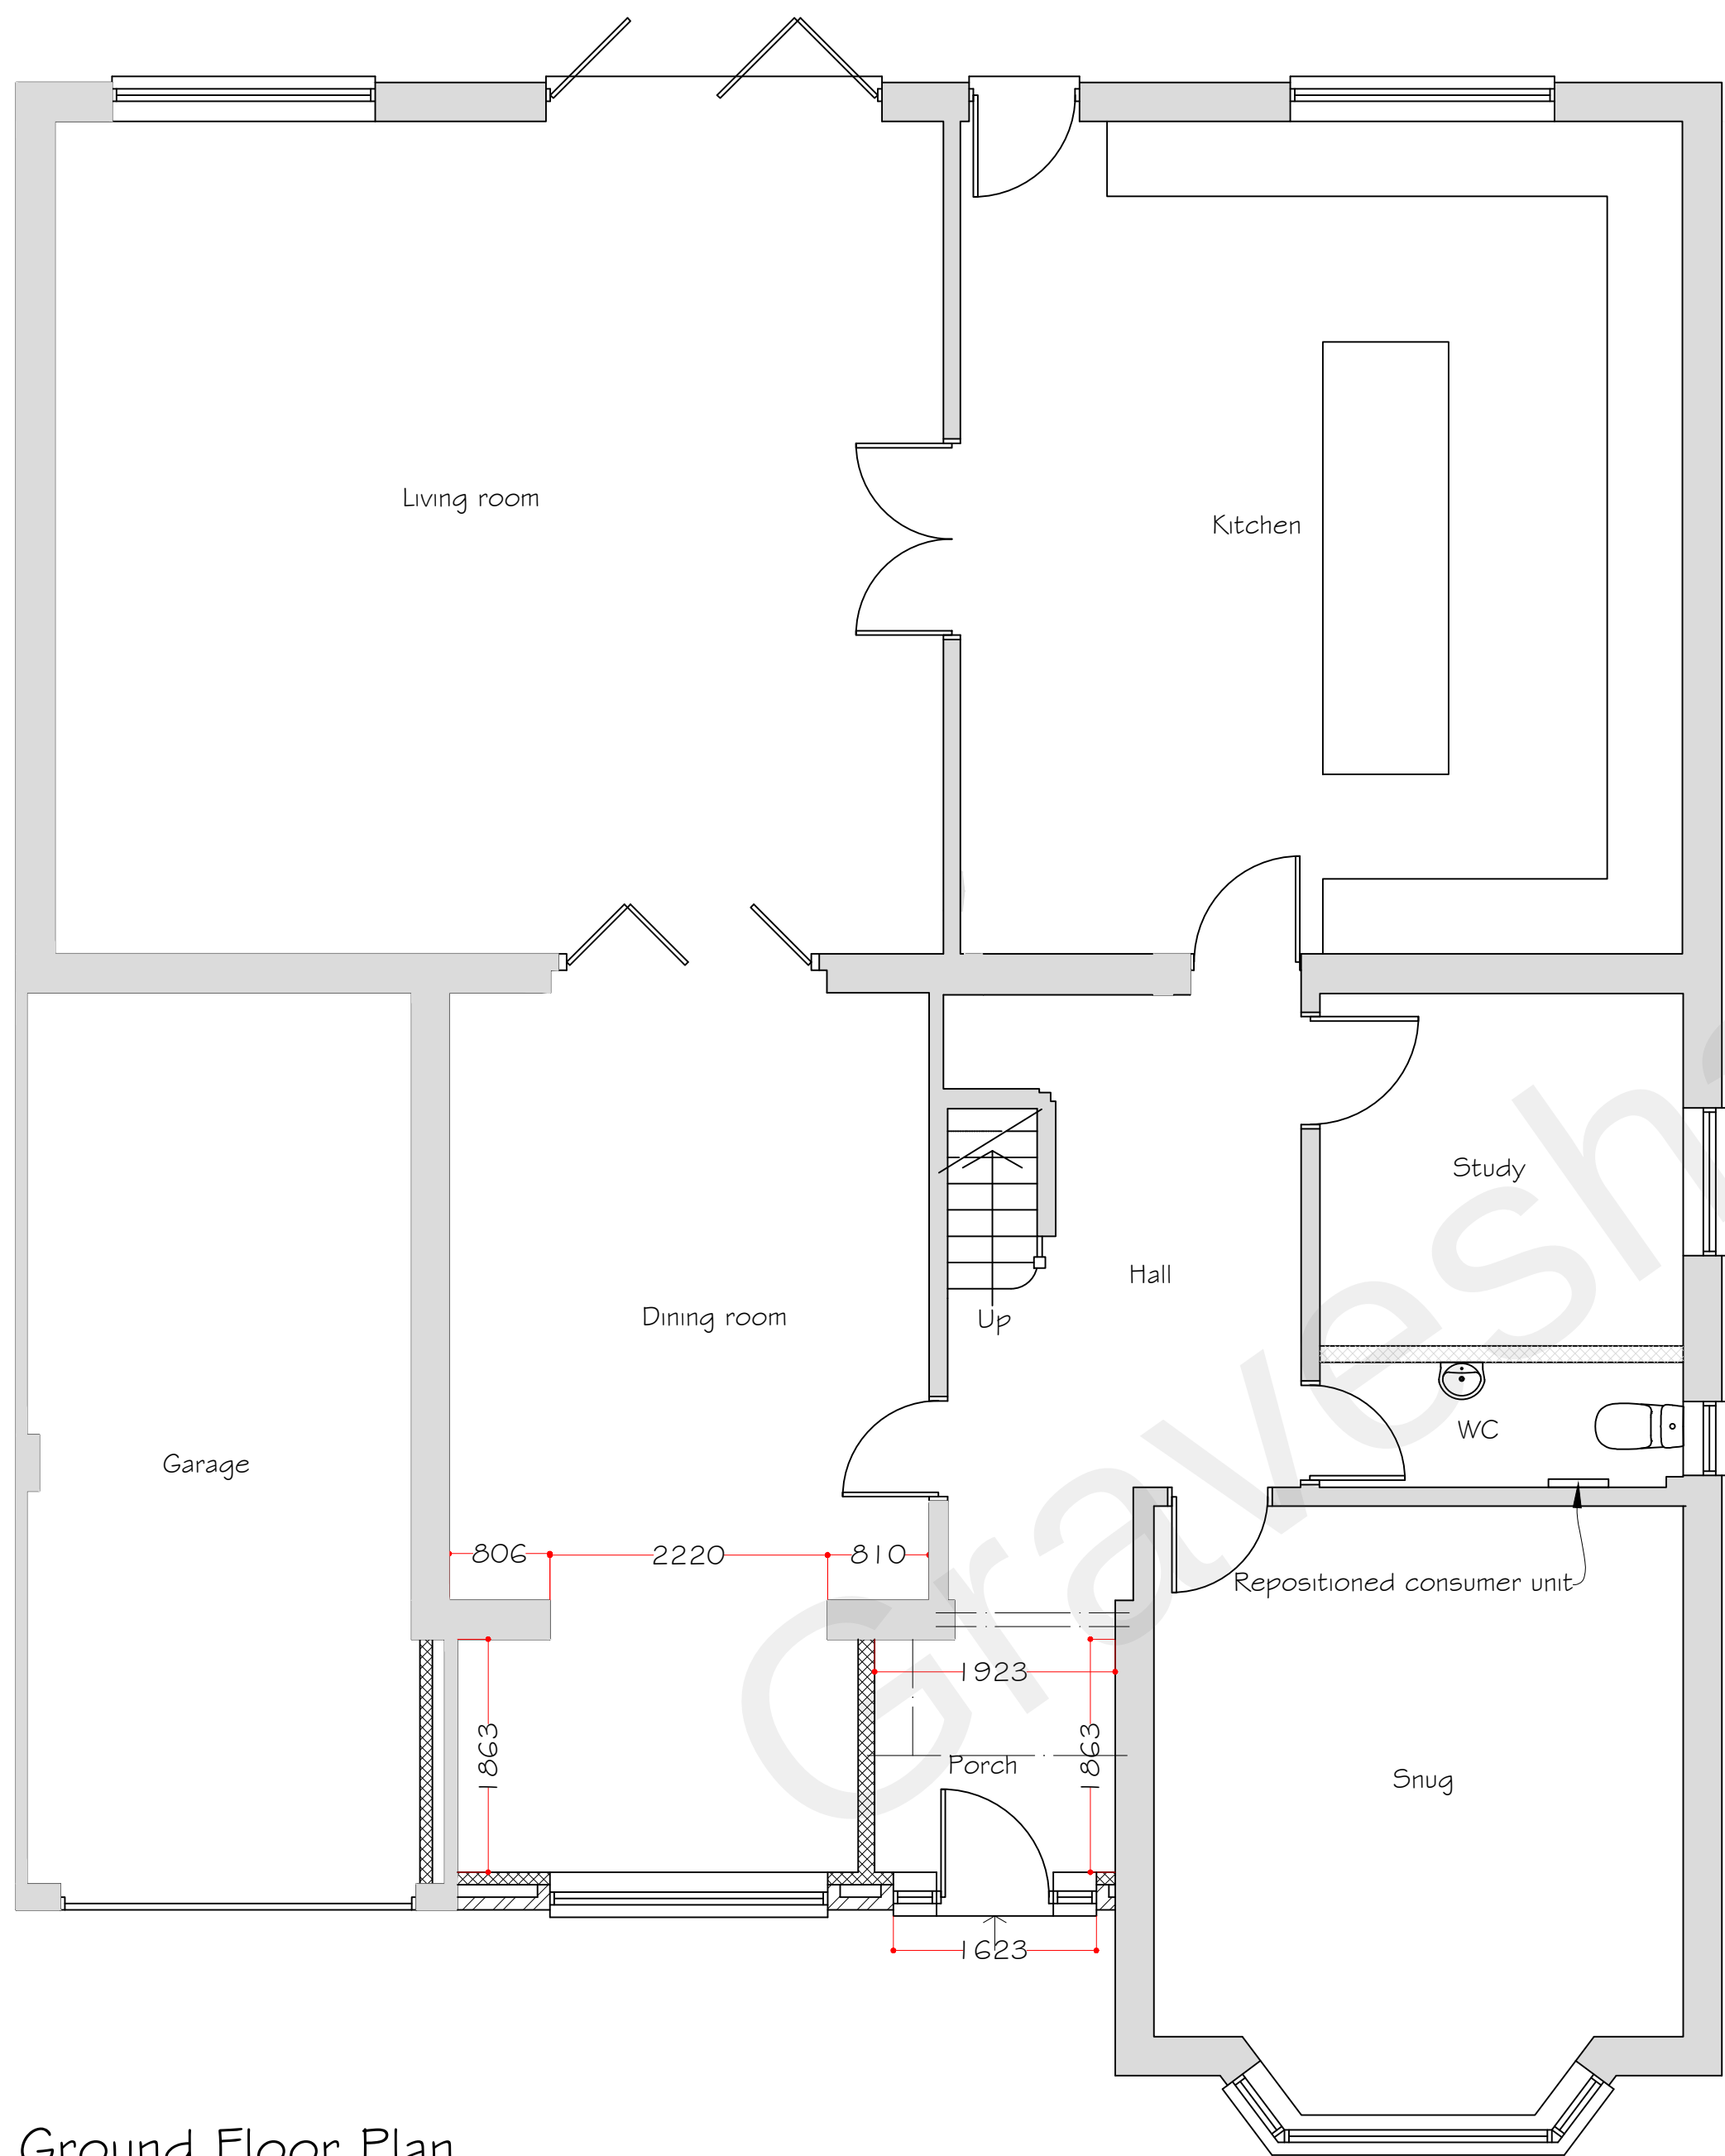

Ground Floor Plan

Scale 1:50



Synergy Planning & Property Consultants Ltd Suite 6 Laser Quay Marine City Centre Rochester Kent ME2 4HU		
Client	Mr A Rai	
Address	369 Singlewell Road Gravesend	
Drawing title	Proposed elevations & plan	
Scale	1:50/1:100	
Date	9 March 2022	Drawn by
Drawing No	22/365/03	