

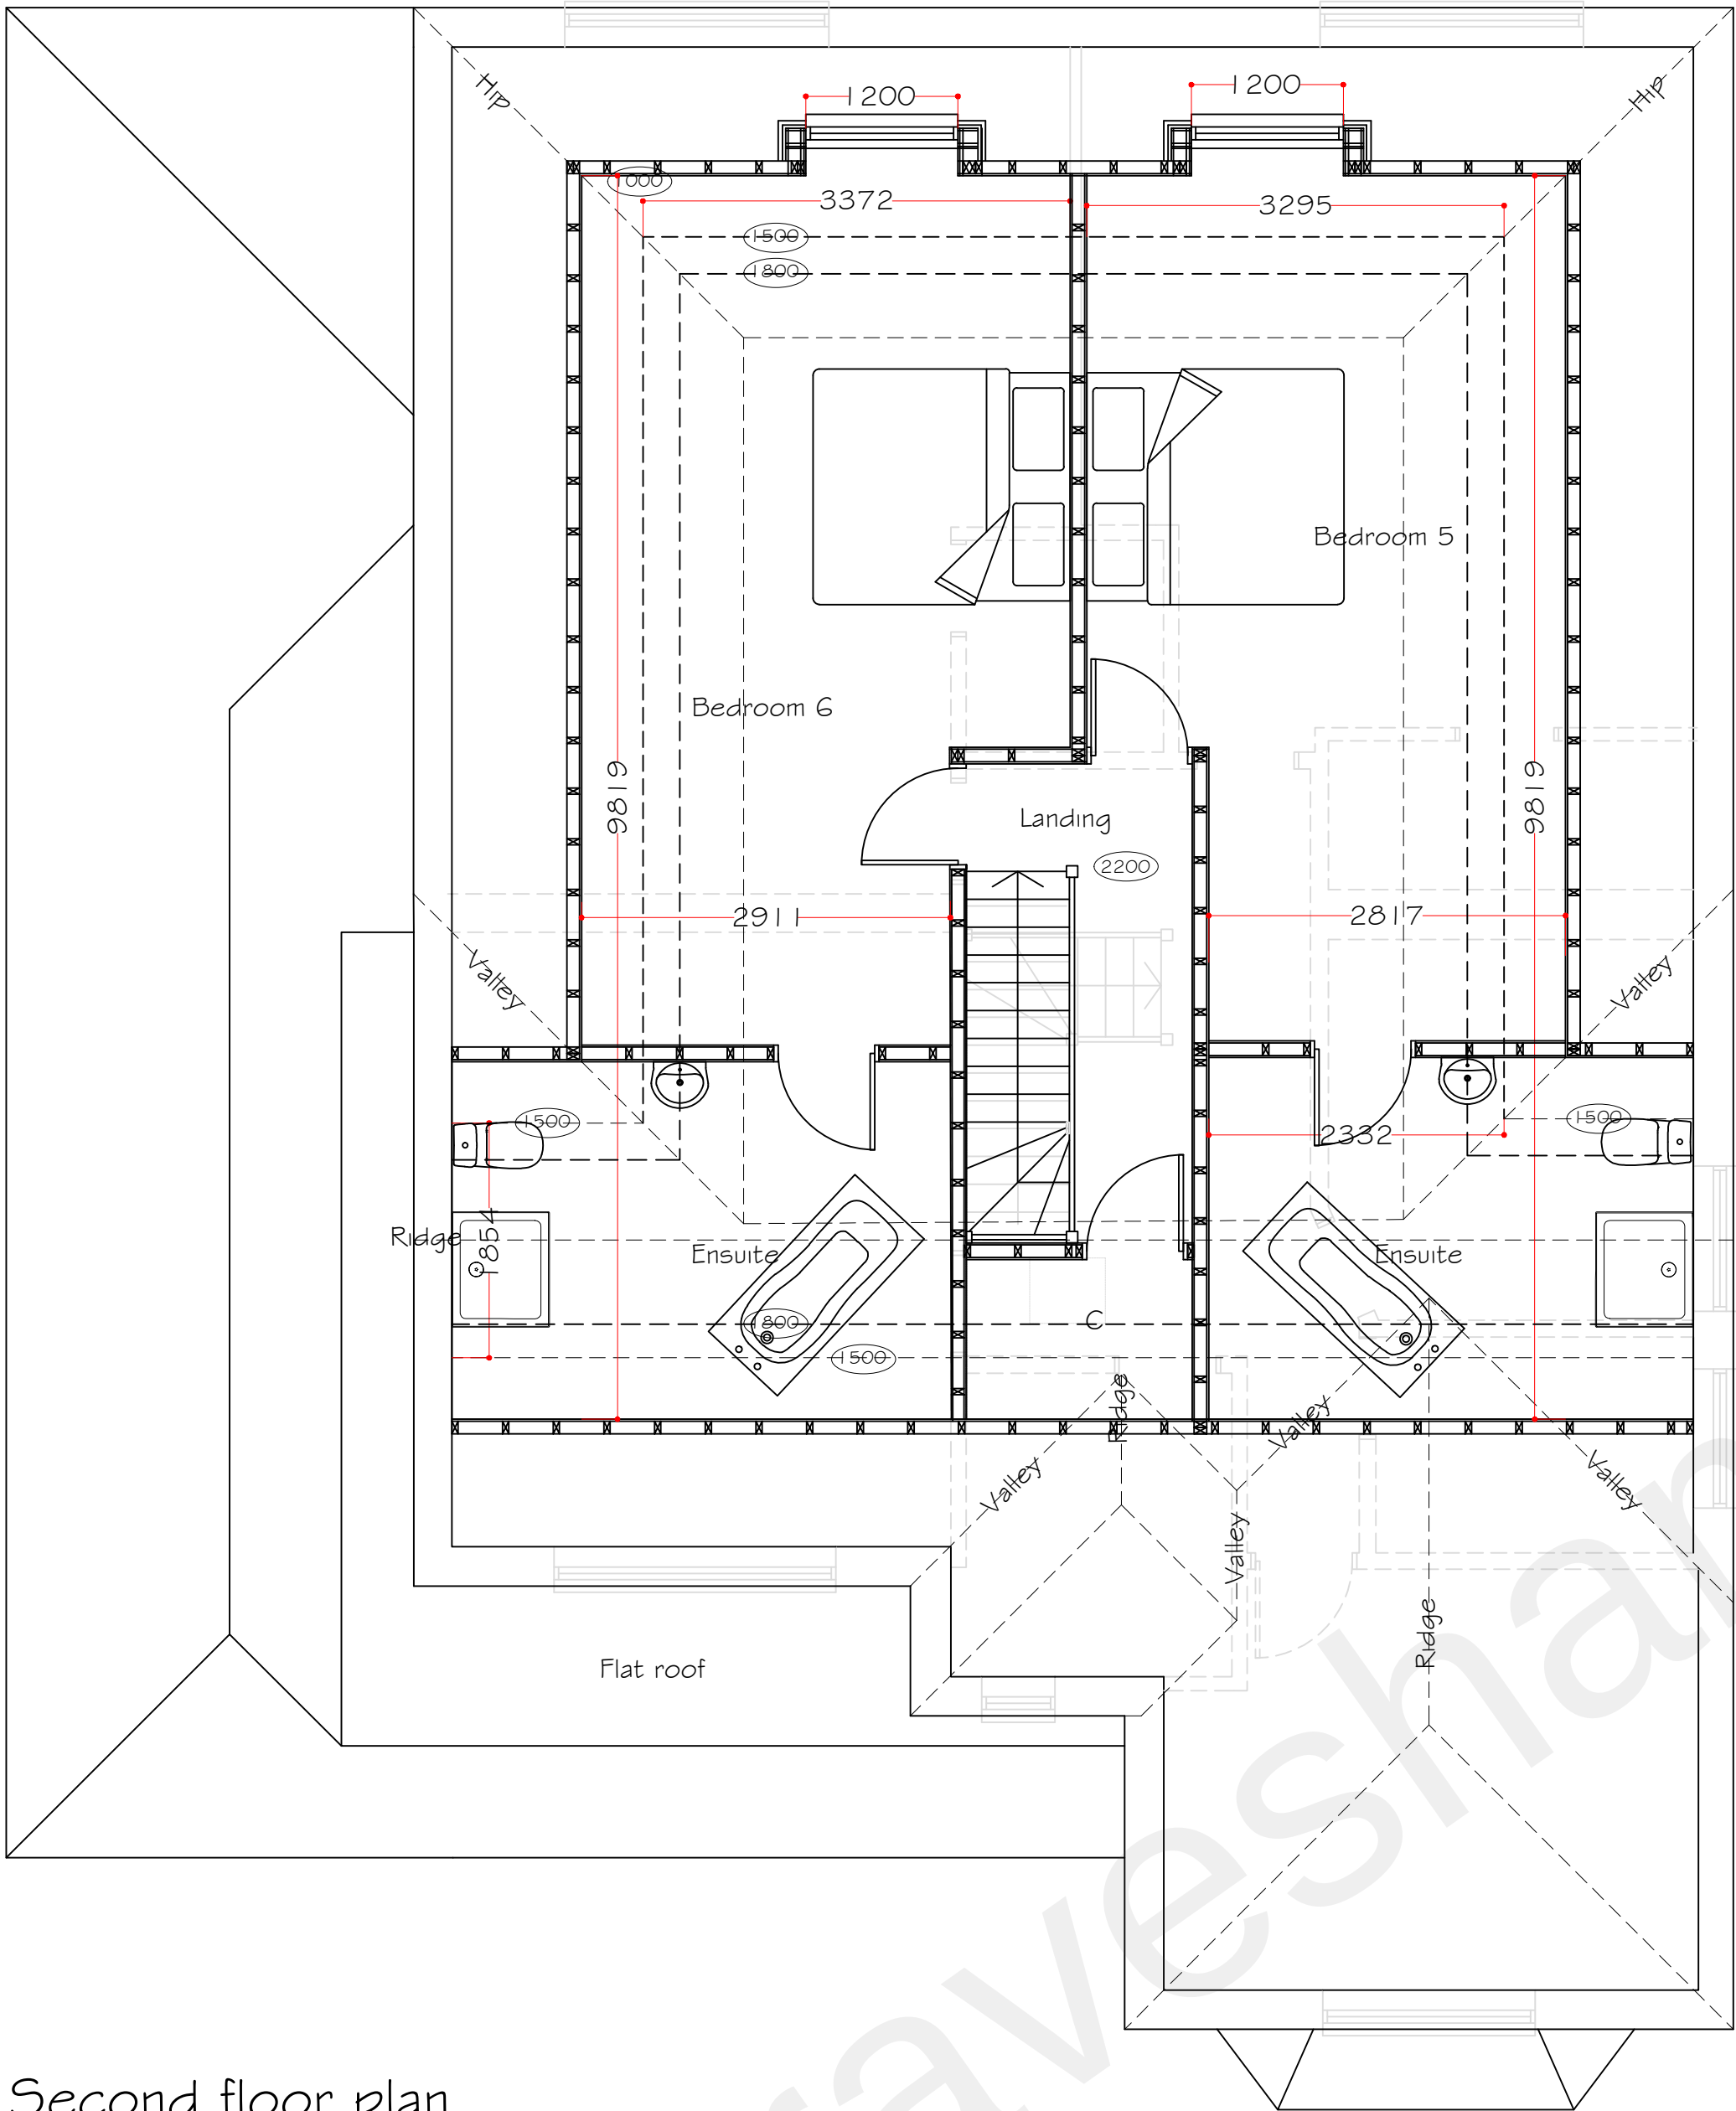


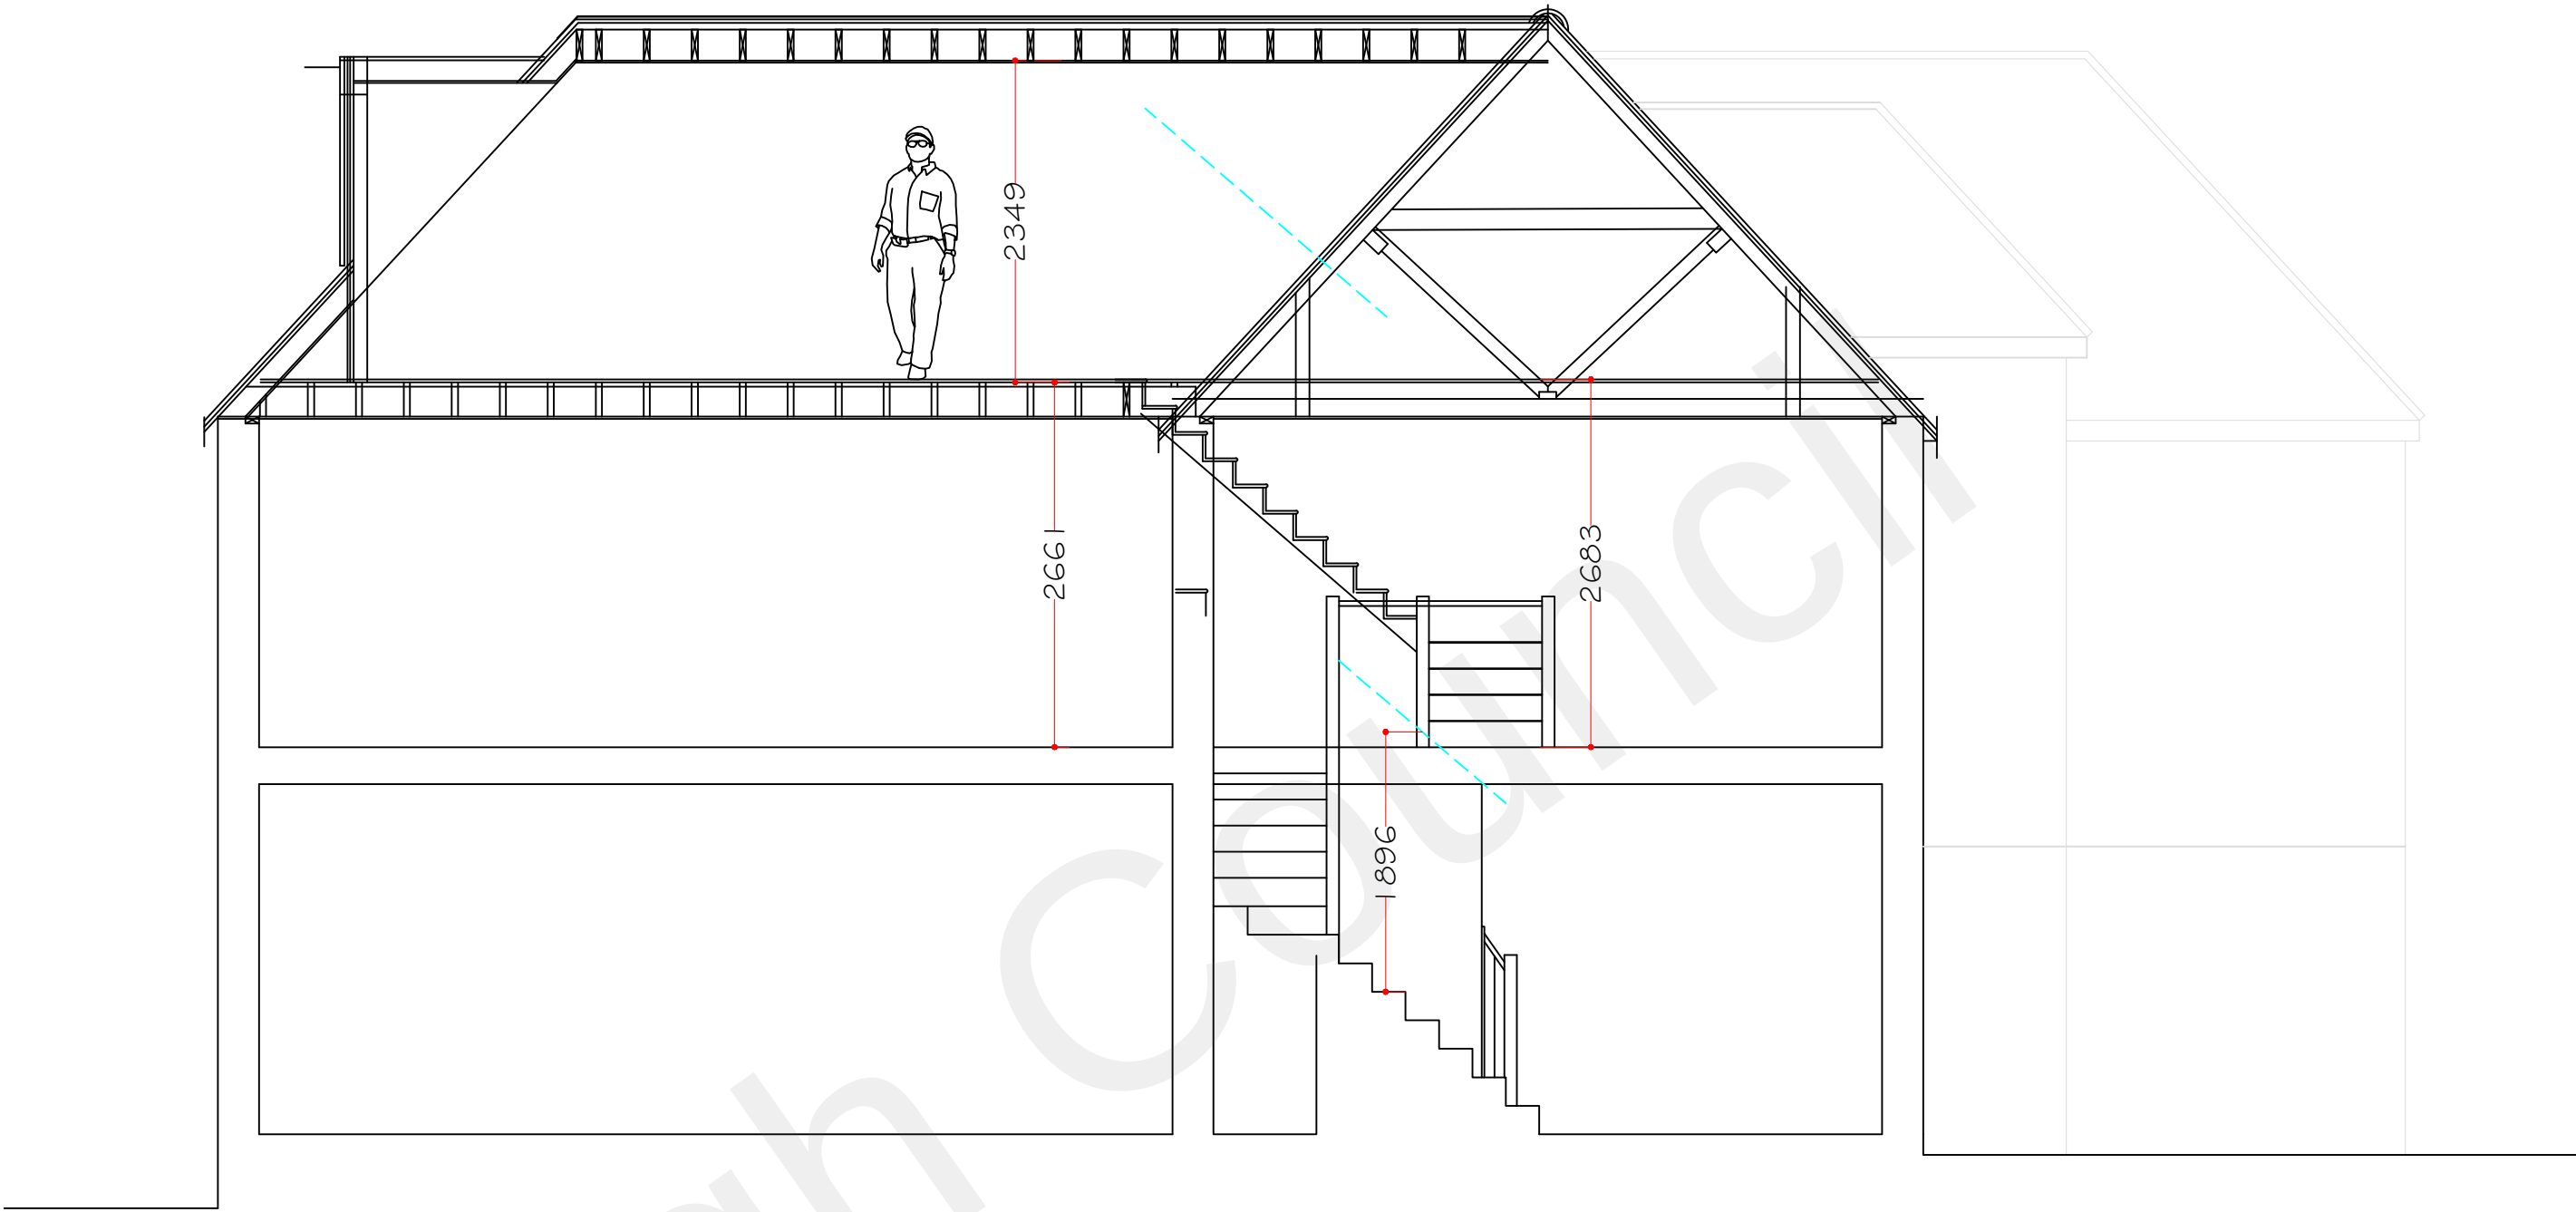

Second floor plan

Scale 1:50

 


Section A-A

Scale 1:50



Existing

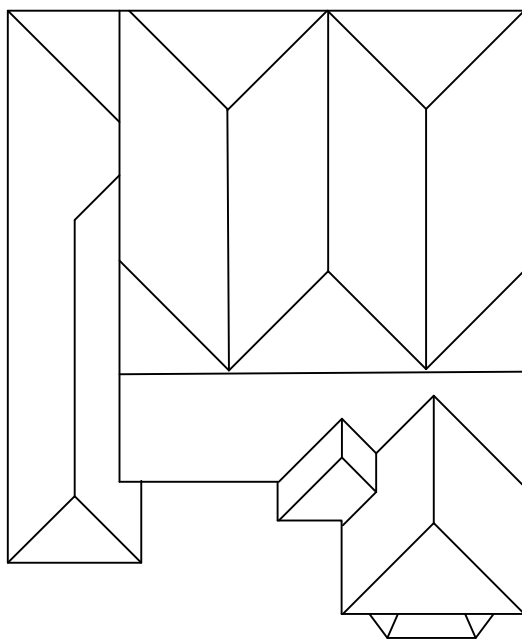


Roof Plan

Scale 1:200



Proposed

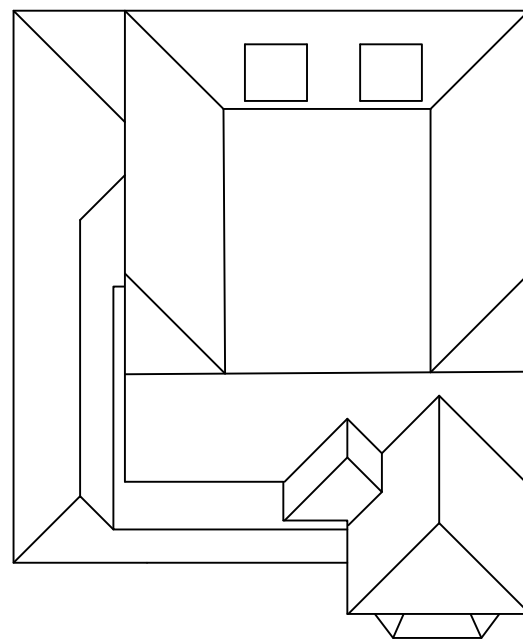

Roof Plan

Scale 1:200



Synergy

Planning & Property Consultants Ltd
Suite 6 Laser Quay
Marine City Centre
Rochester
Kent ME2 4HU

Client
Mr A Rai

Address
369 Singlewell Road Gravesend

Drawing title
Proposed second floor plan and section

Scale
1:50

Date
10 March 2022

Drawn by

Drawing No
22/365/05